
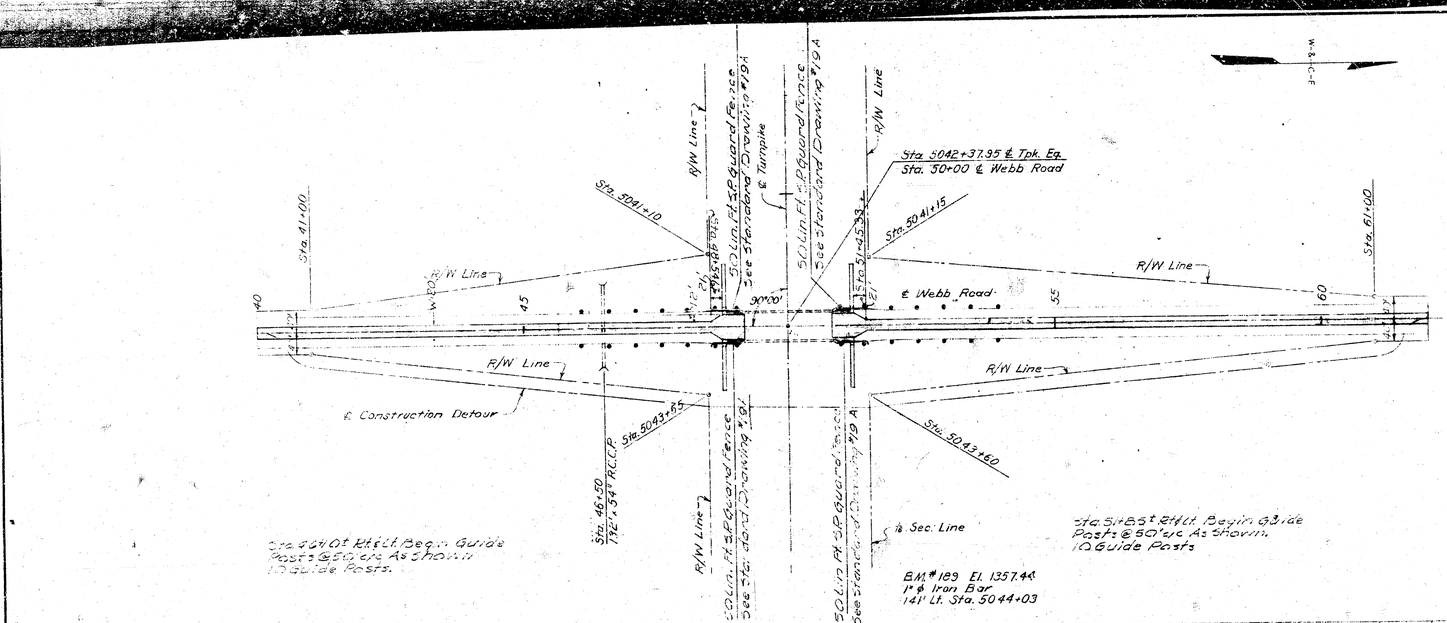


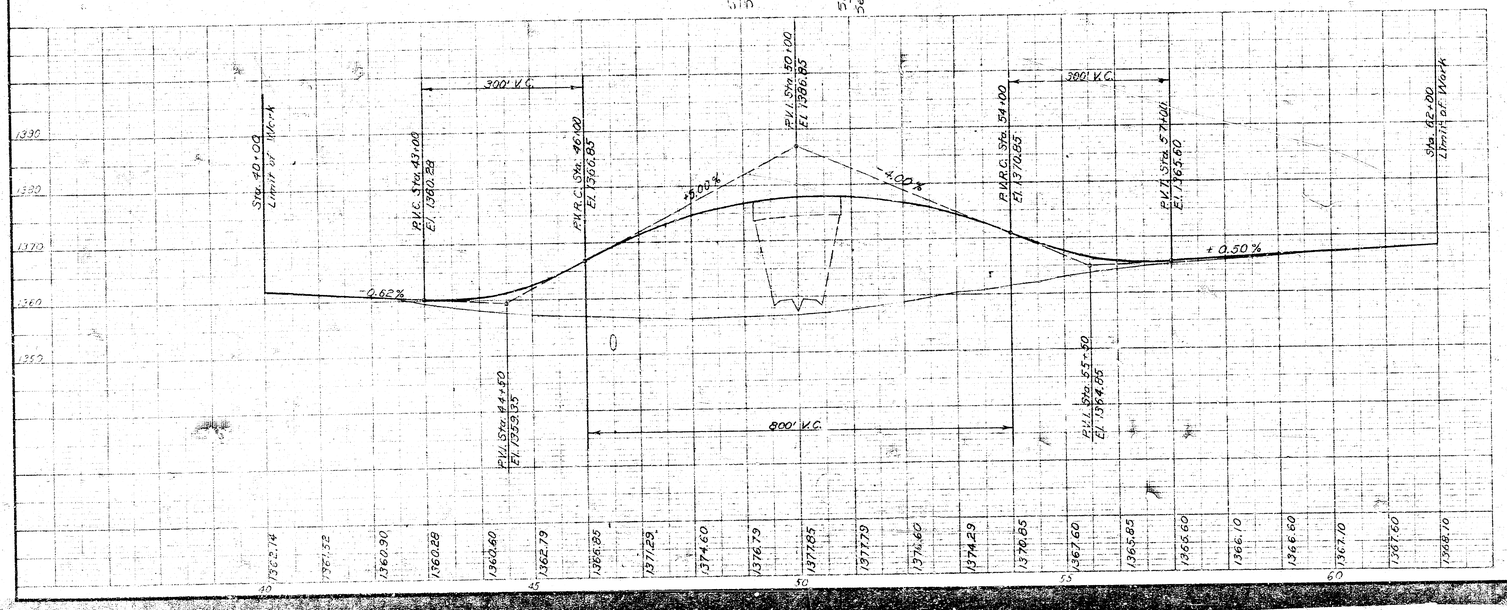

QUANTITIES

NO.	ITEM	LOCATION & REMARKS	UNIT	ESTIMATED QUANTITY	FINAL QUANTITY
	GUARD FENCE				
62	Steel Plate Guard Fence		LF	200	
62	Guideposts		Ea.	20	
5535	Permanent Monuments		Ea.	0	
5535	Furnishing and Setting Monument Tablets		Ea.	0	

NO.	REVISION	BY	DATE

KANSAS TURNPIKE AUTHORITY

KANSAS TURNPIKE

OKLAHOMA BORDER TO KANSAS CITY

CROSS ROAD

TPK. STA. 5042+37.95

PLAN & PROFILE

SEDGWICK COUNTY

WILSON & COMPANY ENGINEERS – ARCHITECTS
SECTION ENGINEER SECTION

MADE _____ DATE _____ TRACED RLM DATE 22-2-55

CHECKED S.L.S DATE 22-2-55 SCALE

GUARD FENCE

CONTRACT NO. 13-(1-10) SHEET 141 OF 187