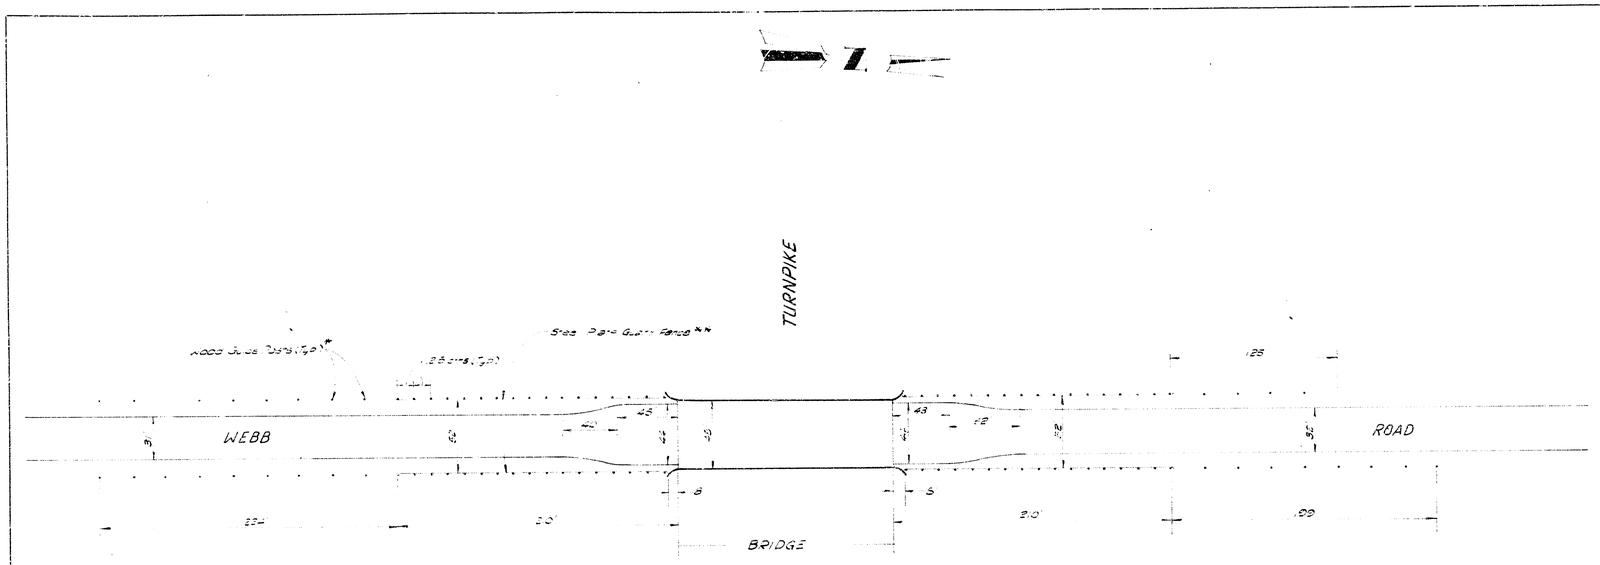


Note: * Refer to Kansas Turnpike Standard Drawing No 3
** " " " No 5 & No 104
Distance between Post Guide Posts 24 (min), 25 (Max)

STEEL PLATE GUARD FENCE DETAILS
BRIDGE ACROSS KANSAS TURNPIKE ON WEBB
ROAD BETWEEN KELLOGG & HARRY

PREPARED BY
SEDGWICK COUNTY ENGINEERING DEPT.
G.C. McLURE, JR. – COUNTY ENGINEER

REVISED	SCALE	DESIGNED	TRACED	CHECKED	SHEET NO.
	1"=40'	RD			
	DATE	8-6-75			
	PLANFILE		TOTAL SHEETS		