



ONE HALF ELEVATION SHOWING OLD
ABUTMENT CONVERTED INTO PIER AND NEW
SPAN AND ABUTMENT TO BE ADDED
Scale 3/4" = 1'-0"

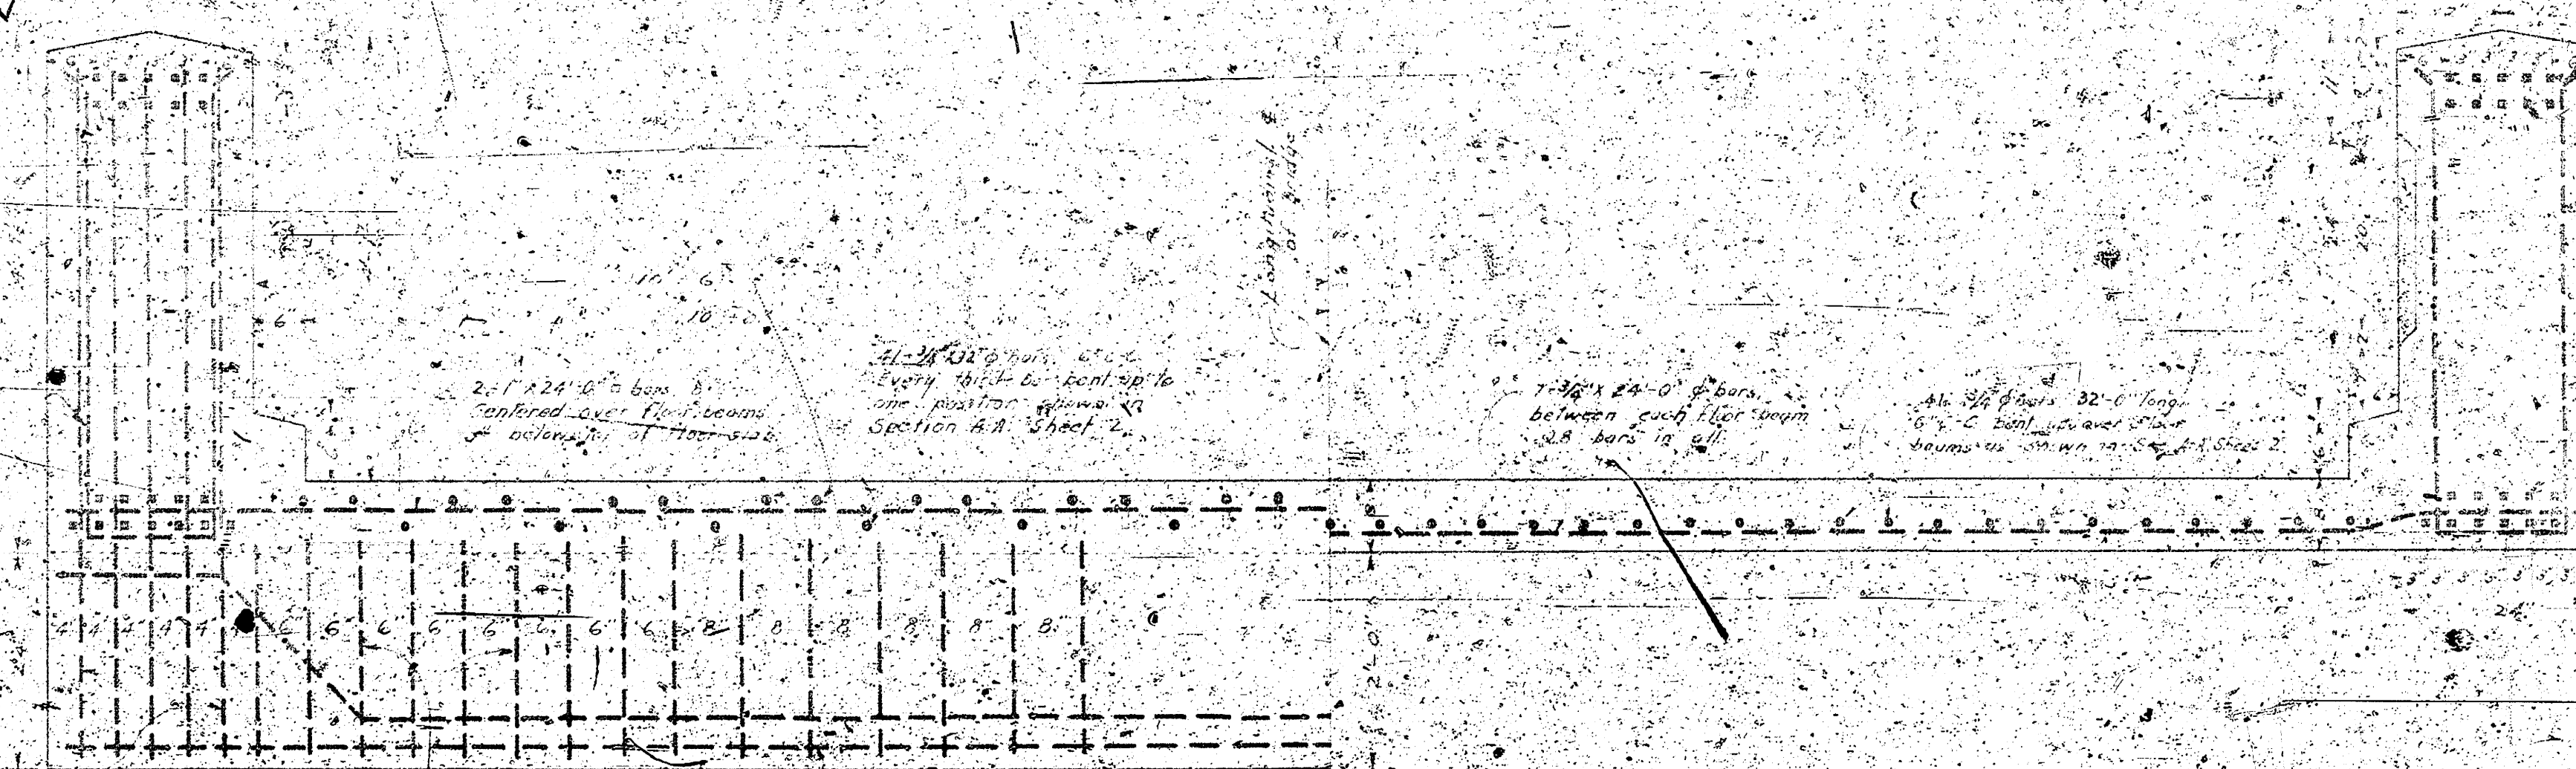



ONE HALF SECTION D-D THRU FLOOR BEAM,
FLOOR SLAB & GIRDER, SHOWING REINFORCING
Scale 3/4" = 1'-0"

ONE HALF SECTION C-C
THRU ROADWAY SLAB & GIRDER
SHOWING REINFORCING
Scale 3/4" = 1'-0"



EXTENSION TO BE
OVER DRAINAGE CANAL
AT HARRY STREET
WICHITA
DESIGNED BY
DRAWN BY
SHEET 1 IN 3 SHEETS
7-24-25

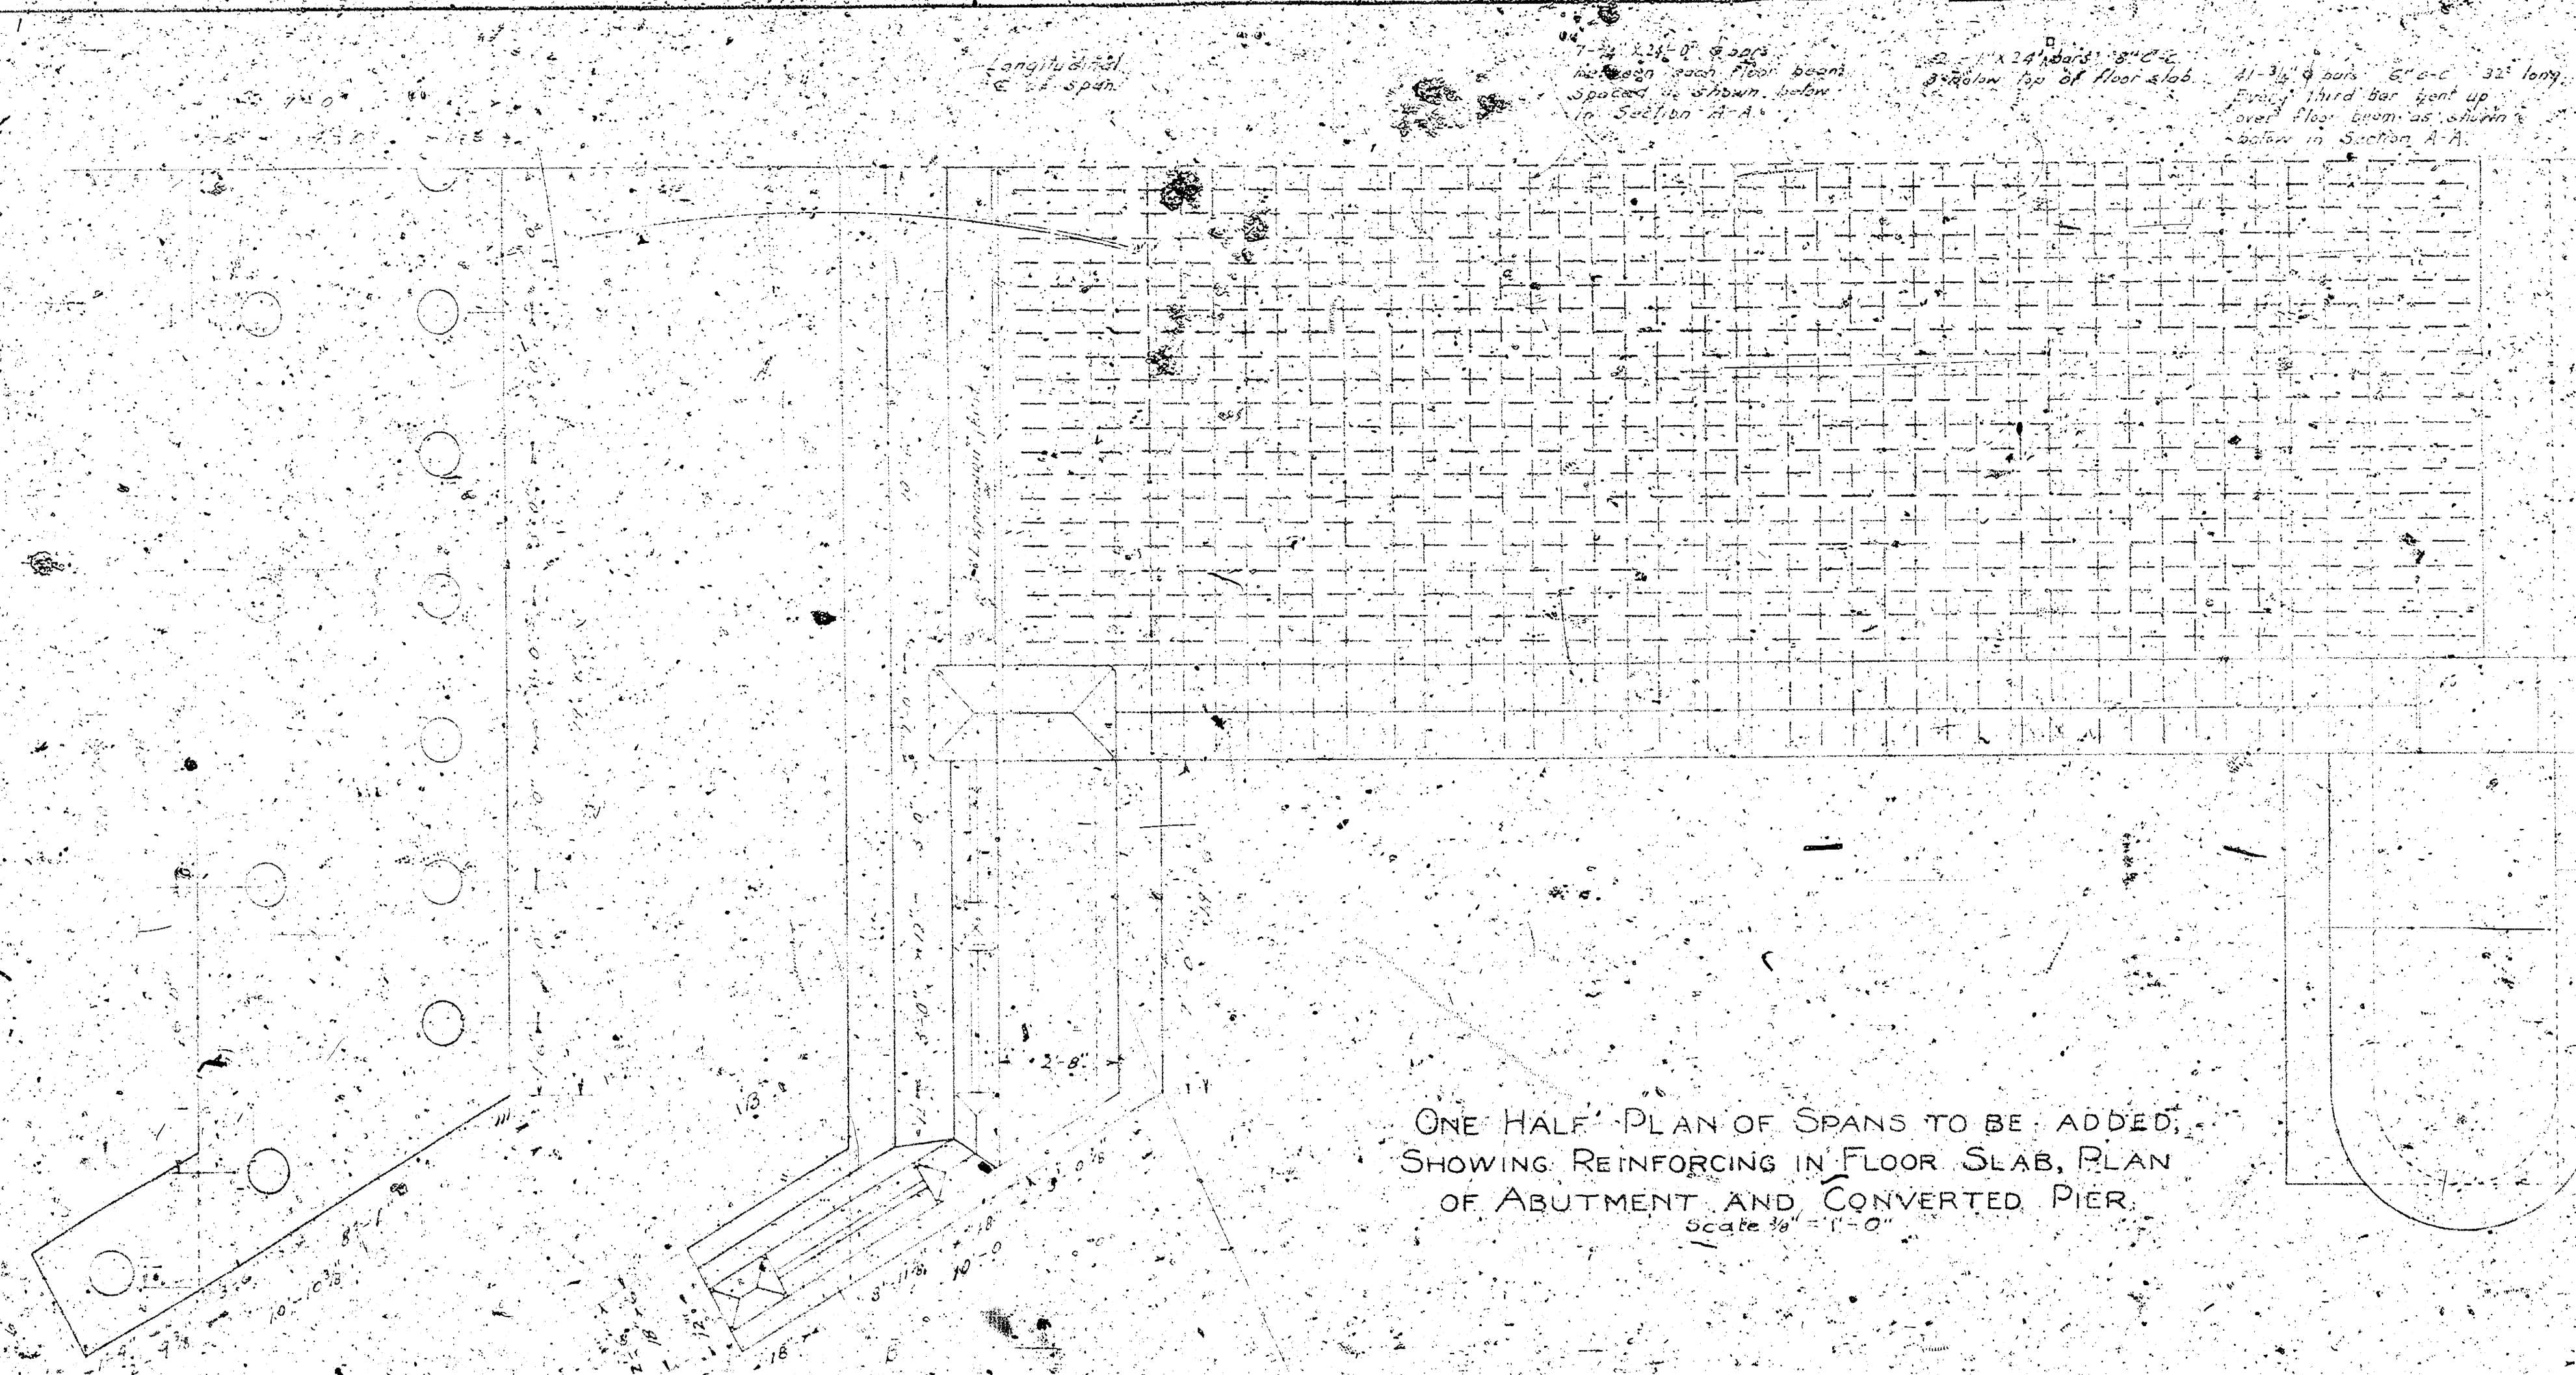

PLAN OF ABUTMENT
SHOWING LOCATION OF PILING
Scale 1/4" = 1'-0"

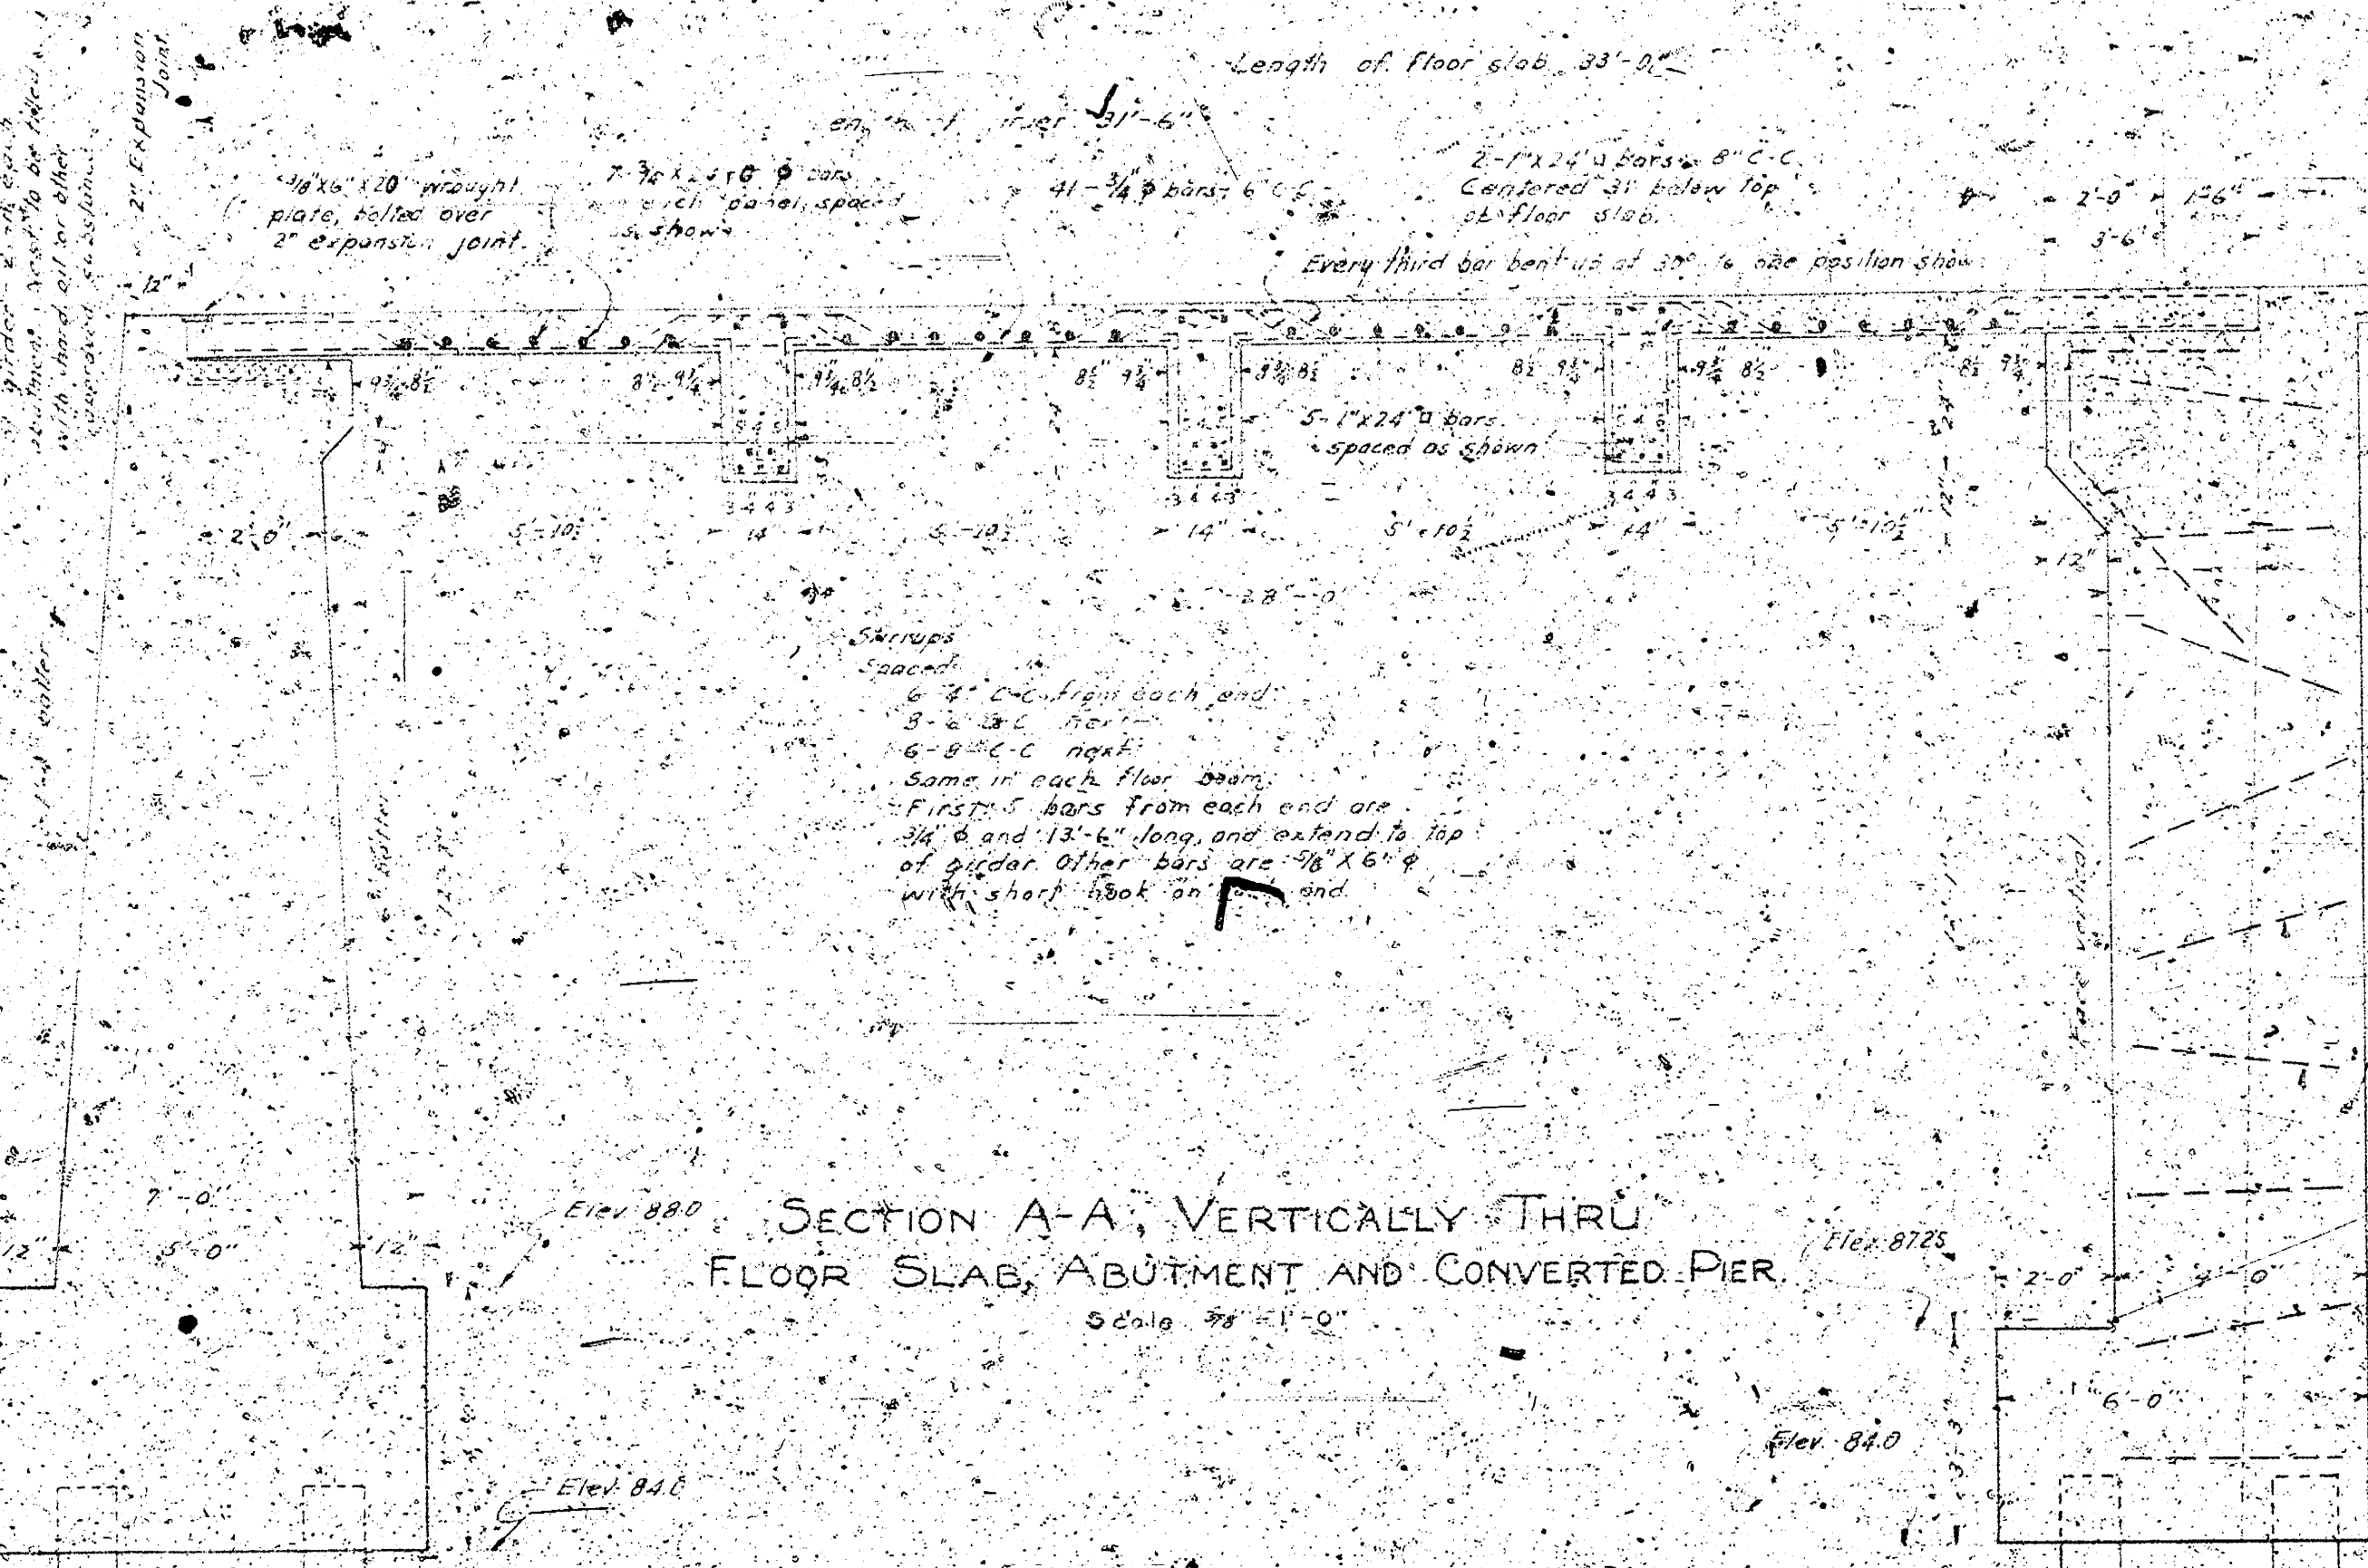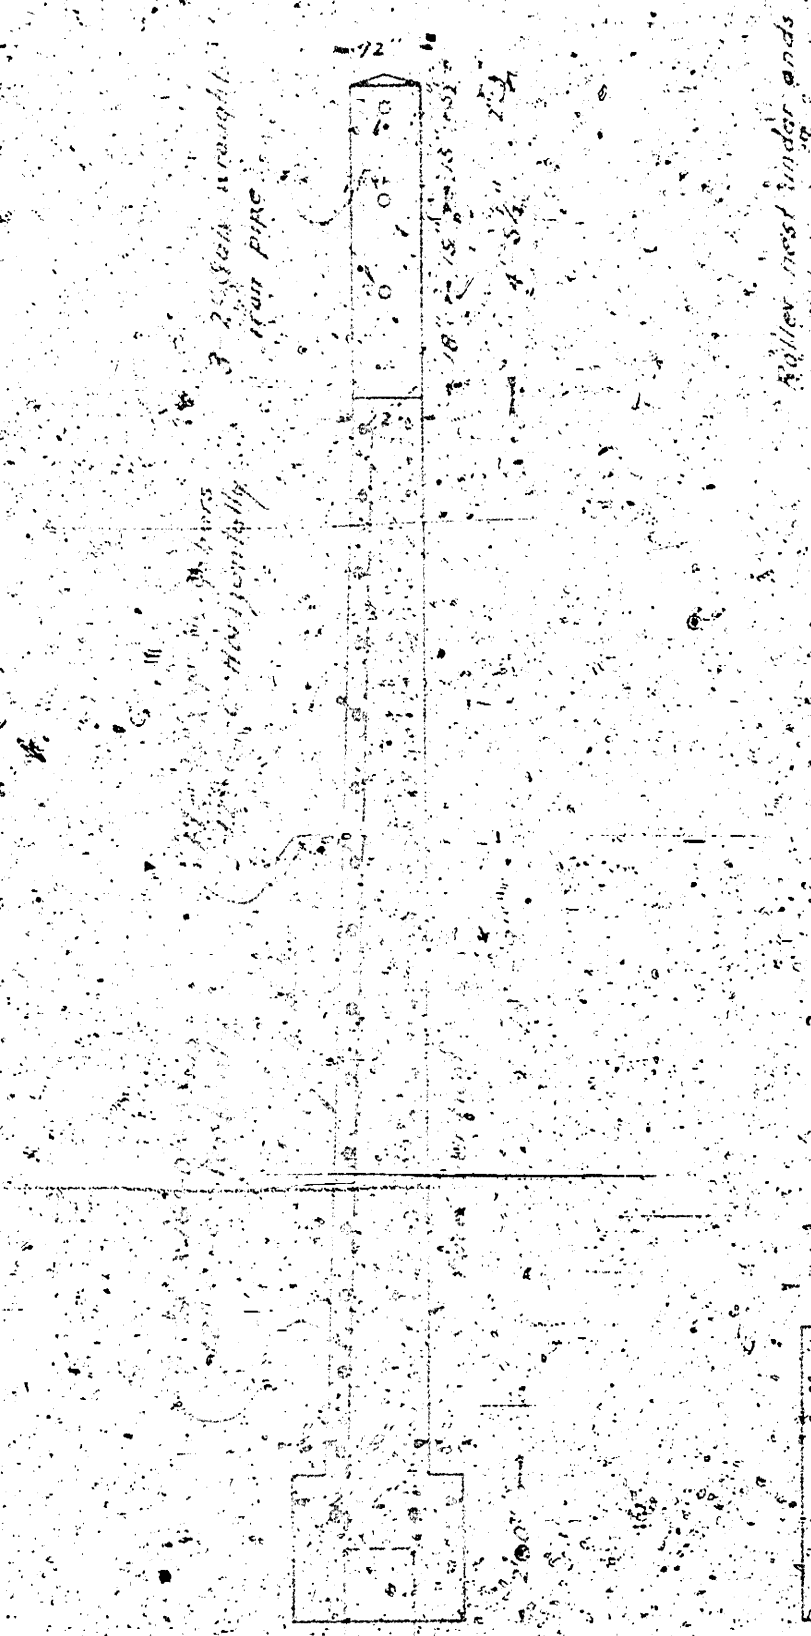


SECTION B-B
OF WING WALL
Scale 1/4" = 1'-0"

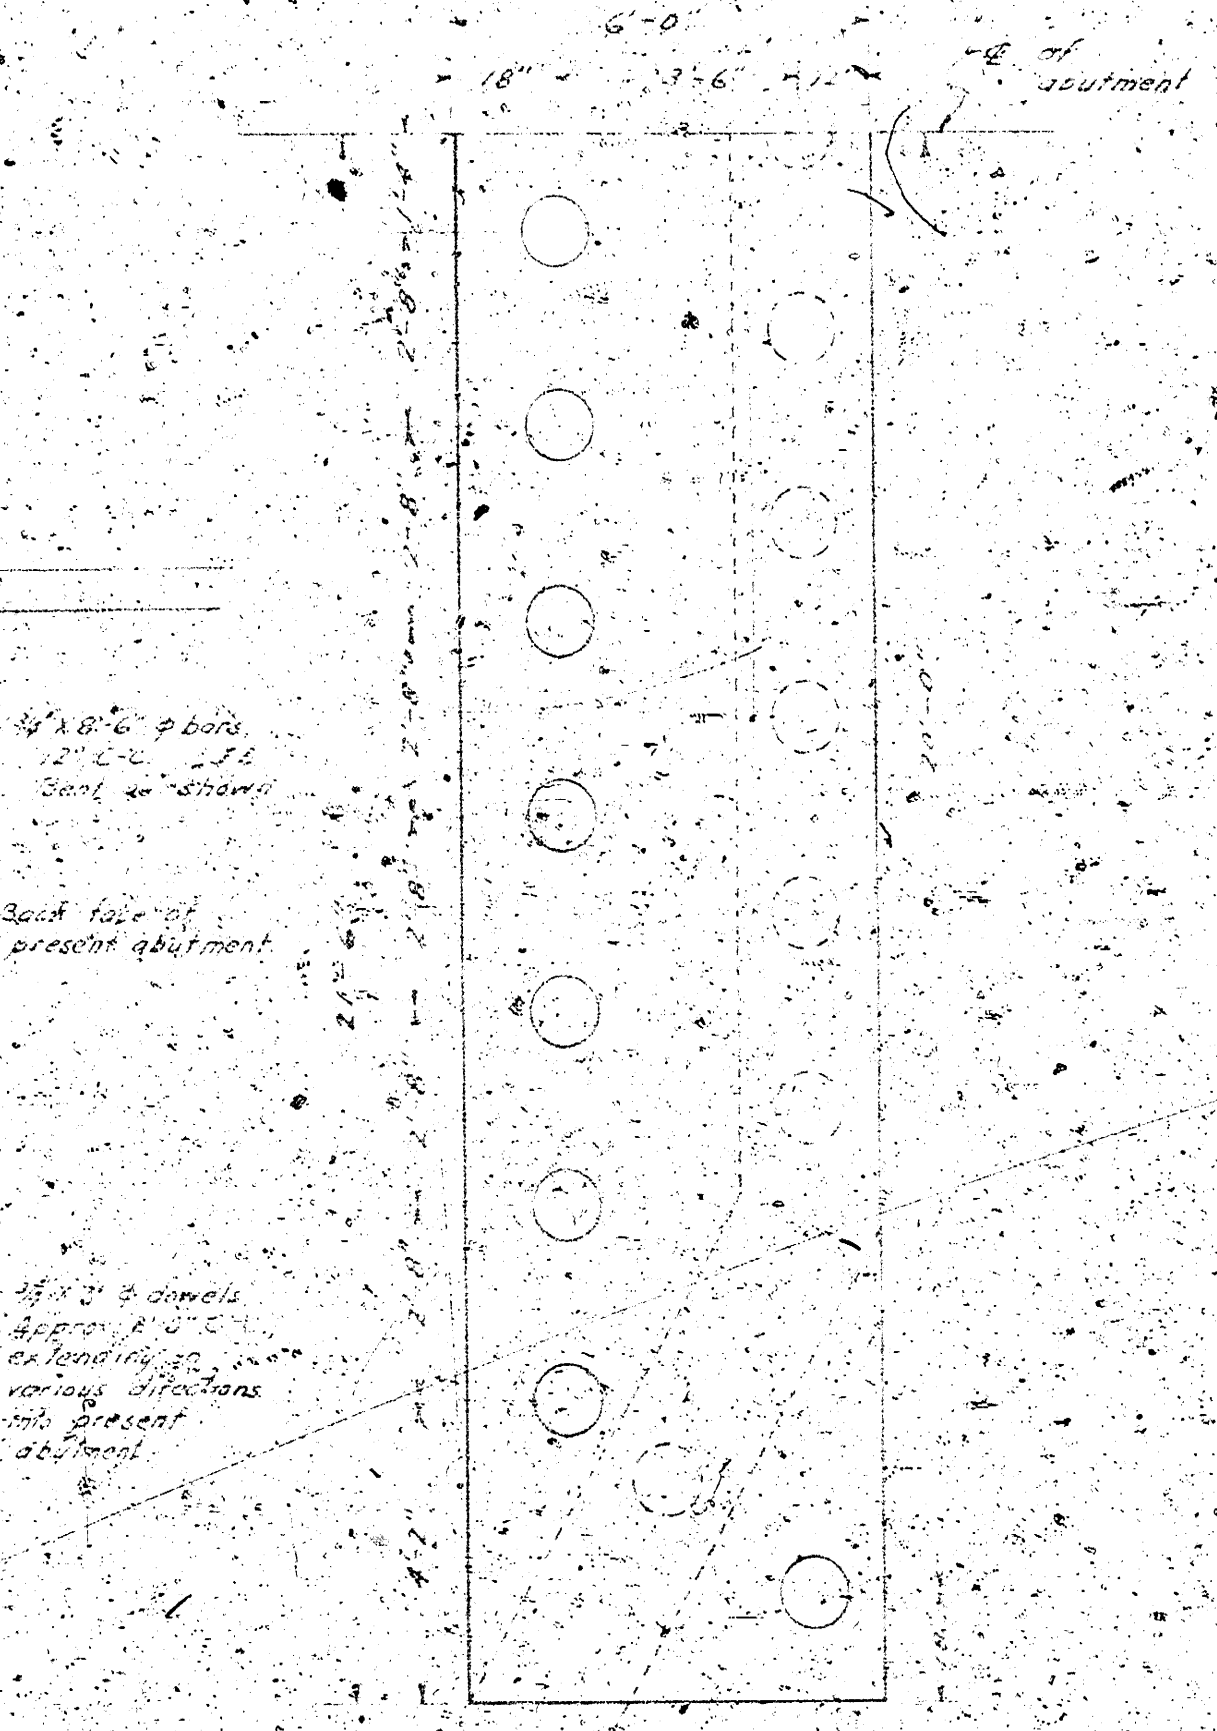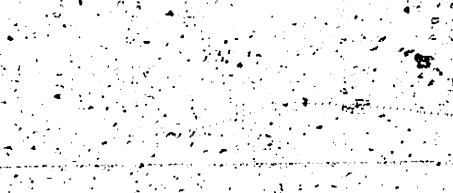


EXTENSION OF WING WALL
OVER DRAINAGE CANAL
AT HARRY STREET
WICHITA, KANSAS
DESIGNED BY L. S. SACKWY
DRAWN BY H. R. MURPHY
SHEET 2 OF 3 SHEETS
7-25


VERTICAL LONGITUDINAL SECTION
THRU ROLLER NEST, ALSO SECTION
THRU END POST, SHOWING REINFORCING
Scale 1/2" = 1'-0"

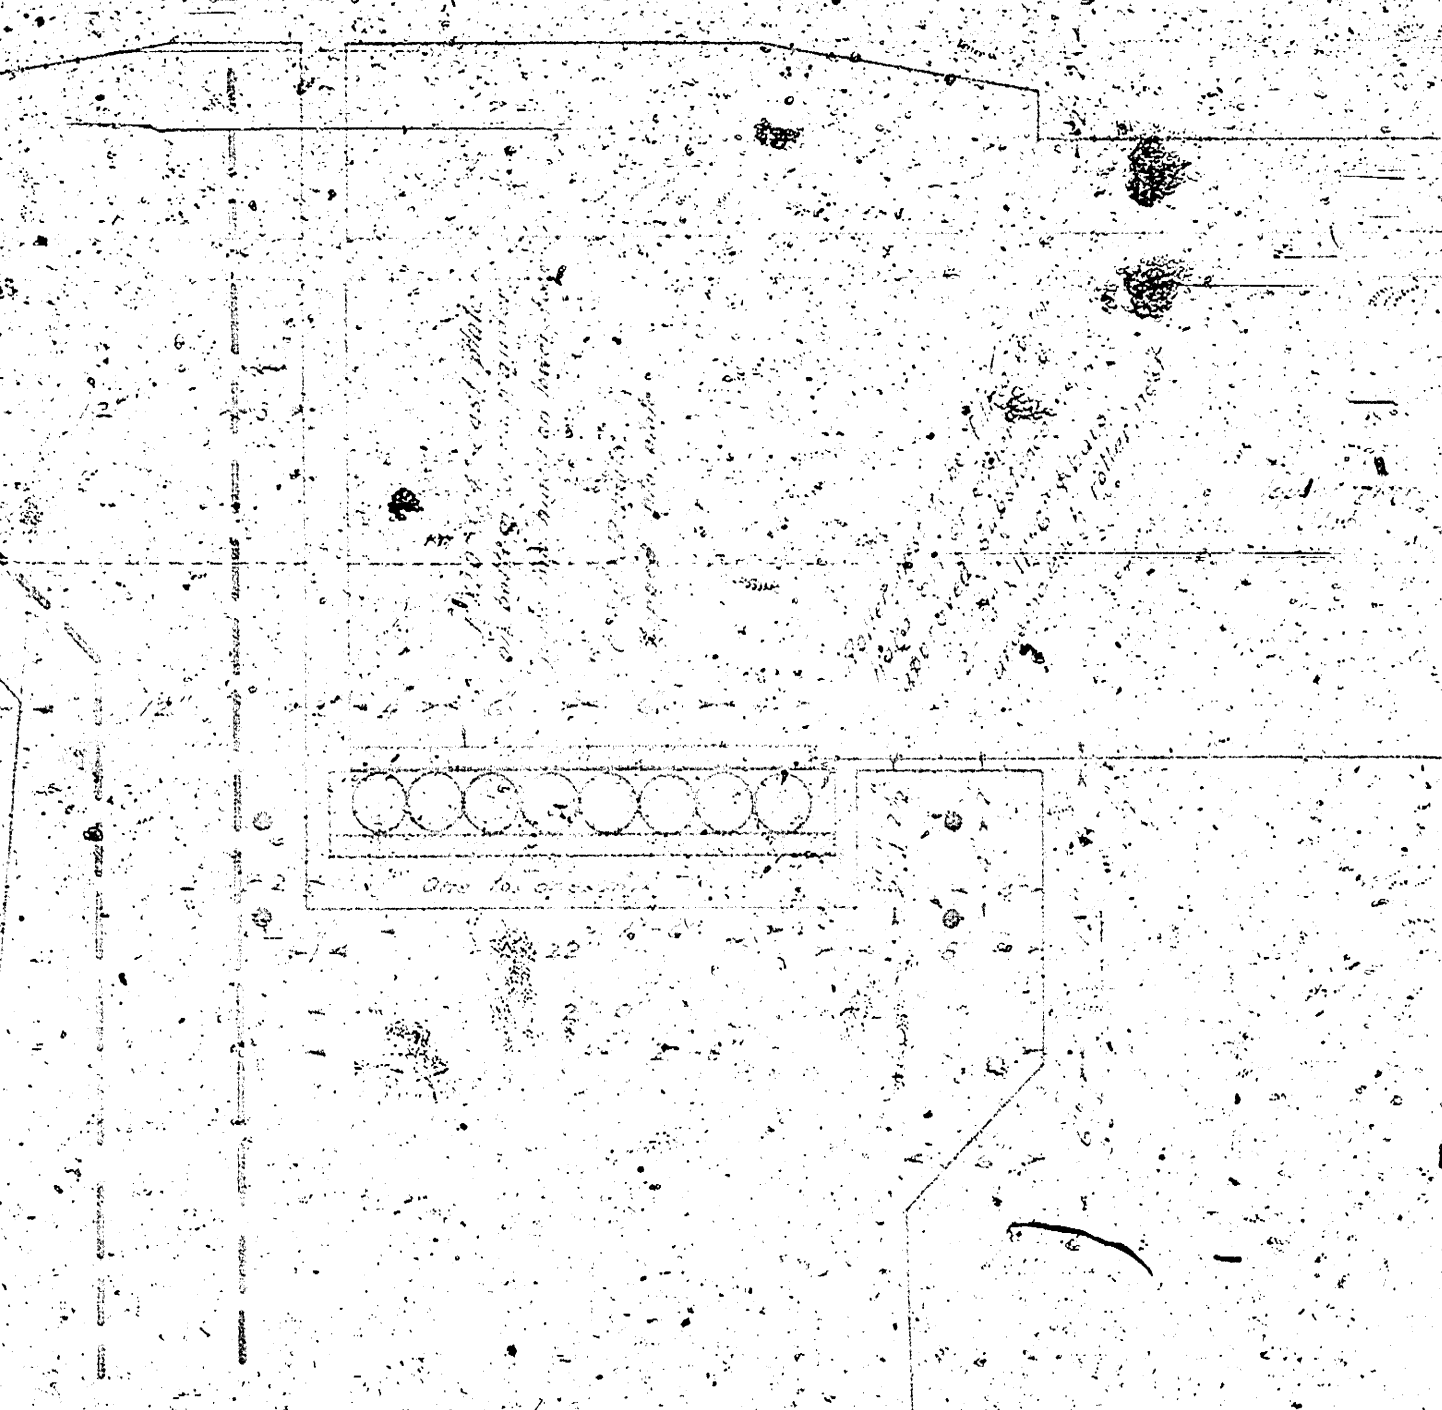


LONGITUDINAL SECTION THRU
GIRDER, SHOWING REINFORCING BARS
Scale 1/2" = 1'-0"

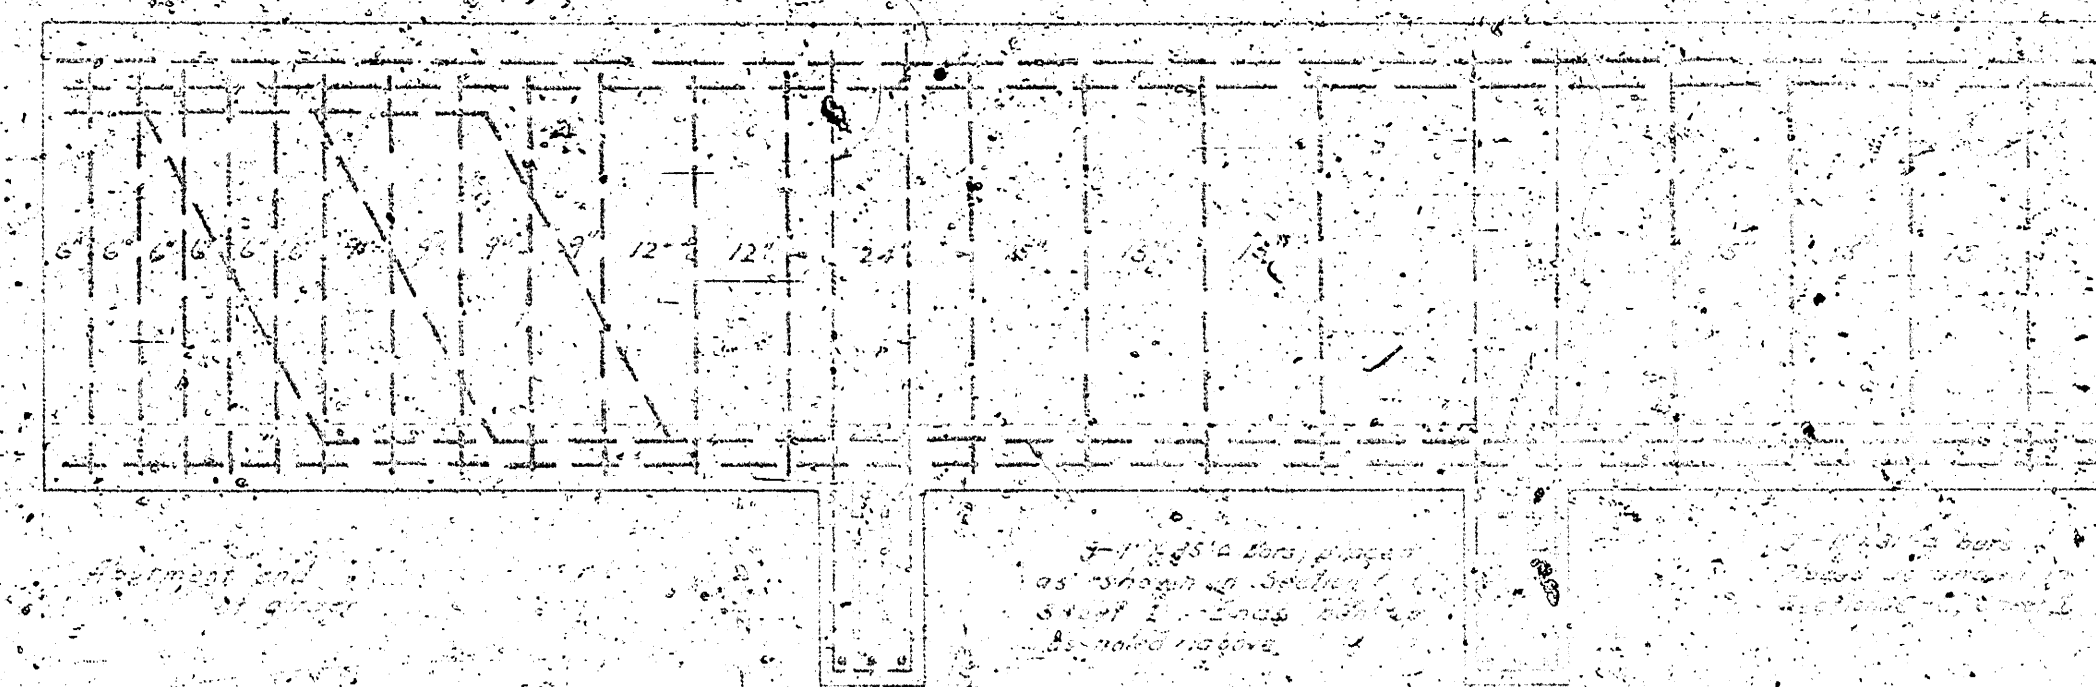


VERTICAL CROSS SECTION THRU E.E. OF
GIRDER, ROLLER NEST AND FLOOR SLAB,
SHOWING BEARING PLATES FOR FLOOR SLAB
Scale 1/4" = 1'-0"

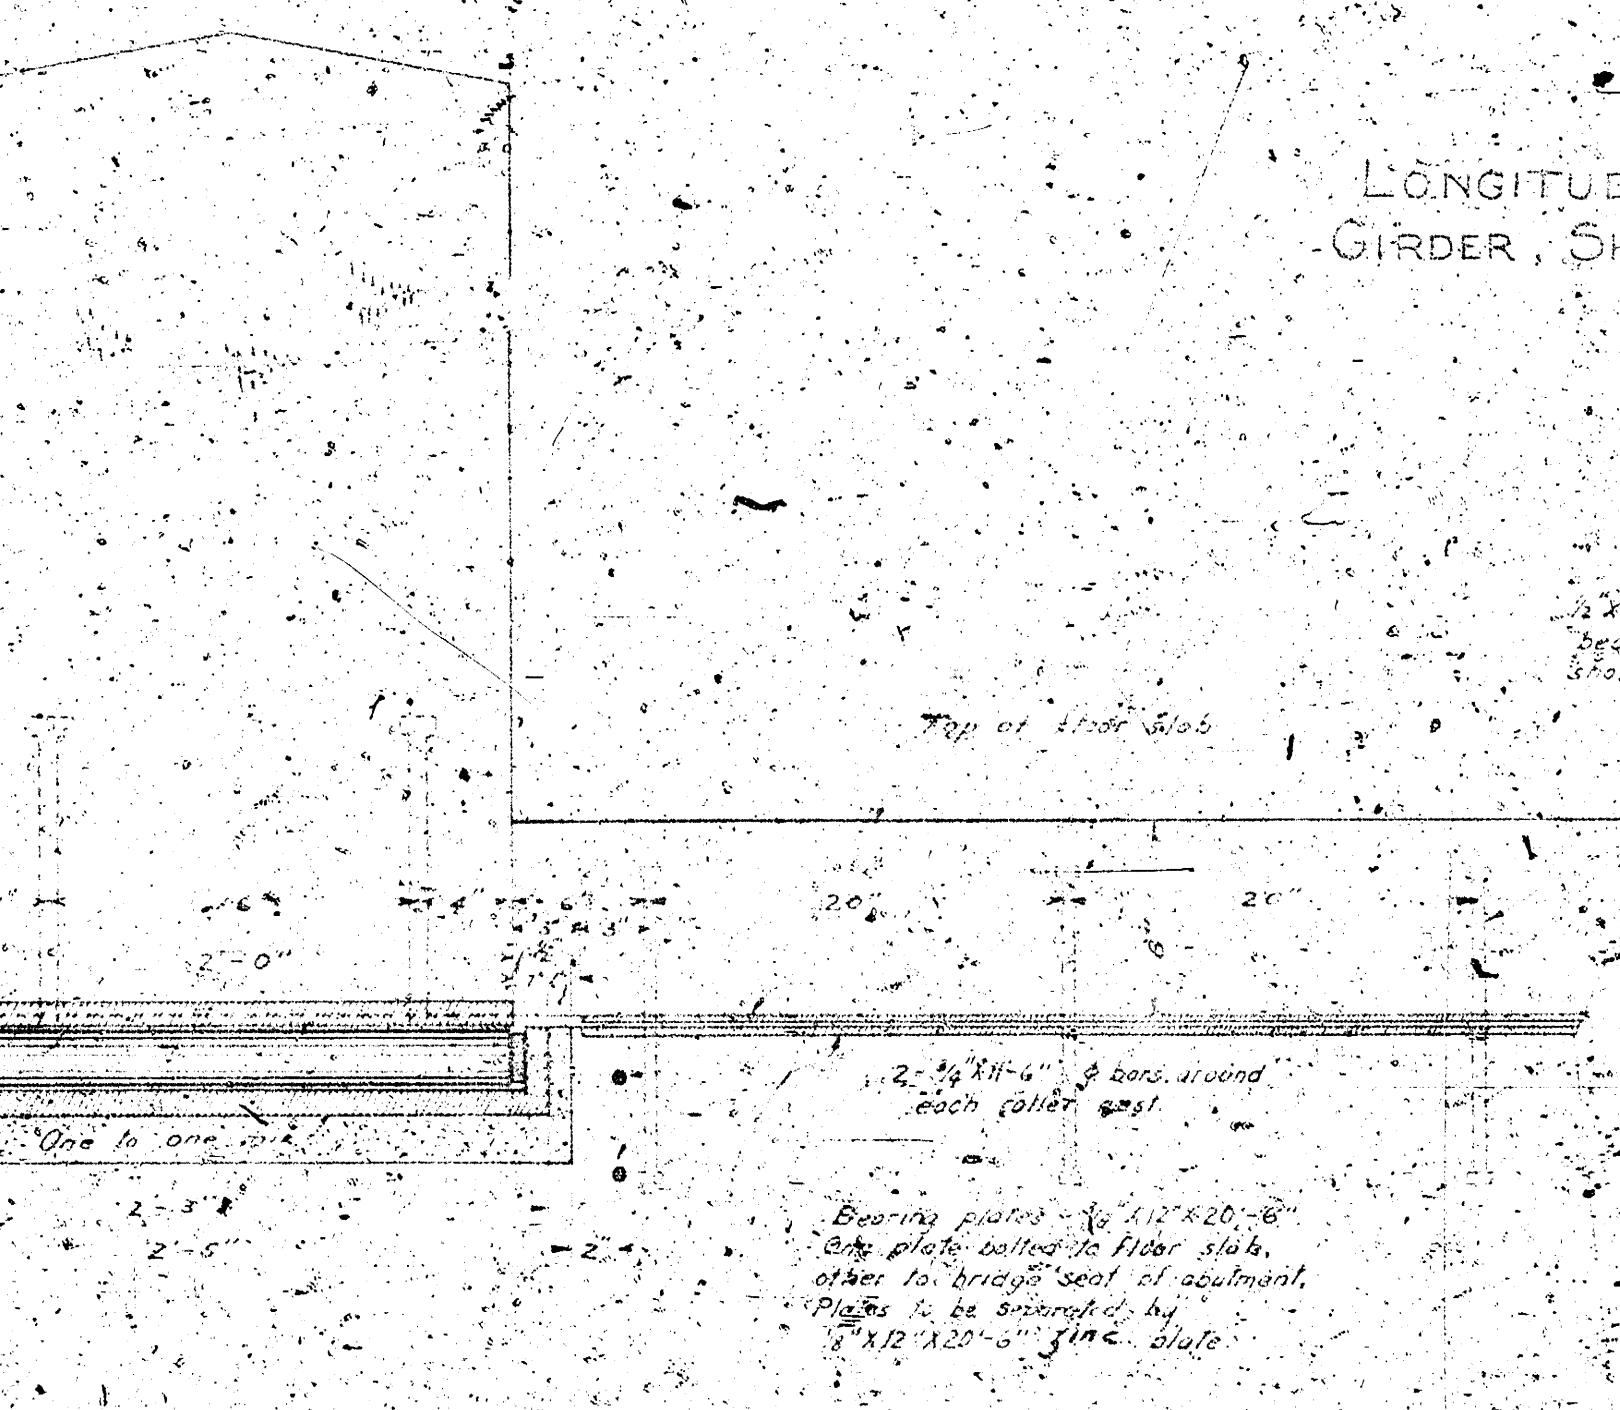

X-SECTION THRU FLOOR SLAB
AND ABUTMENT, SHOWING FLOOR
BEARING PLATE AND EXPANSION
PLATE DETAILS
Scale 1/4" = 1'-0"

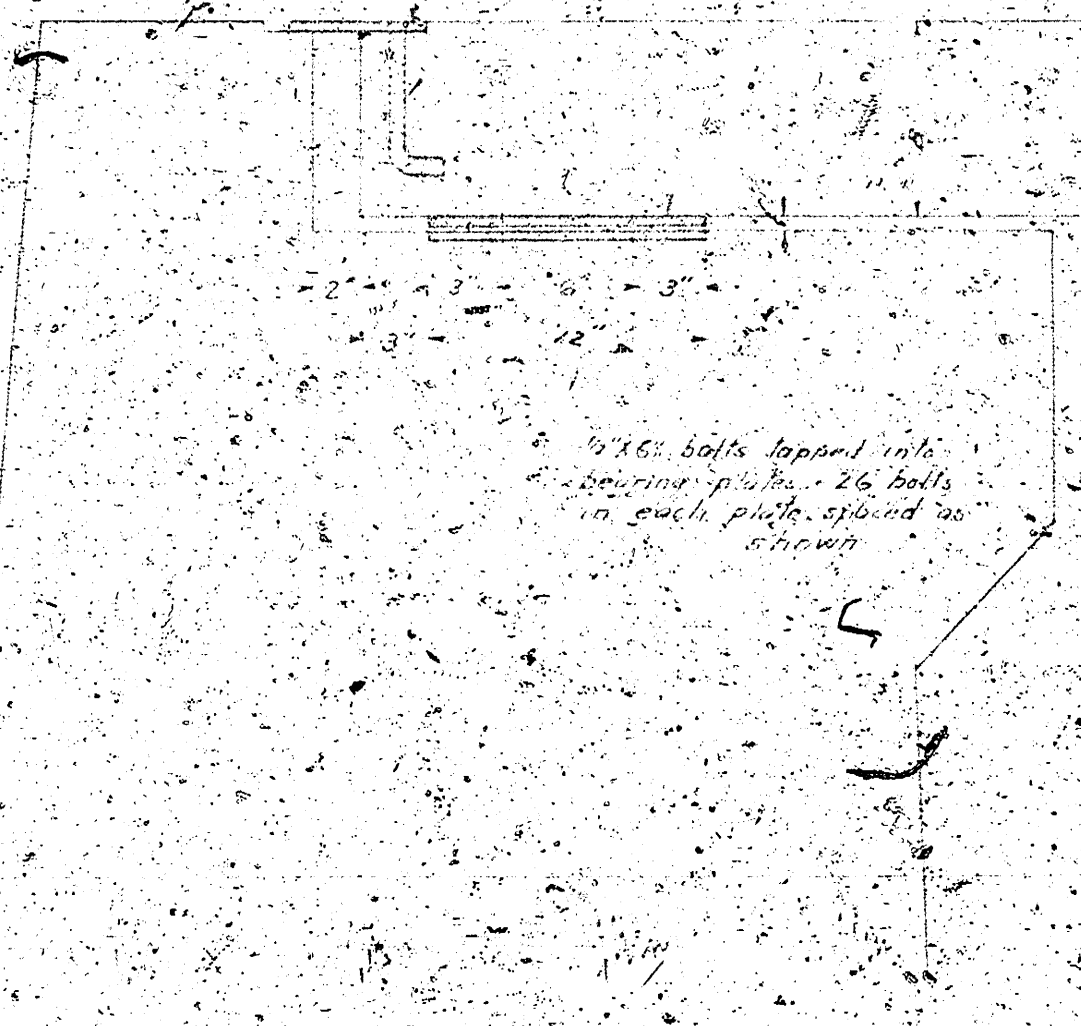


DETAILS OF ROLLER
NESTS
Scale 1/4" = 1'-0"

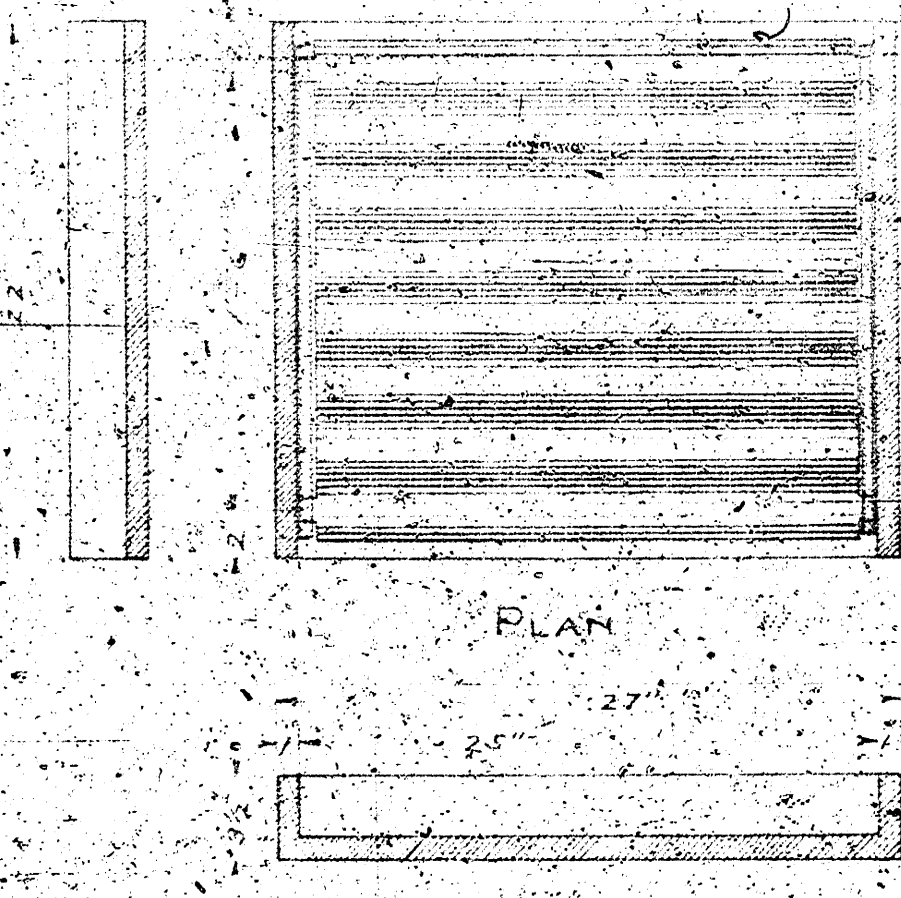


DETAIL OF PLATE
HOLDING ROLLERS

DETAIL OF ROLLER

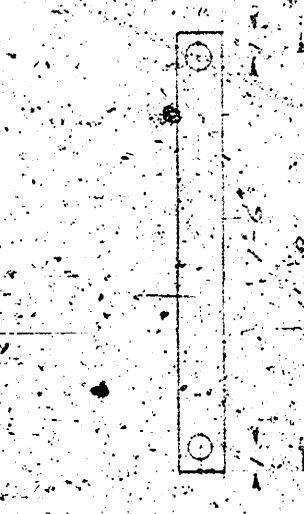

DETAIL OF ROLLER

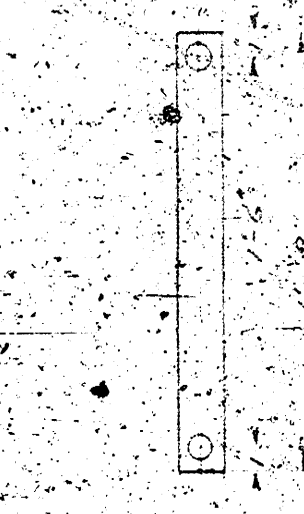

EXTENSION TO BRIDGE OVER
DRAINAGE CANAL AT HARRY S. FEET
WICHITA, KANSAS
DESIGNED BY P. L. BROCKWAY
DRAWN BY H. R. MUSICK
SHEET 3 IN 3 SHEETS
7-24-25

