



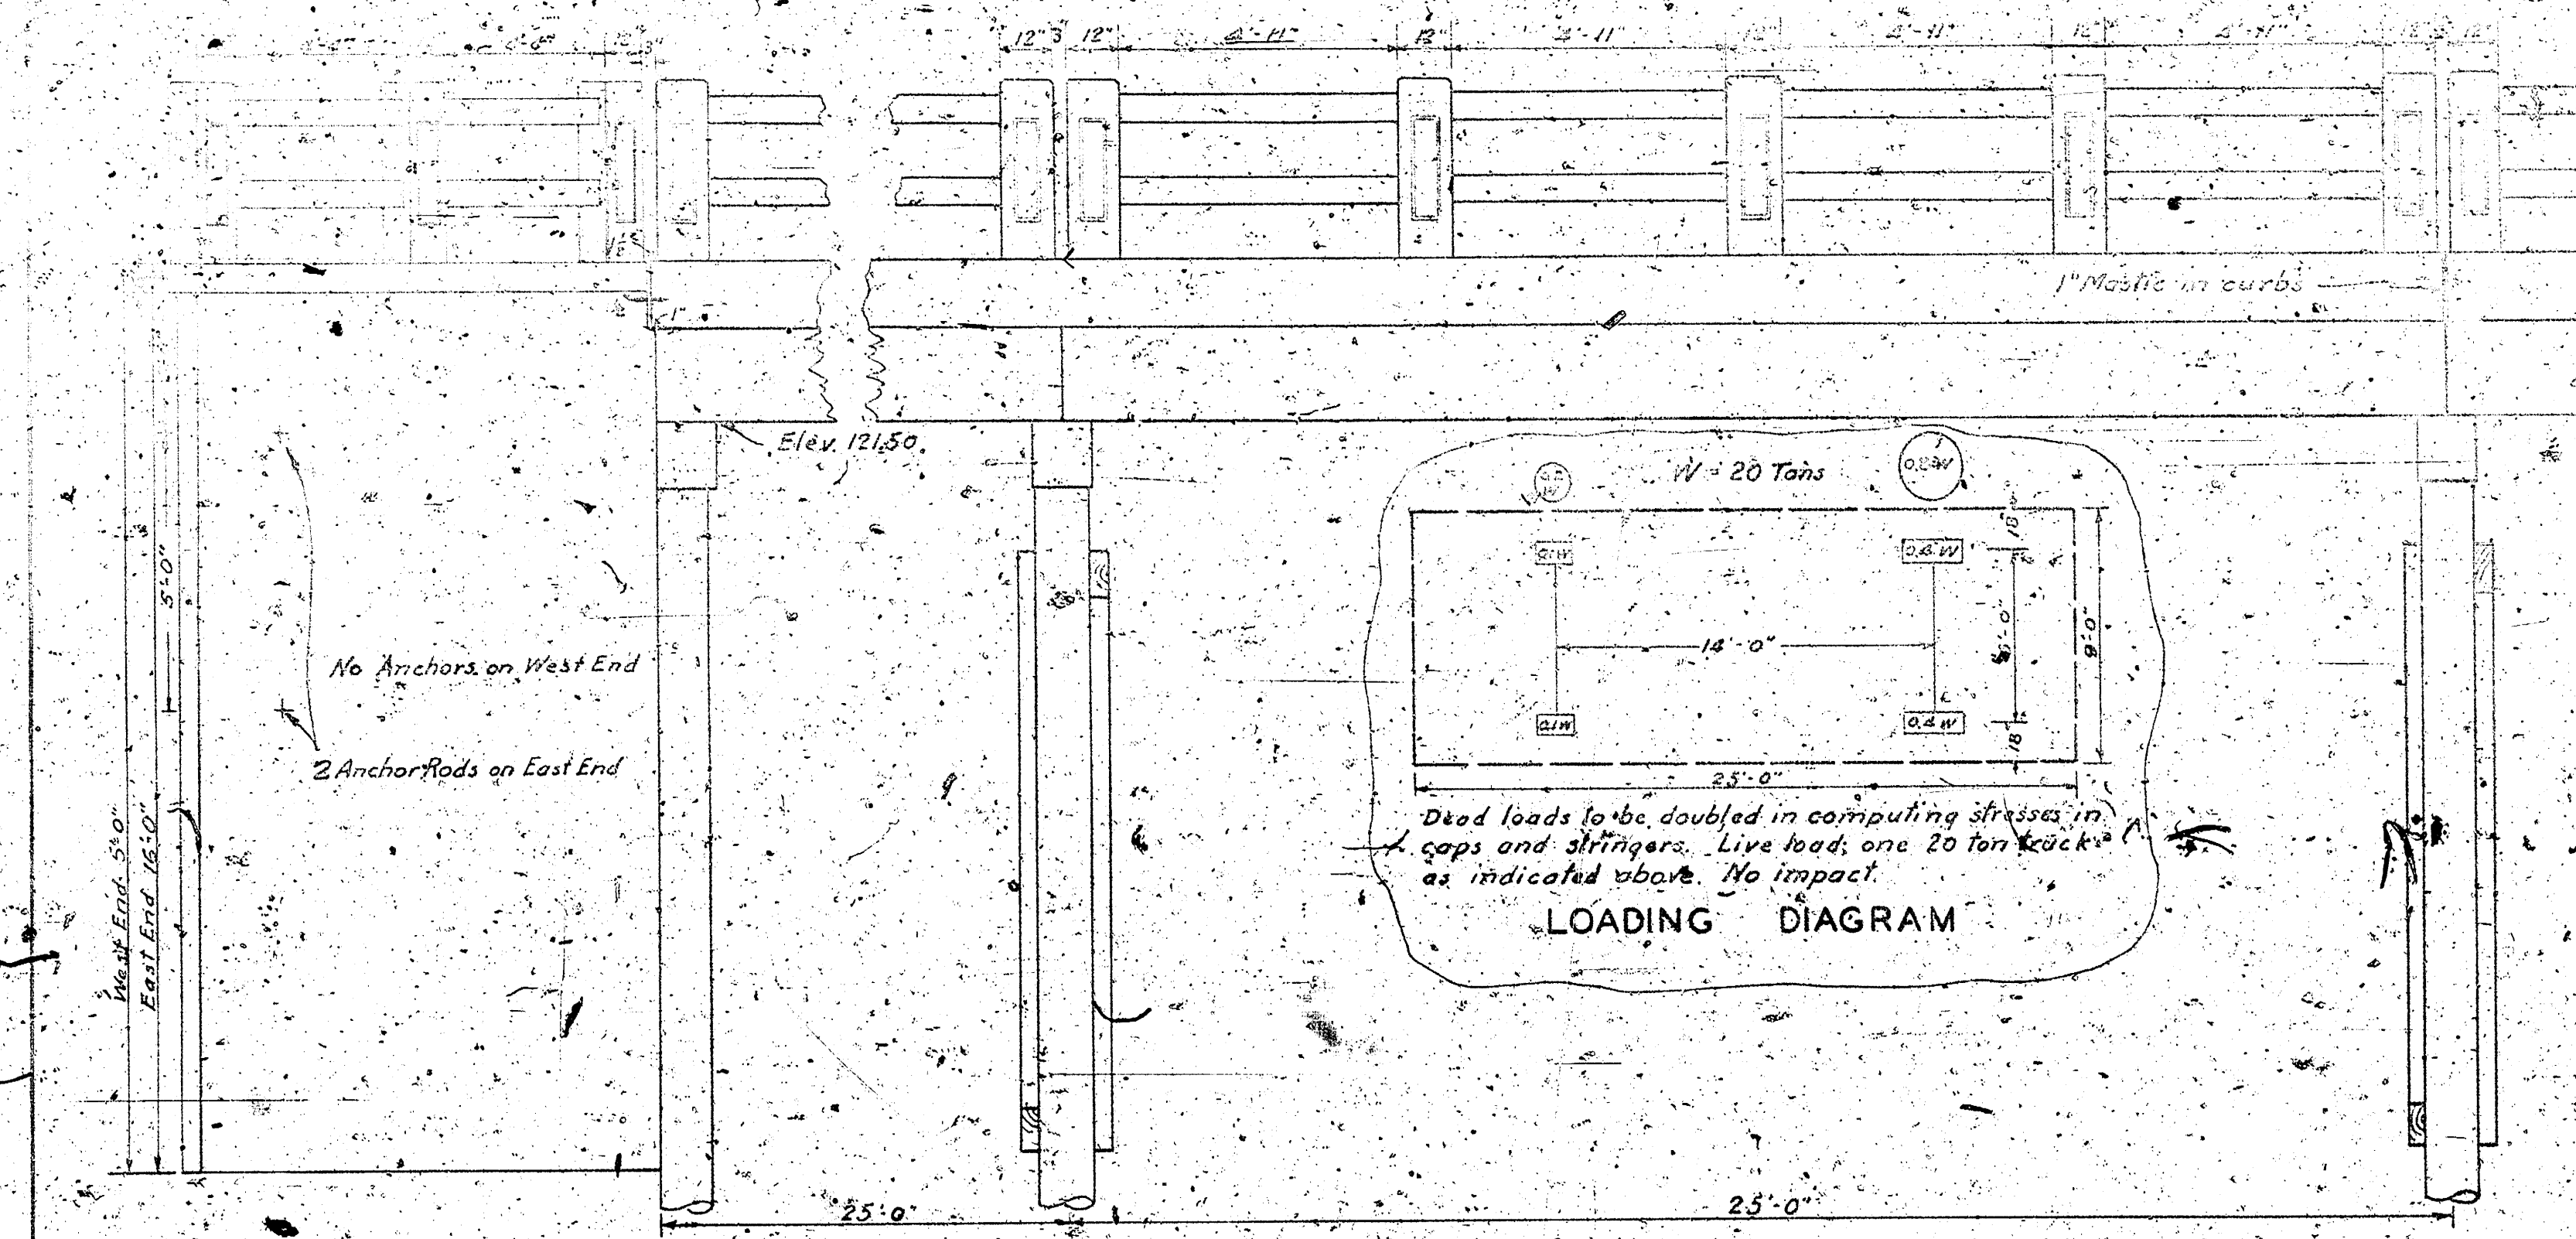


ELEVATION
SCALE 1/2" = 1'

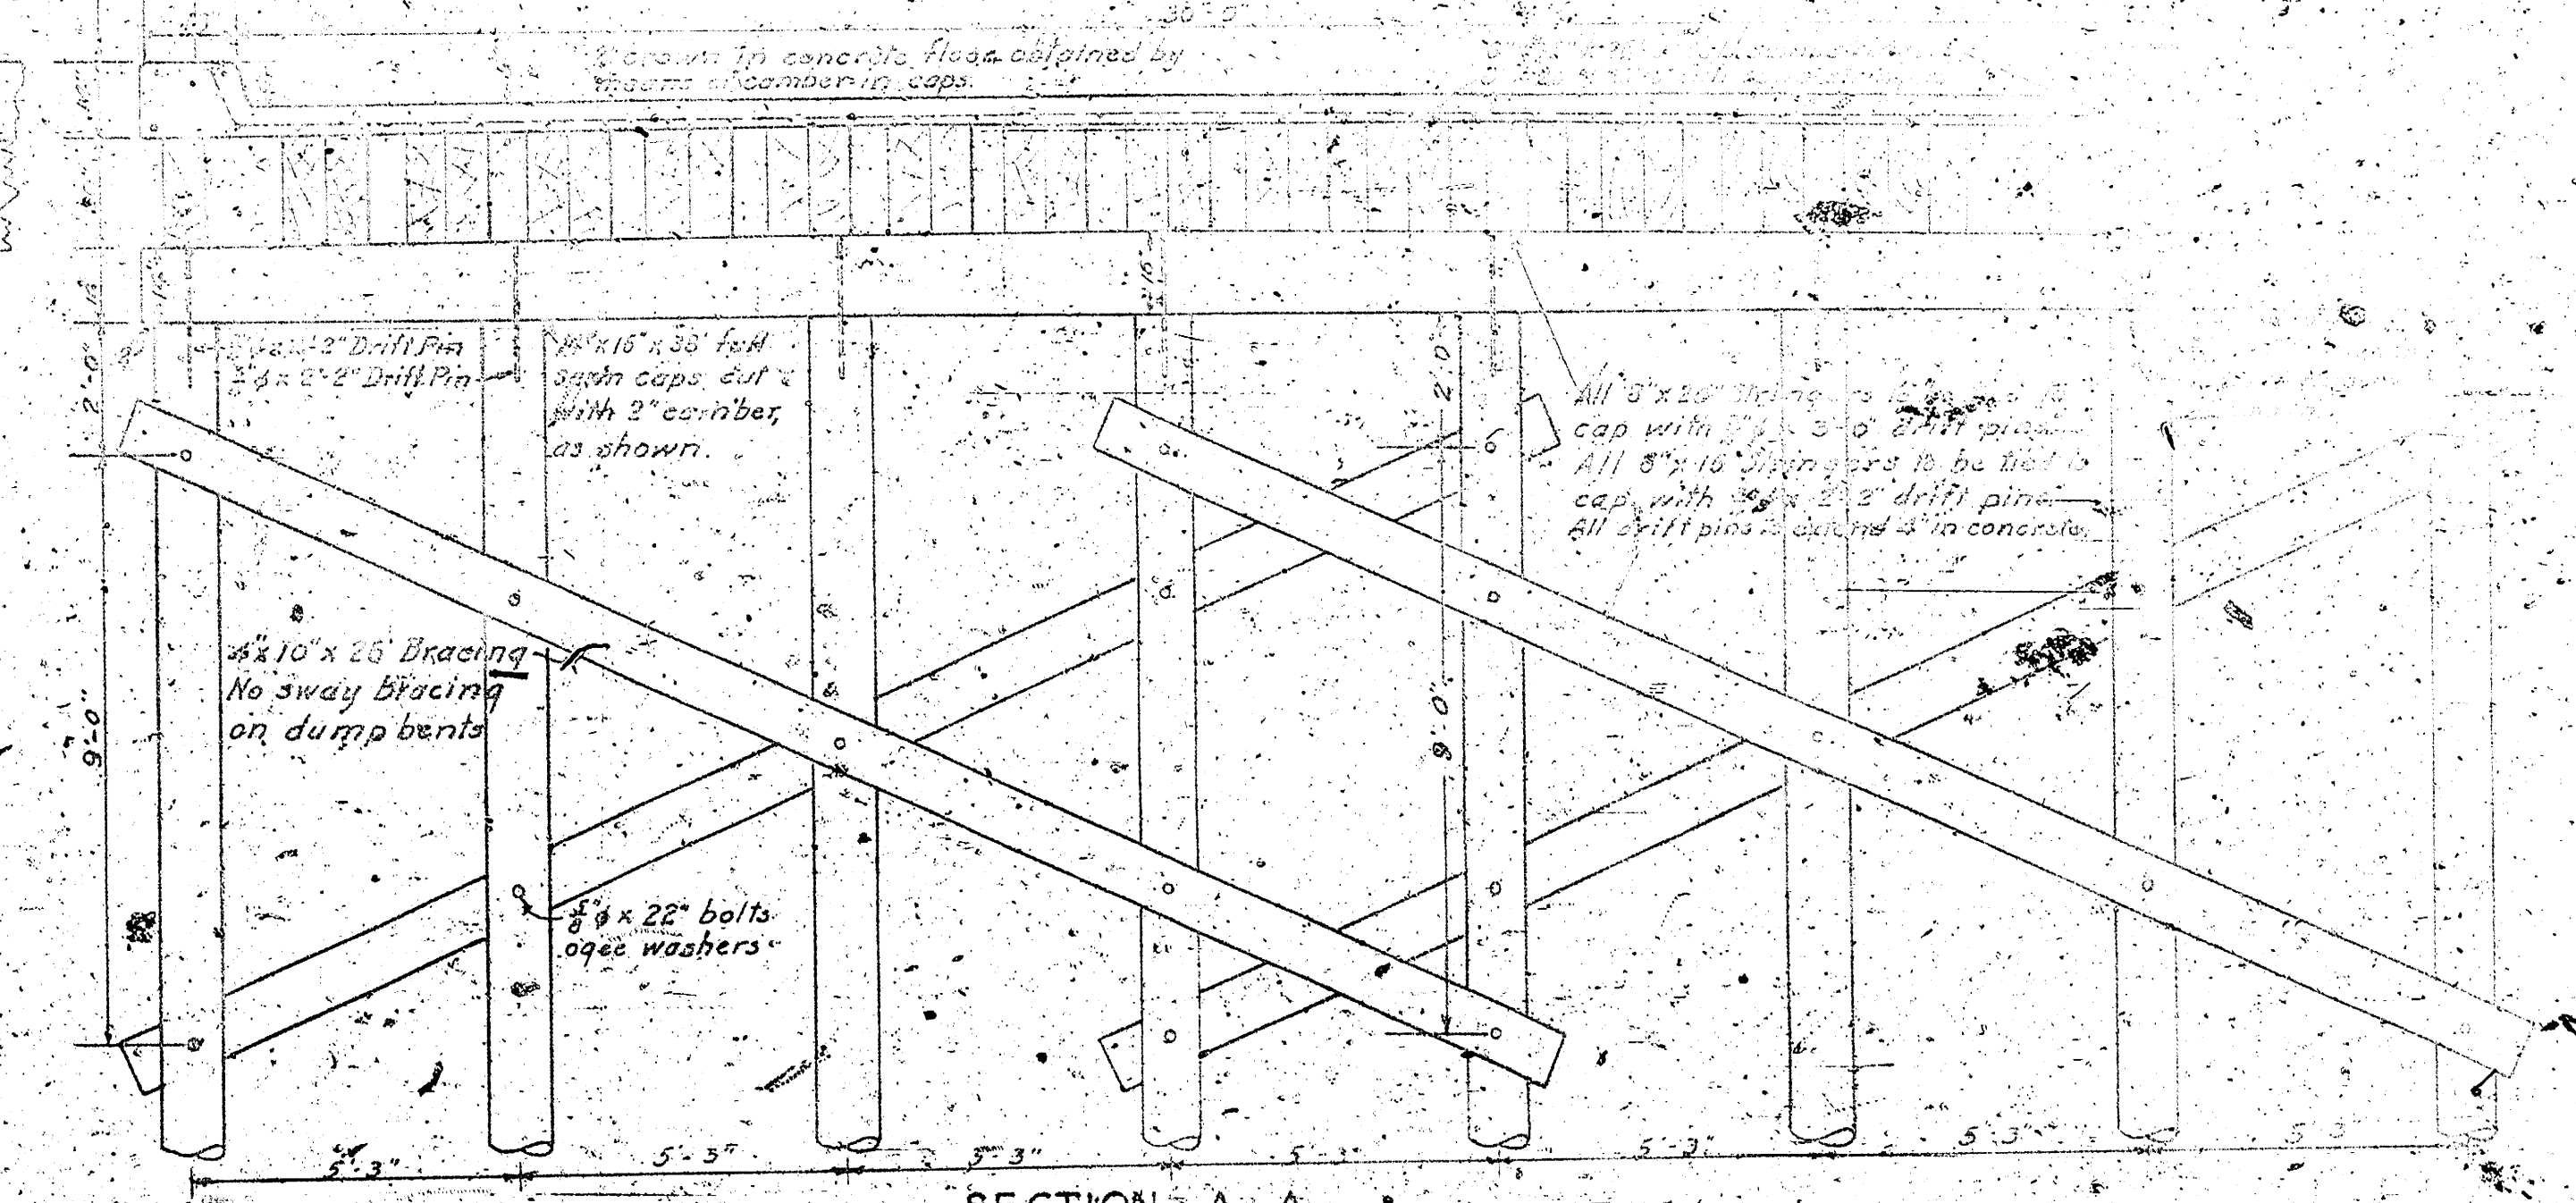


SECTION A-A
SCALE 1/2" = 1'


Note: 2d gauge sheet metal to be placed over top of all caps and girders, and bent down. Joints to be bolted.

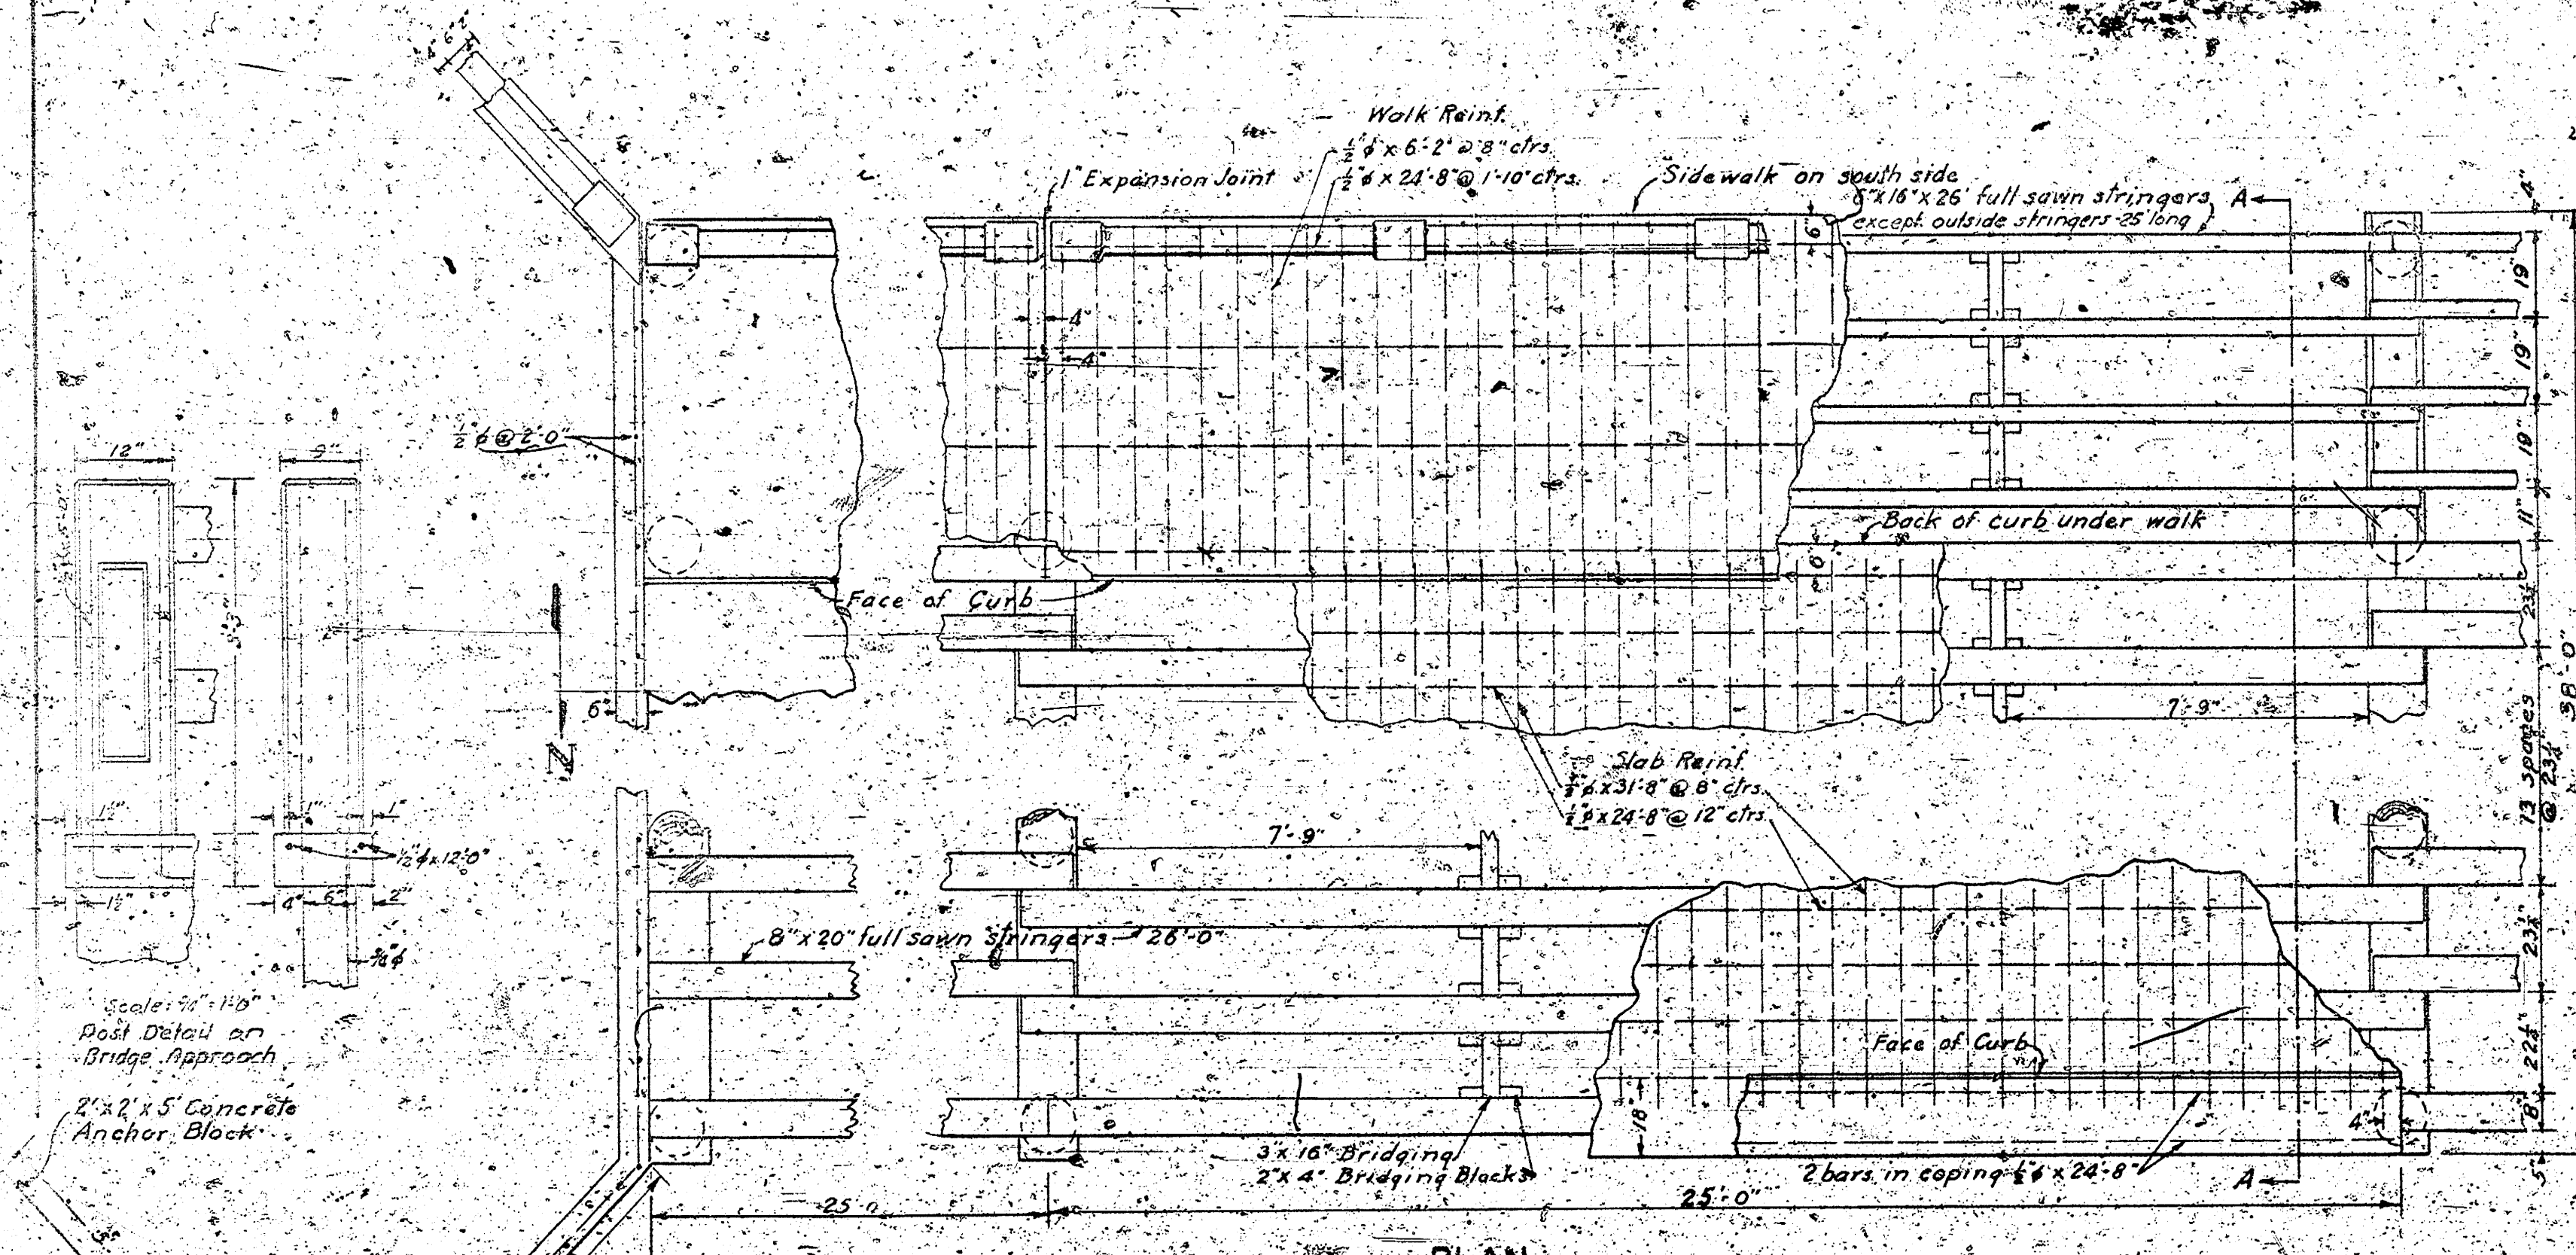

PLAN
SCALE 1/2" = 1'

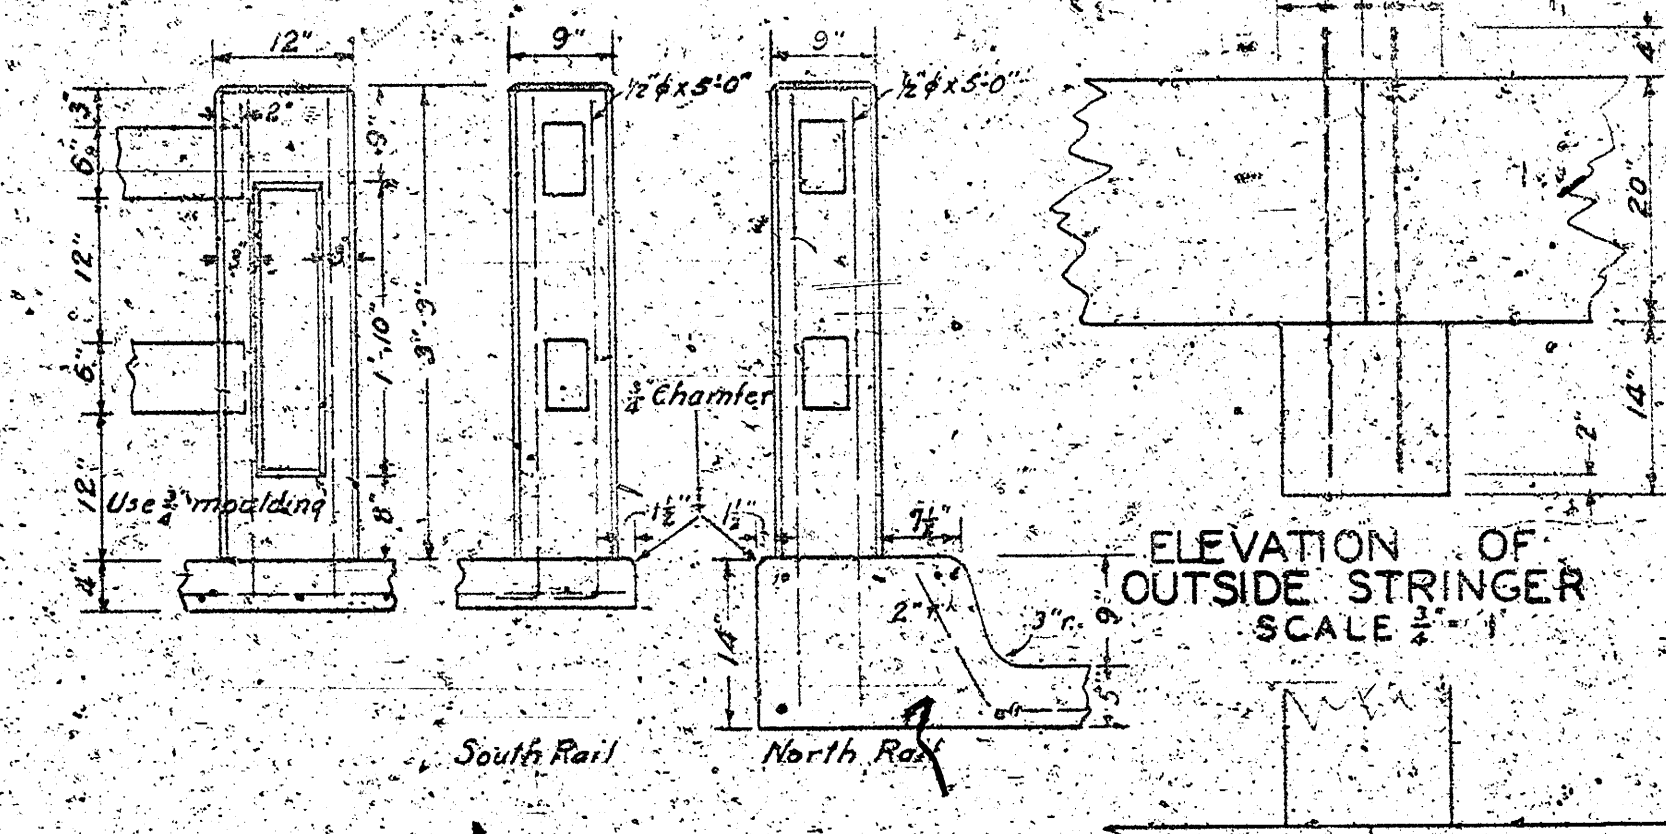


POST DETAIL
SCALE 1/2" = 1'

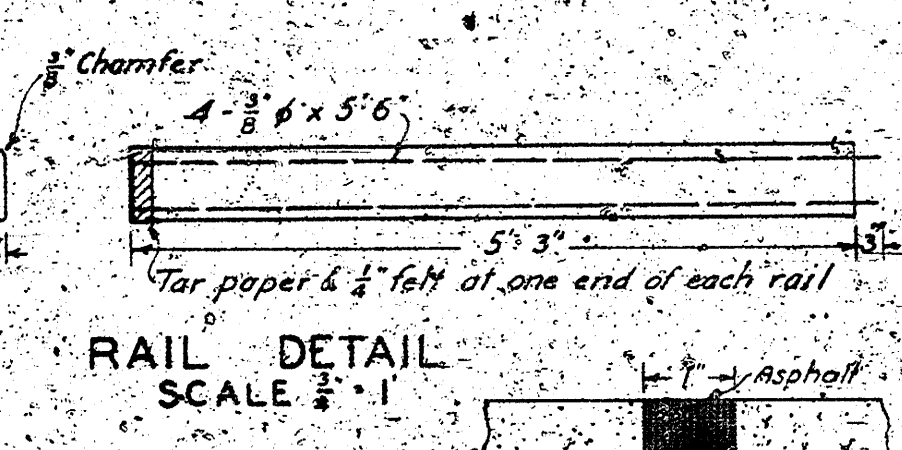


SCALE 1/2" = 1'

PLAN OF OUTSIDE STRINGER
SCALE 1/2" = 1'

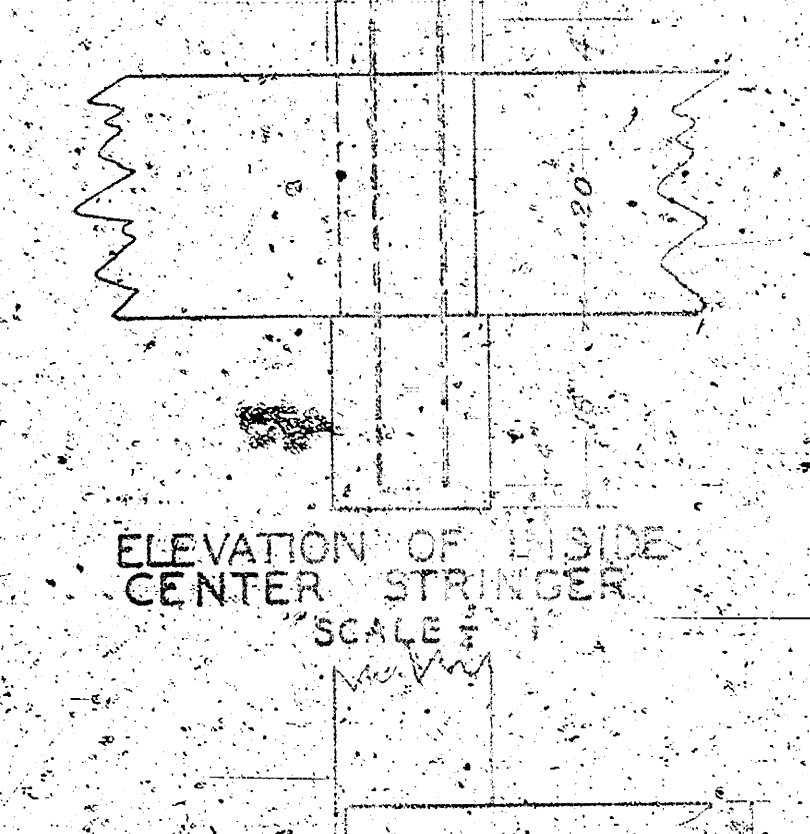


SCALE 1/2" = 1'

PLAN OF INSIDE STRINGER
SCALE 1/2" = 1'

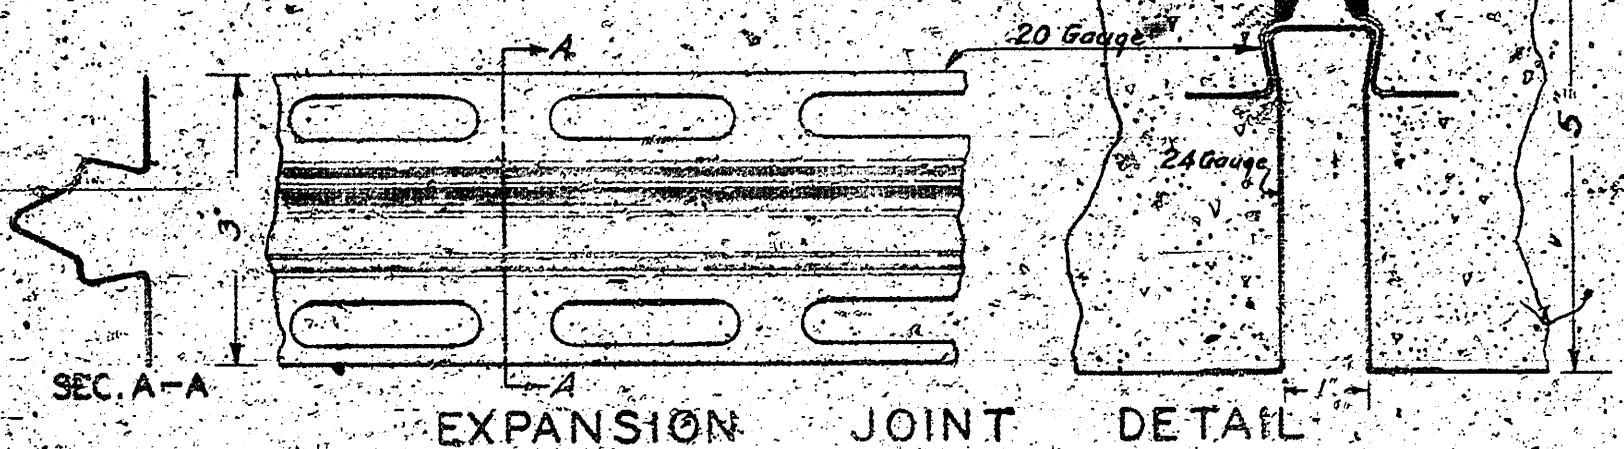

SCALE 1/2" = 1'

STANDARD
20 TON TIMBER BRIDGE
CONCRETE FLOOR
25 FOOT SPAN 30 FOOT ROADWAY
18 TH ST ARKANSAS RIVER
SHEET 2 3 SHEETS

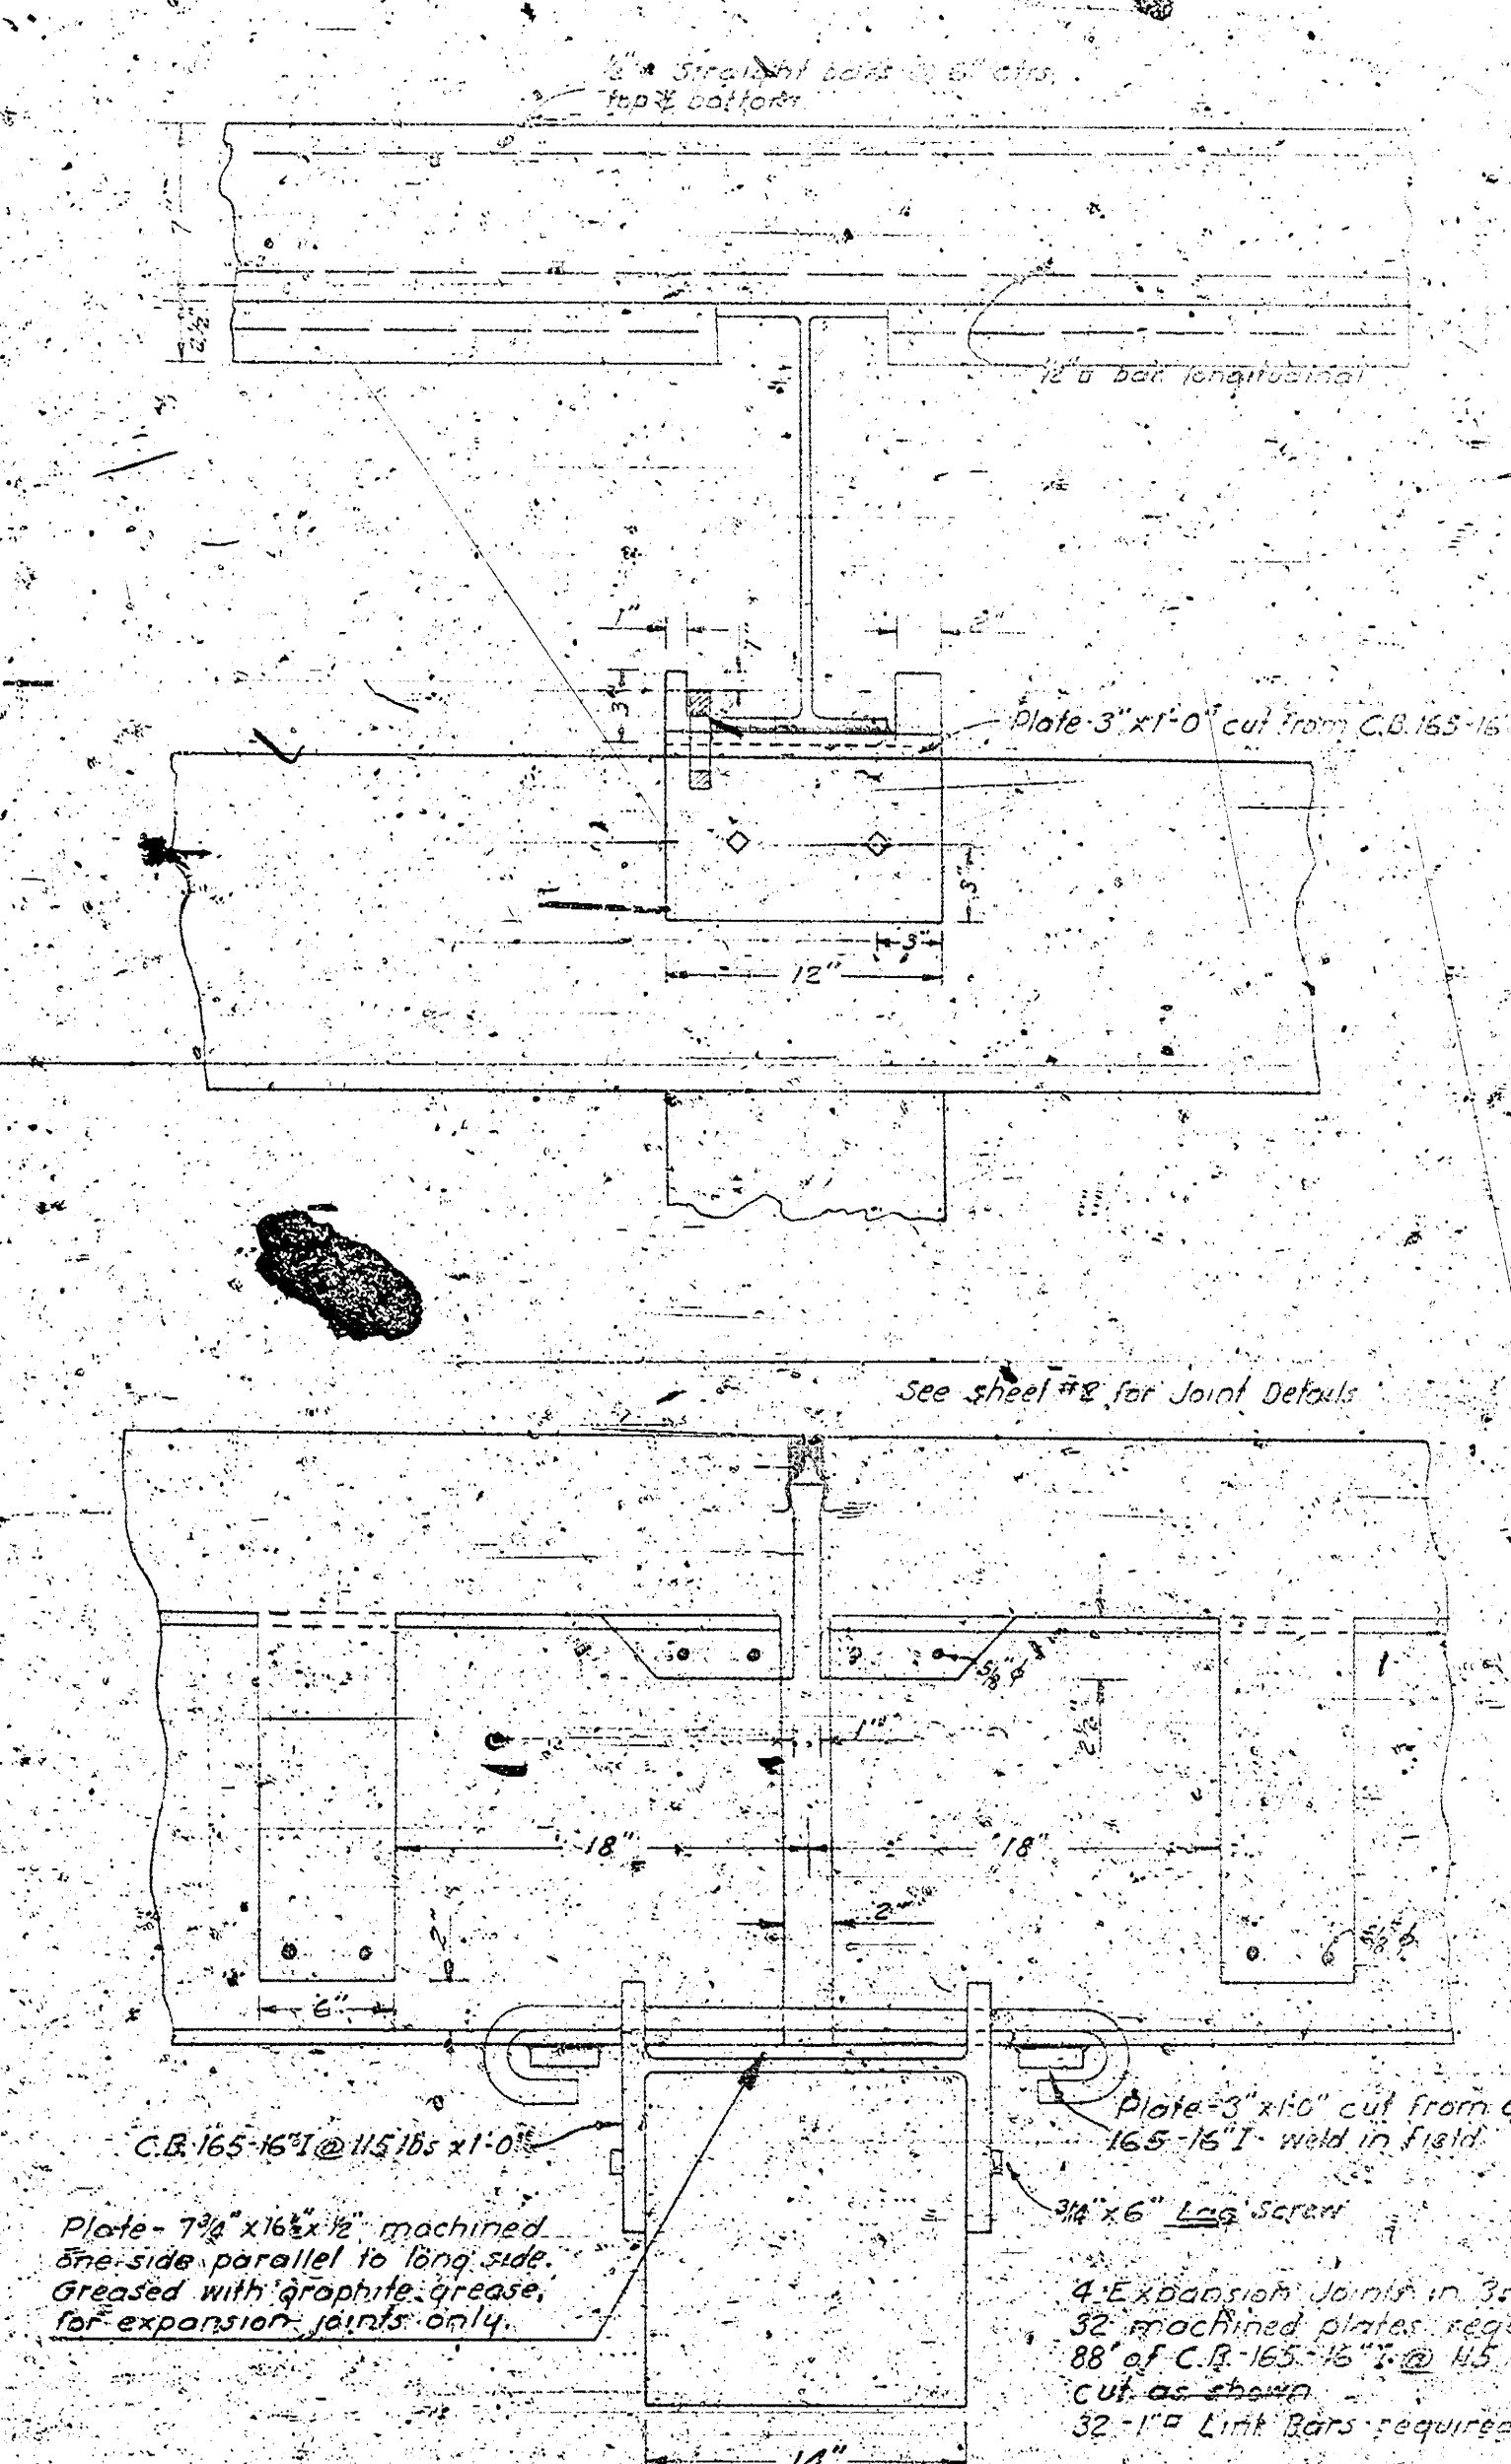

DETAIL OF EXPANSION JOINT AND SLAB
Scale: $\frac{1}{2}'' = 1'-0''$

DESIGN FOR STEEL STRINGERS
25' SPAN 30' ROADWAY
18TH ST & ARKANSAS RIVER
SHEET 3 — 3 SHEETS