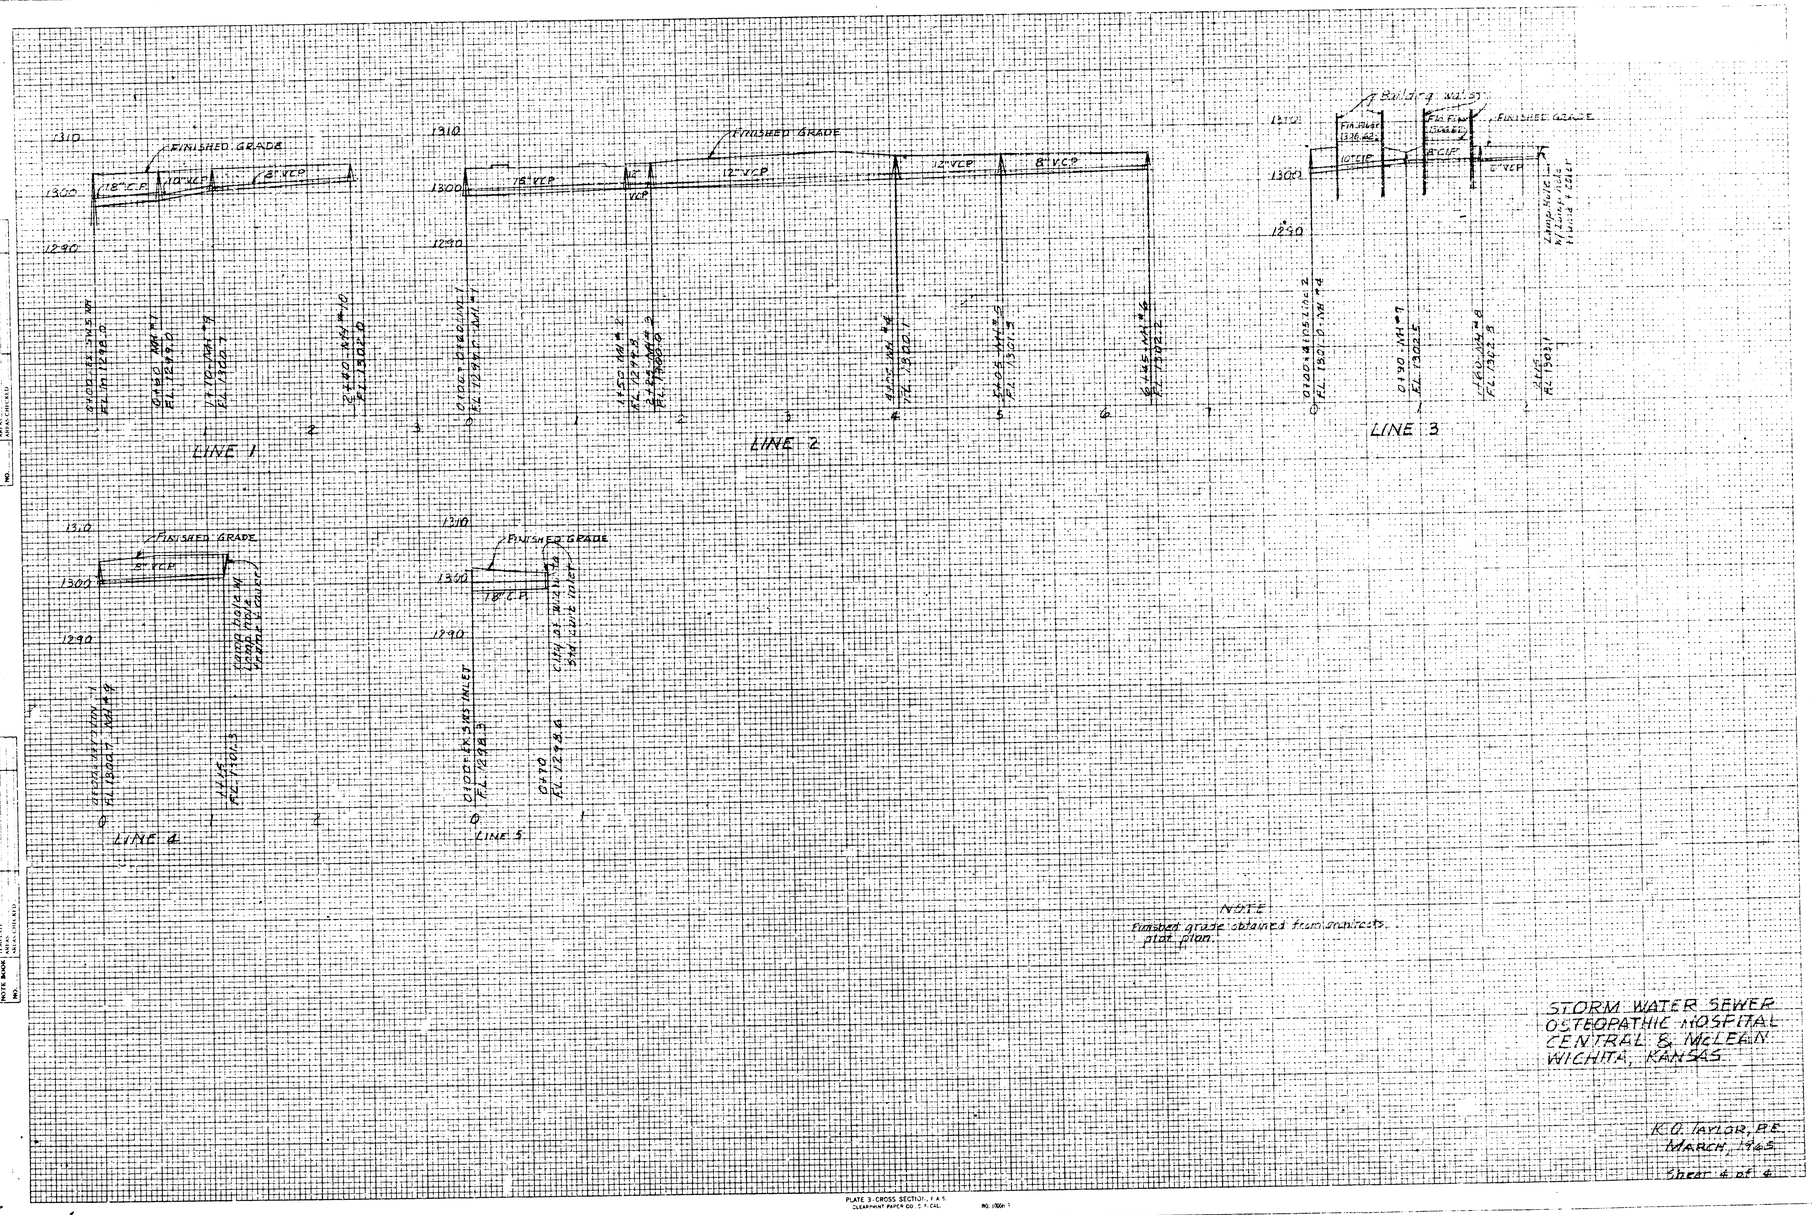

NOTE
Finished grade obtained from architects plot plan.

STORM WATER SEWER
OSTEOPATHIC HOSPITAL
CENTRAL & McLEAN
WICHITA, KANSAS

K.O. TAYLOR, P.E.
MARCH, 1965

Sheet 4 of 4

FINAL SURVEY NOTE BOOK NO.
ORIGINAL SURVEY NOTE BOOK NO.
PLATE 3-CROSS SECTION, I.A.S.
CLEARPRINT PAPER CO., S.F. CAL. NO. 1700H

STORM SEWER SYSTEM
OSTEOPATHIC HOSPITAL
CENTRAL AND MACRAE
WICHITA, KANSAS

Sheet 1 of 4

NOTES: Furnish 1 type of appropriate size and 1-1/8 th bend for each roof drain.
Roof drain size and location shall be as specified by architect.

K. O. Taylor, P. E.
March 1, 1965

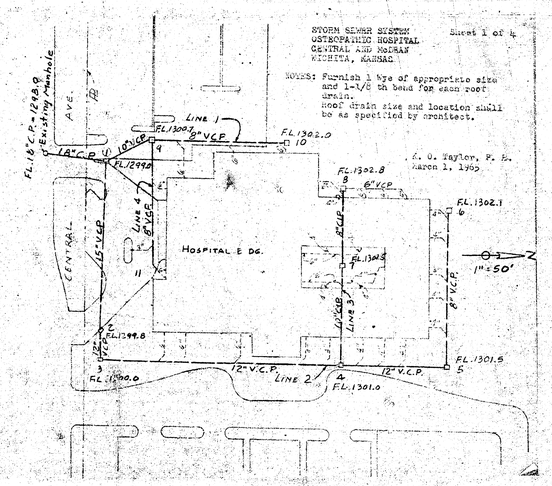

STORM SEWER SYSTEM
OSTEOPATHIC HOSPITAL
CENTRAL AND MACRAE
WICHITA, KANSAS

Sheet 2 of 4

MANHOLE NO.	TYPE	F.L. ELEV.	TOP ELEV.
1	City of Wichita Std. Curb Inlet	1299.0	Top of Curb
2	do	1299.8	Top of Curb
3	Architects plan with solid manhole cover	1300.0	Drive grade
4	do	1301.0	1305.1
5	do	1301.5	1305.1
6	do	1302.1	1305.1
7	Architects plan with grate as specified	1302.5	1306.5
8	Architects plan with solid manhole cover	1302.8	1305.4
9	do	1300.7	Drive Grade
10	do	1302.0	1305.4
11	City of Wichita Std. Curb Inlet	1298.6	1301.5

APPROXIMATE PIPE QUANTITIES:

60 Lin. Ft. 6" VCP
380 Lin. Ft. 8" VCP
50 Lin. Pt. 10" VCP
130 Lin. Ft. 12" VCP
180 Lin. Ft. 15" VCP
130 Lin. Ft. 18" Concrete Pipe
70 Lin. Ft. 8" CIP
90 Lin. Ft. 10" CIP

K. O. Taylor, P. E.
March 1, 1965