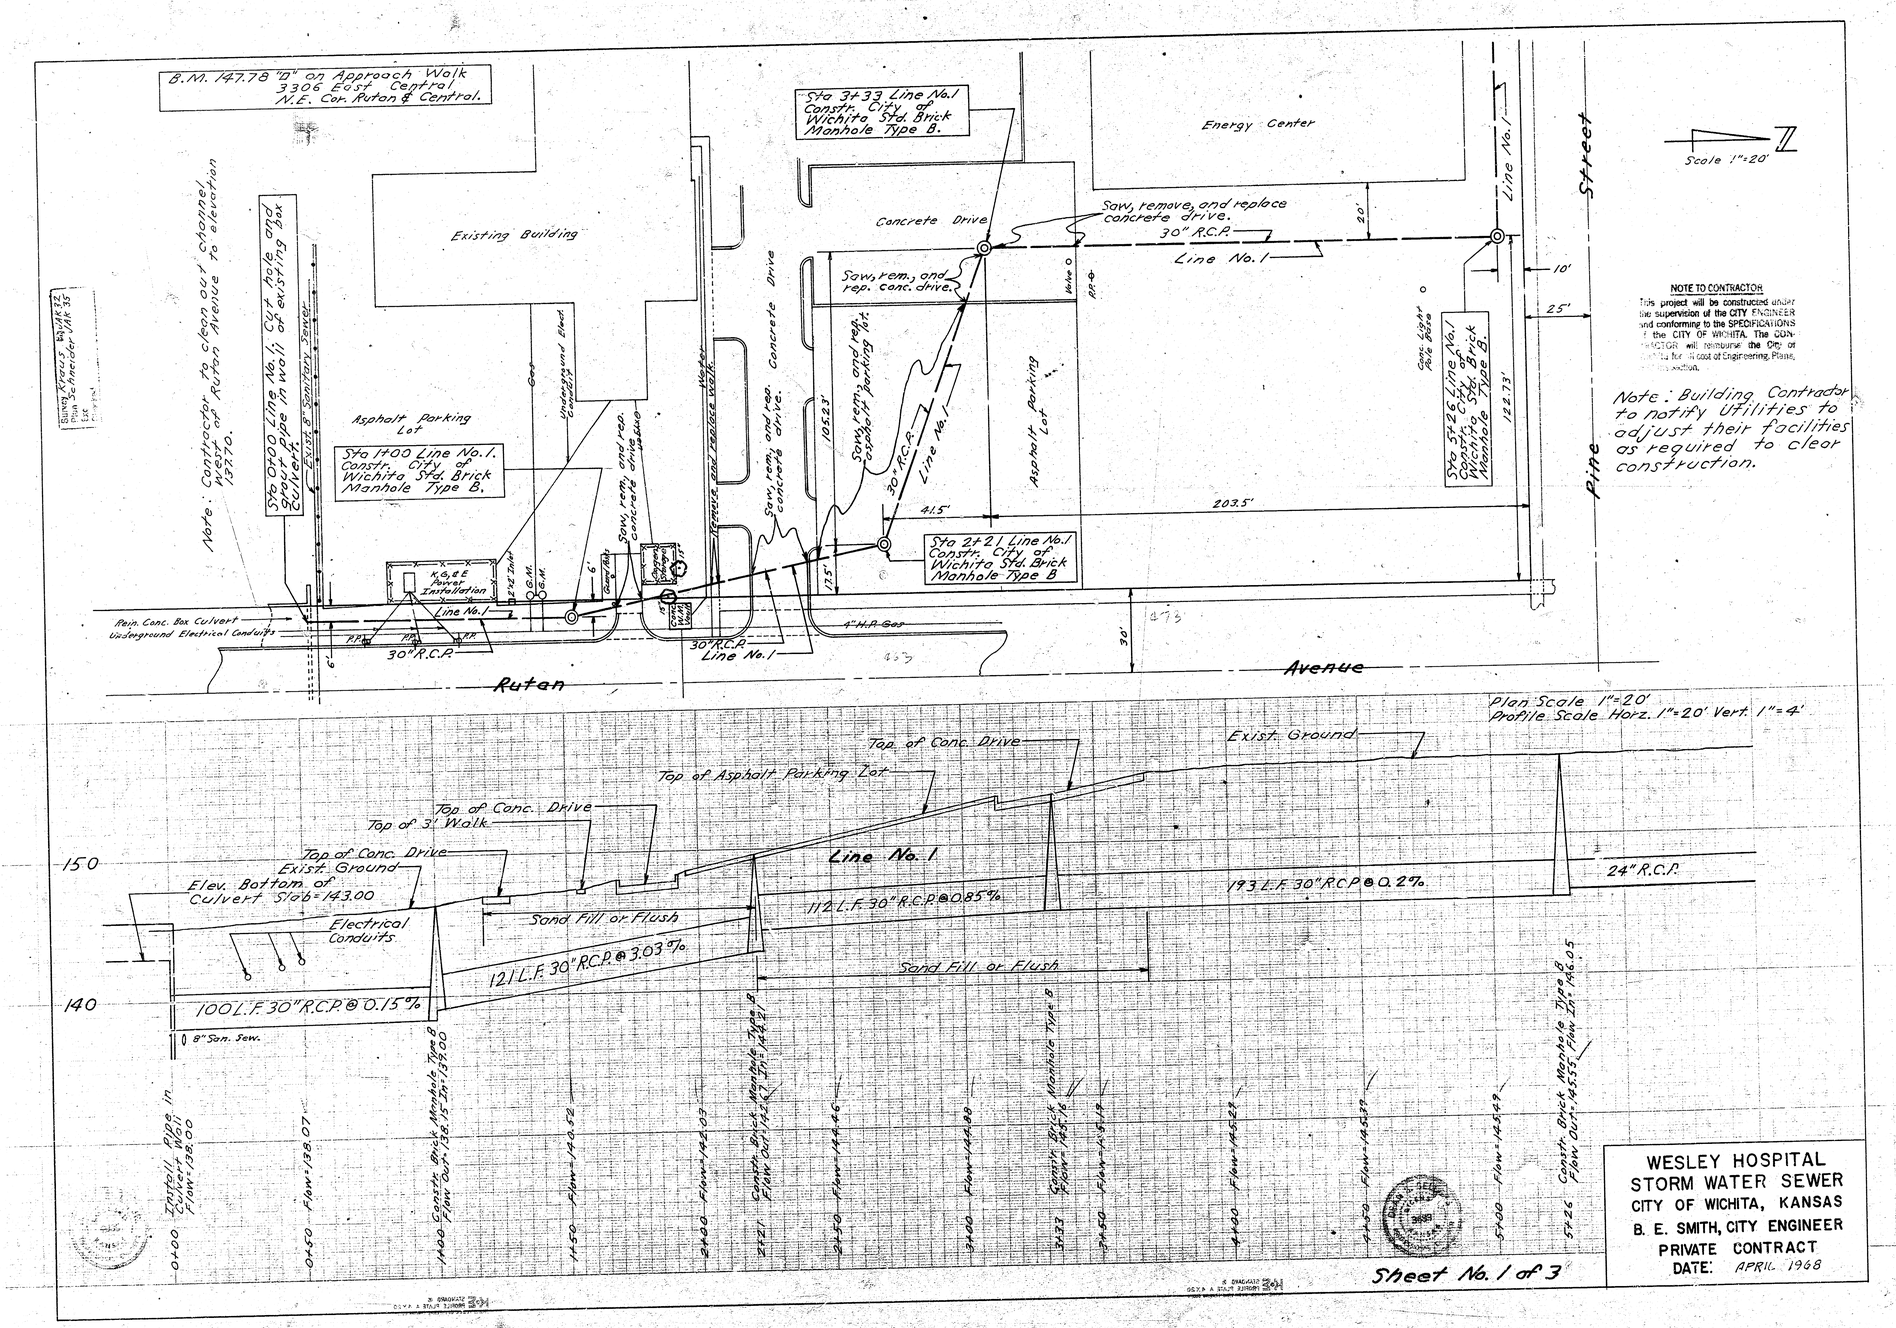

WESLEY HOSPITAL
STORM WATER SEWER
CITY OF WICHITA, KANSAS
B. E. SMITH, CITY ENGINEER
PRIVATE CONTRACT
DATE: APRIL 1968

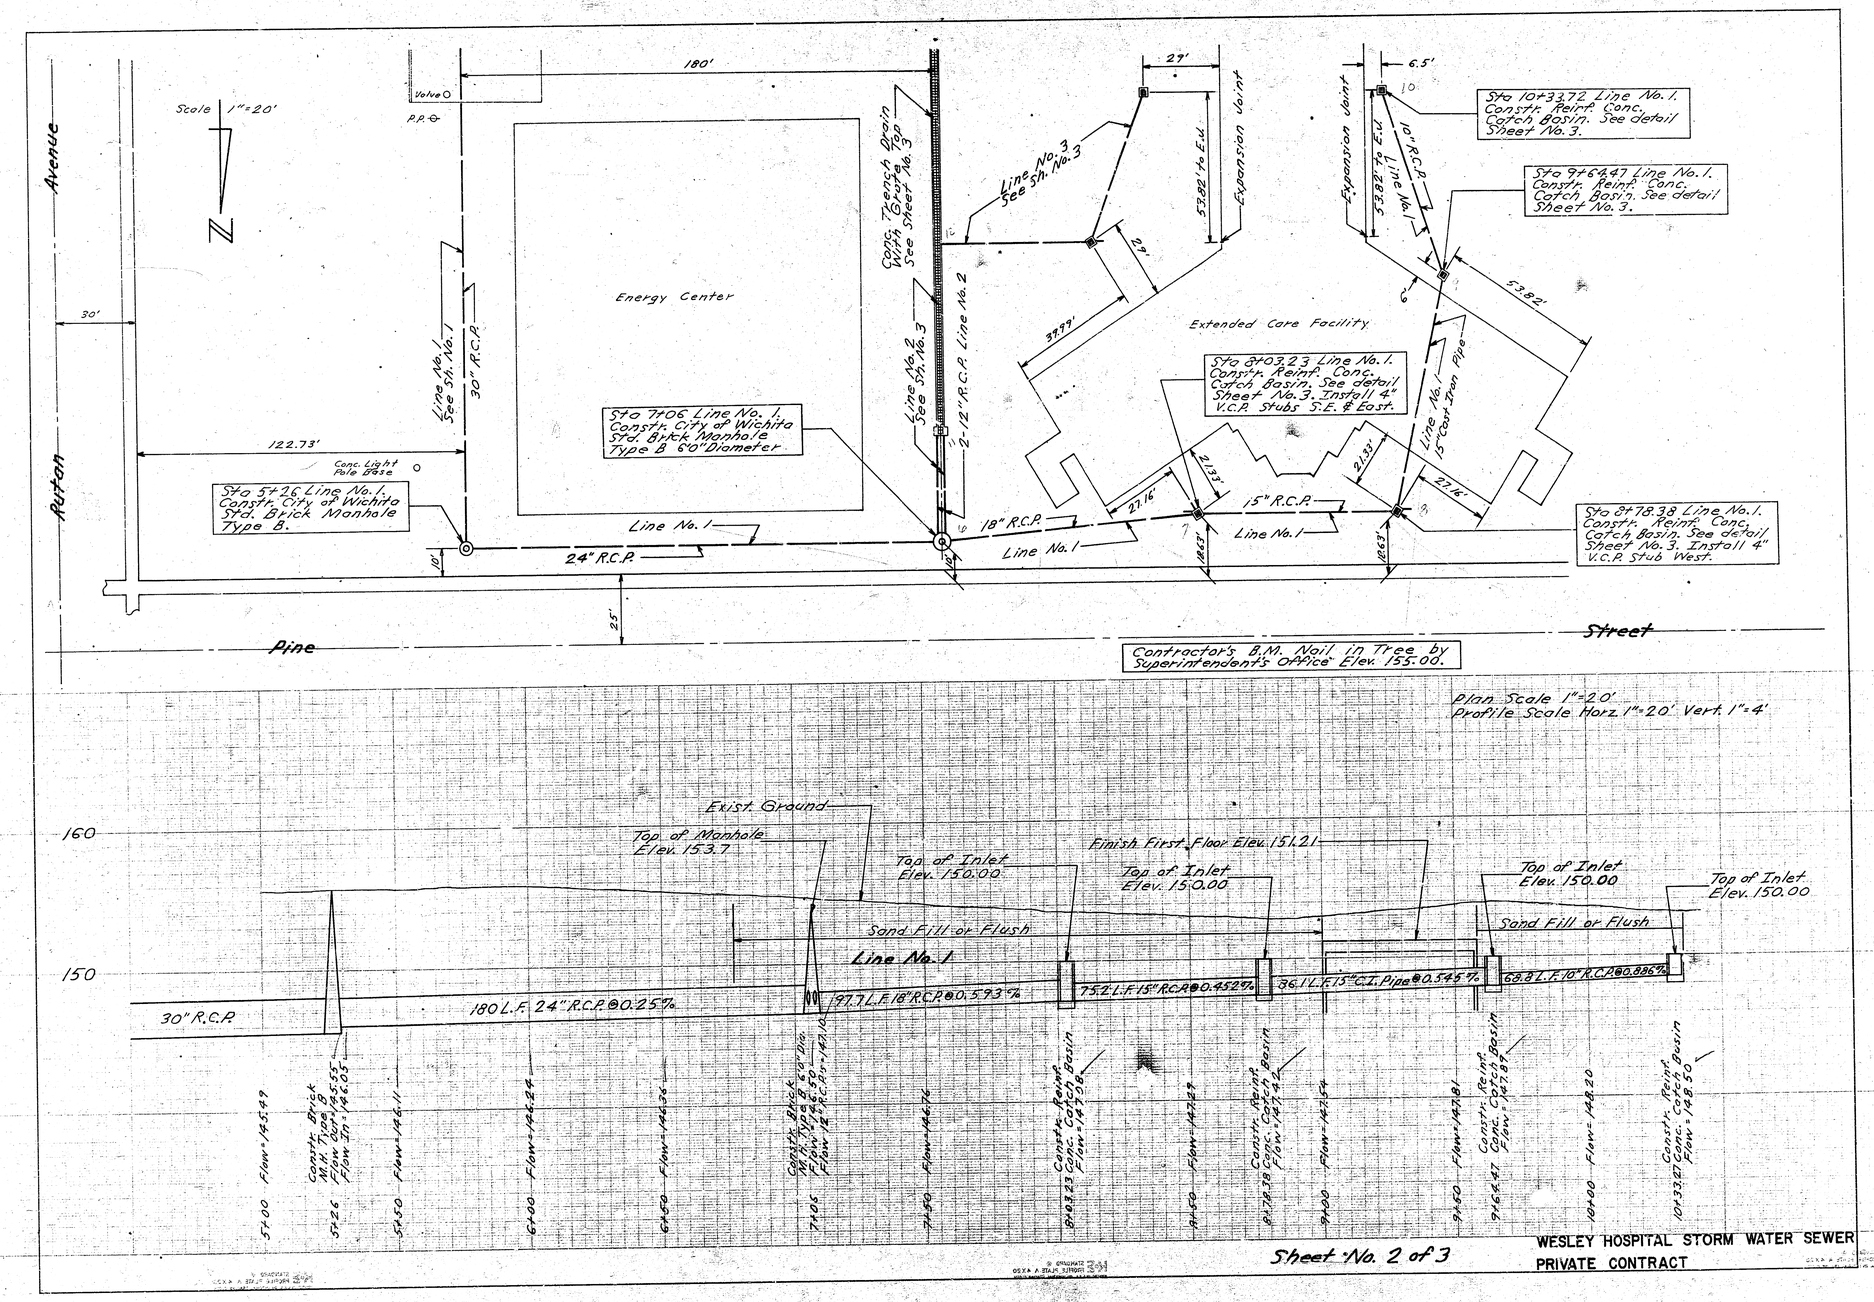

Sheet No. 2 of 3

WESLEY HOSPITAL STORM WATER SEWER
PRIVATE CONTRACT

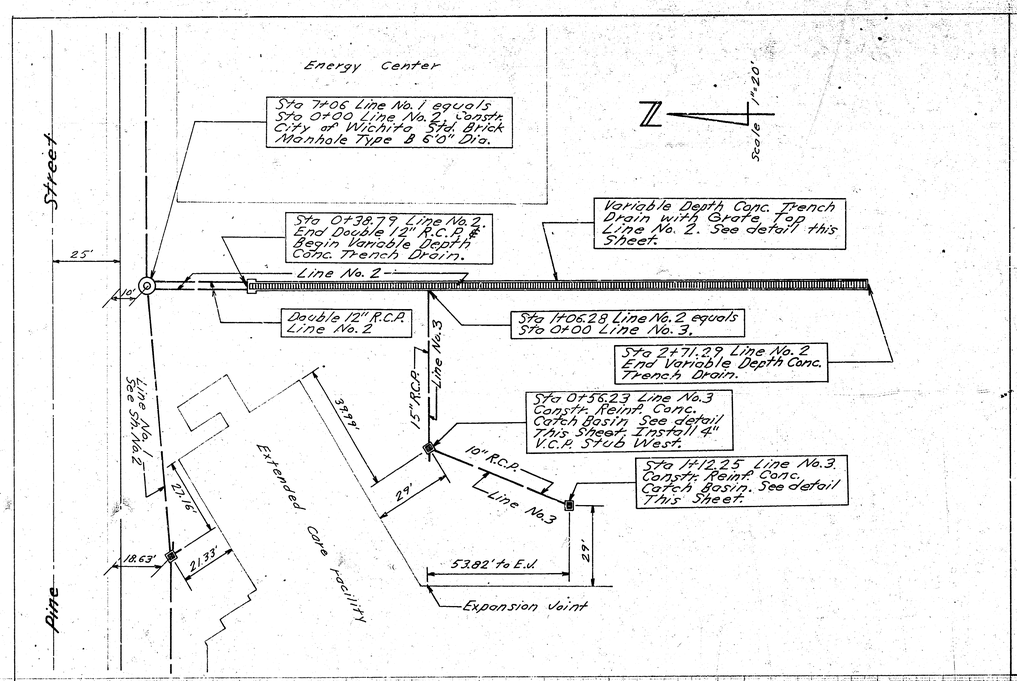

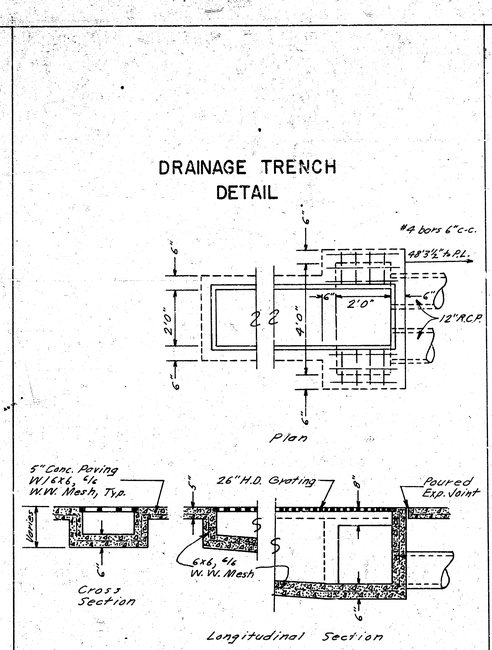

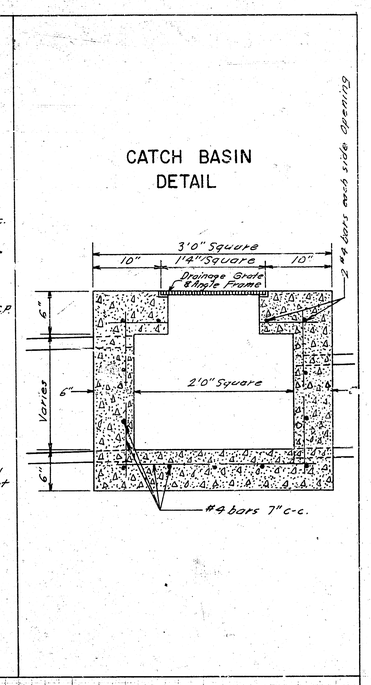

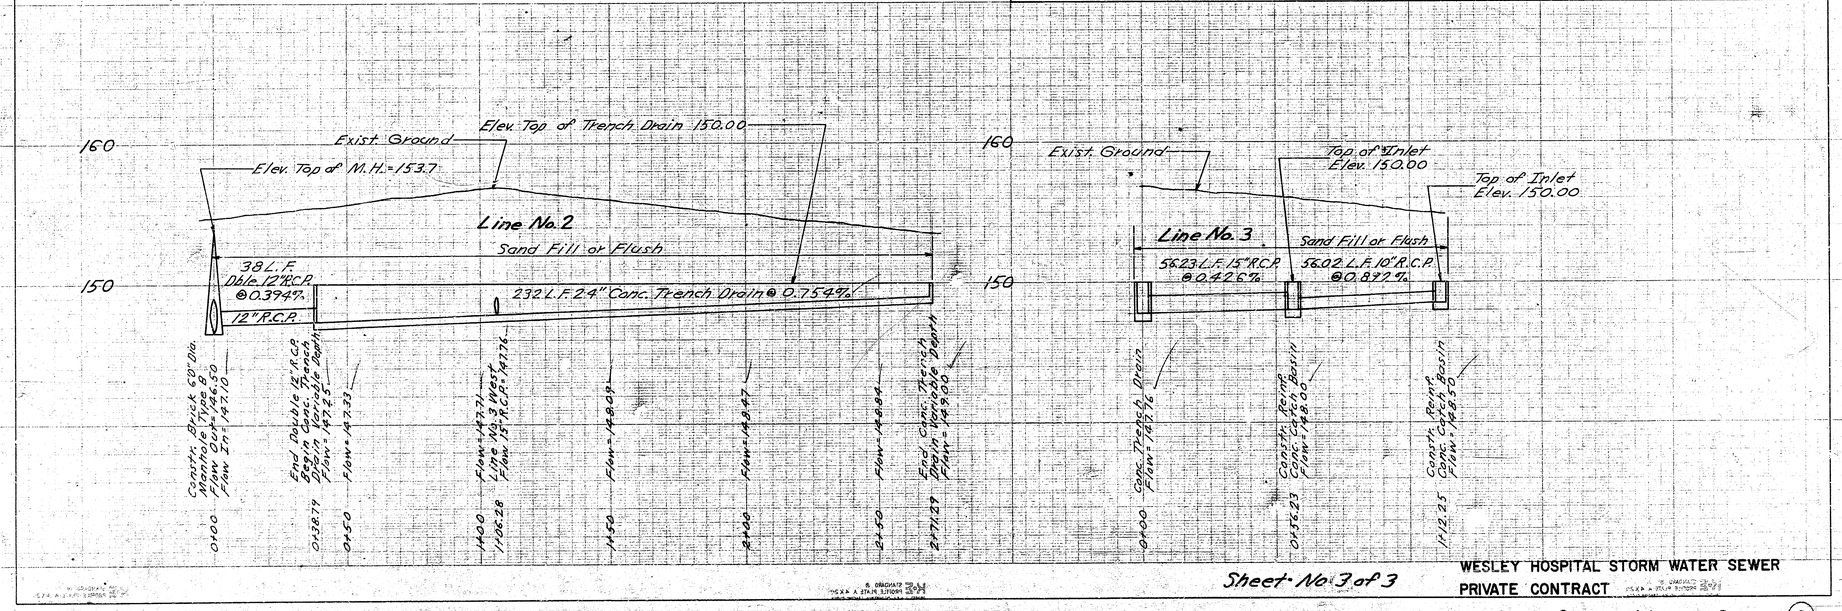

Sheet No. 3 of 3

WESLEY HOSPITAL STORM WATER SEWER
PRIVATE CONTRACT

8