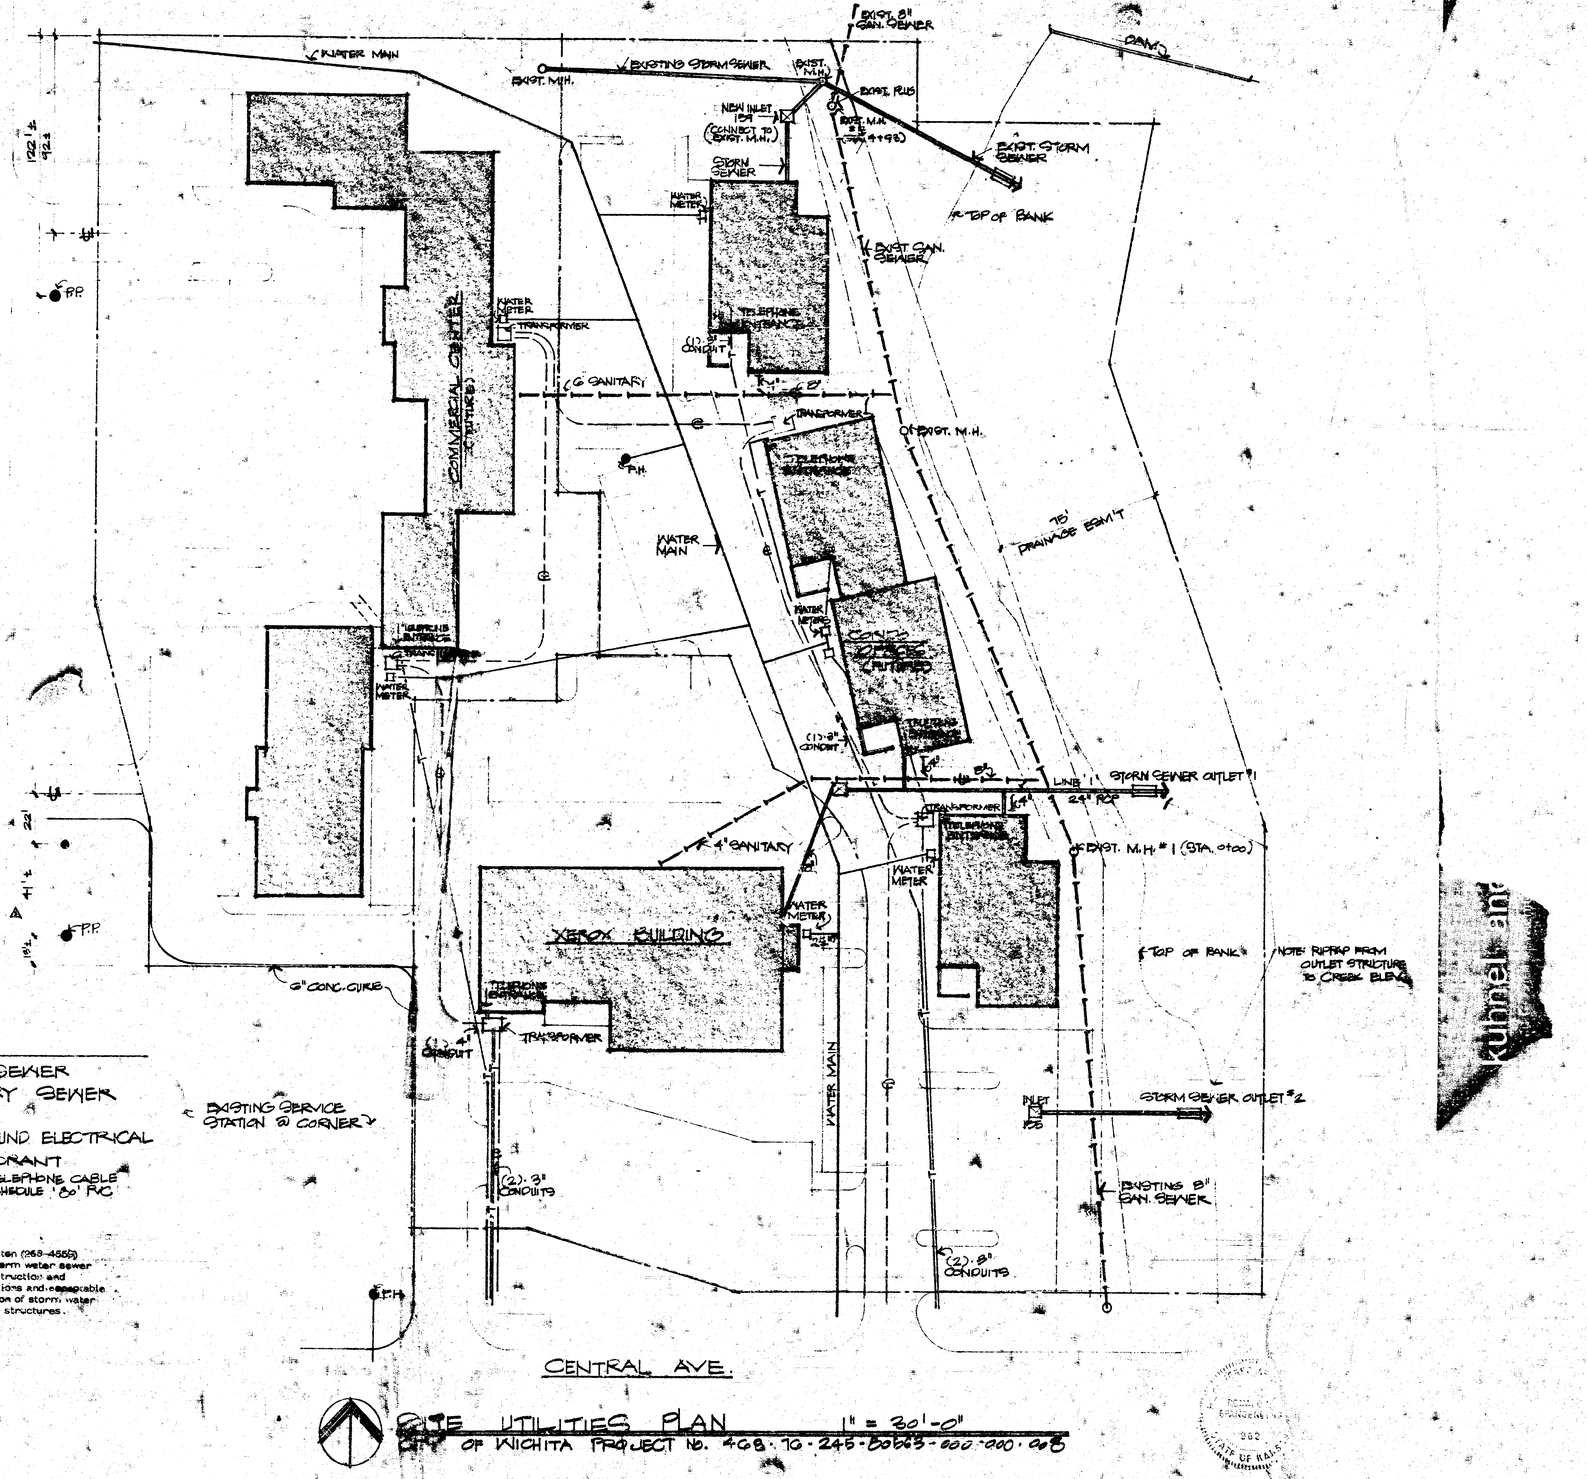

LEGEND

- STORM SEWER
- SANITARY SEWER
- WATER
- --- UNDERGROUND ELECTRICAL
- P.H. FIRE HYDRANT
- △ —T— DENOTES TELEPHONE CABLE CONDUIT, SCHEDULE '80' PVC

NOTE: Contact George Wilson (268-4558) for inspection of storm water sewer with regard to construction and location of end sections and escapable riprap and inspection of storm, water sewer and all other structures.

SITE UTILITIES PLAN 1" = 30'-0"

CITY OF WICHITA PROJECT NO. 468-70-245-80063-000-000-008

FILMED FROM THE BEST AVAILABLE COPY

FILMED FROM THE BEST AVAILABLE COPY

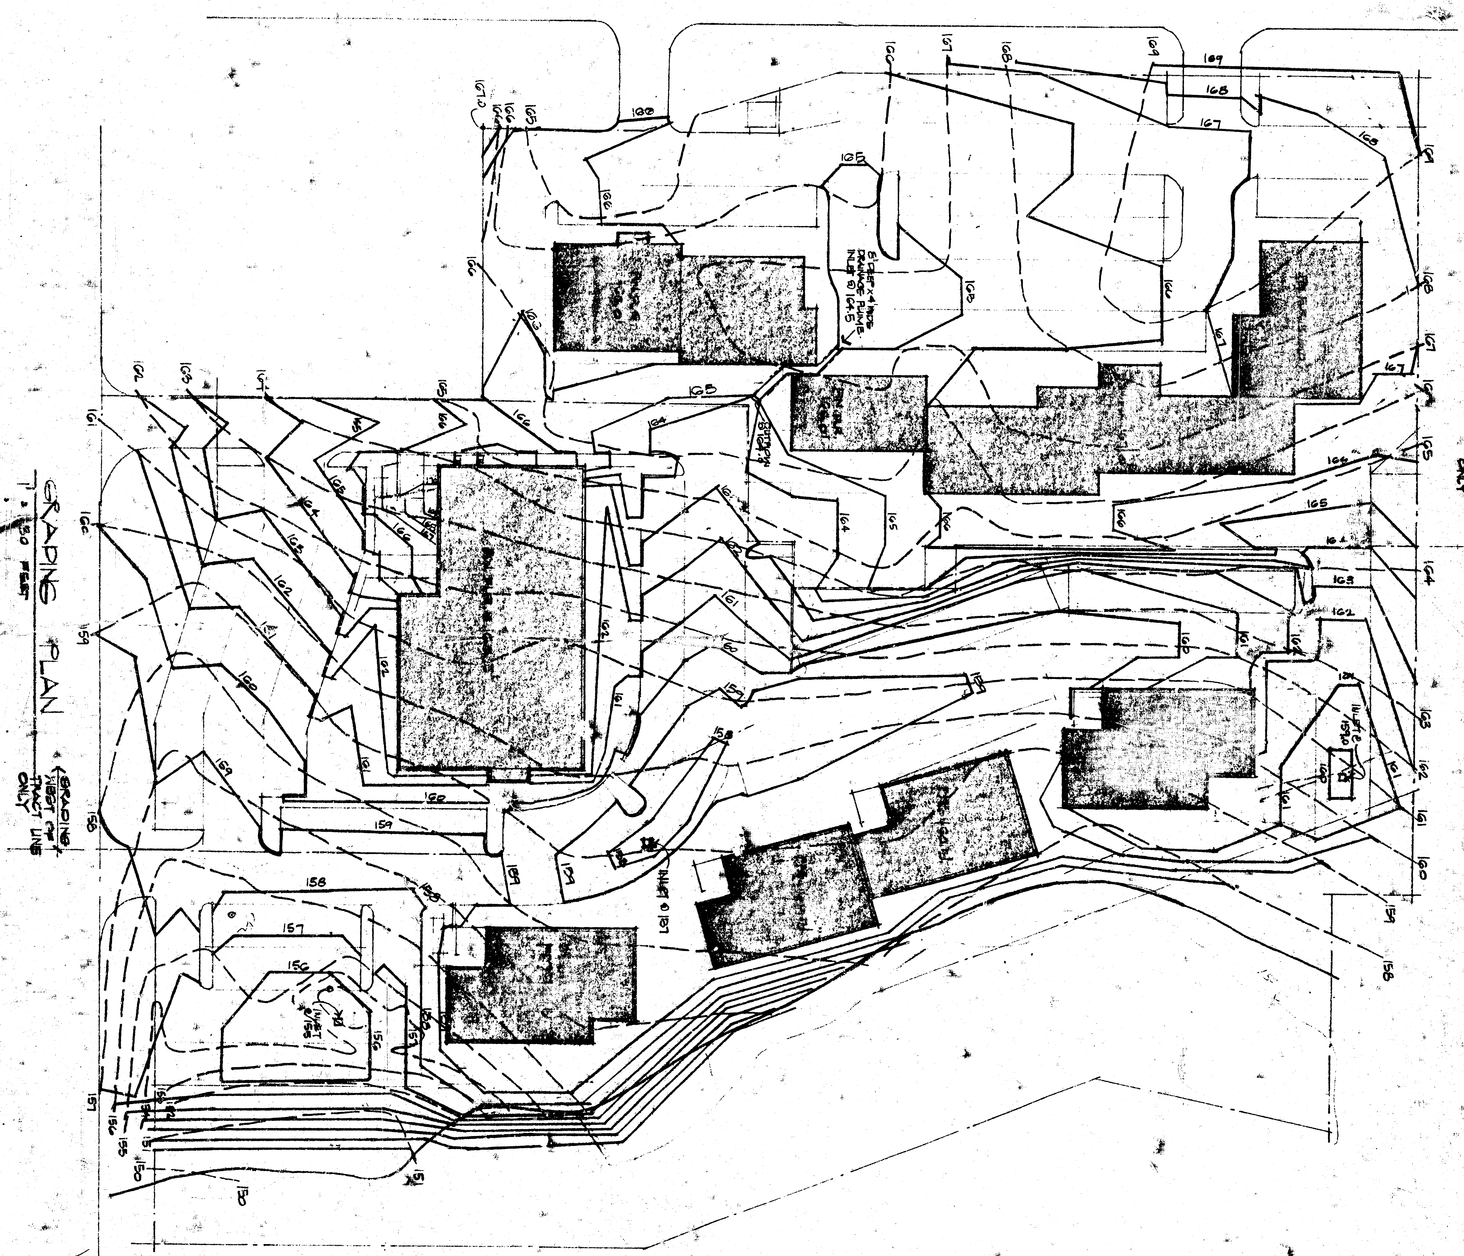

kuhnel and spangenberg a.i.a. architects and planners p.a.