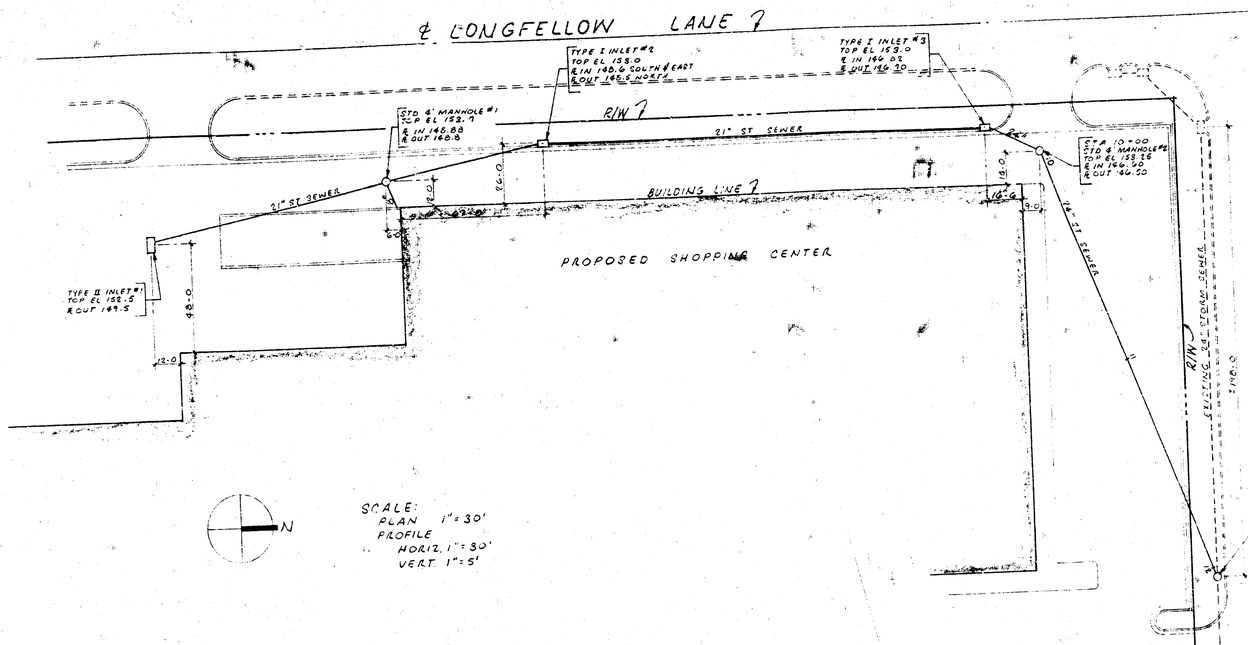


PLAN
SURVEYED
PLOTTED
NOTE BOOK
NO.

CITY OF WICHITA


APPROVED: Approval does not relieve the contractor from any responsibility for errors or deviations from the contract requirements or for any deficiencies of equipment, work, or materials.

Date 7/28/83

Engineering Div. [illegible]

NOTE TO CONTRACTOR

This project will be constructed under the supervision of the CITY ENGINEER and conforming to the SPECIFICATIONS of the CITY OF WICHITA. The CONTRACTOR will prepay the City of Wichita for all costs of inspection.

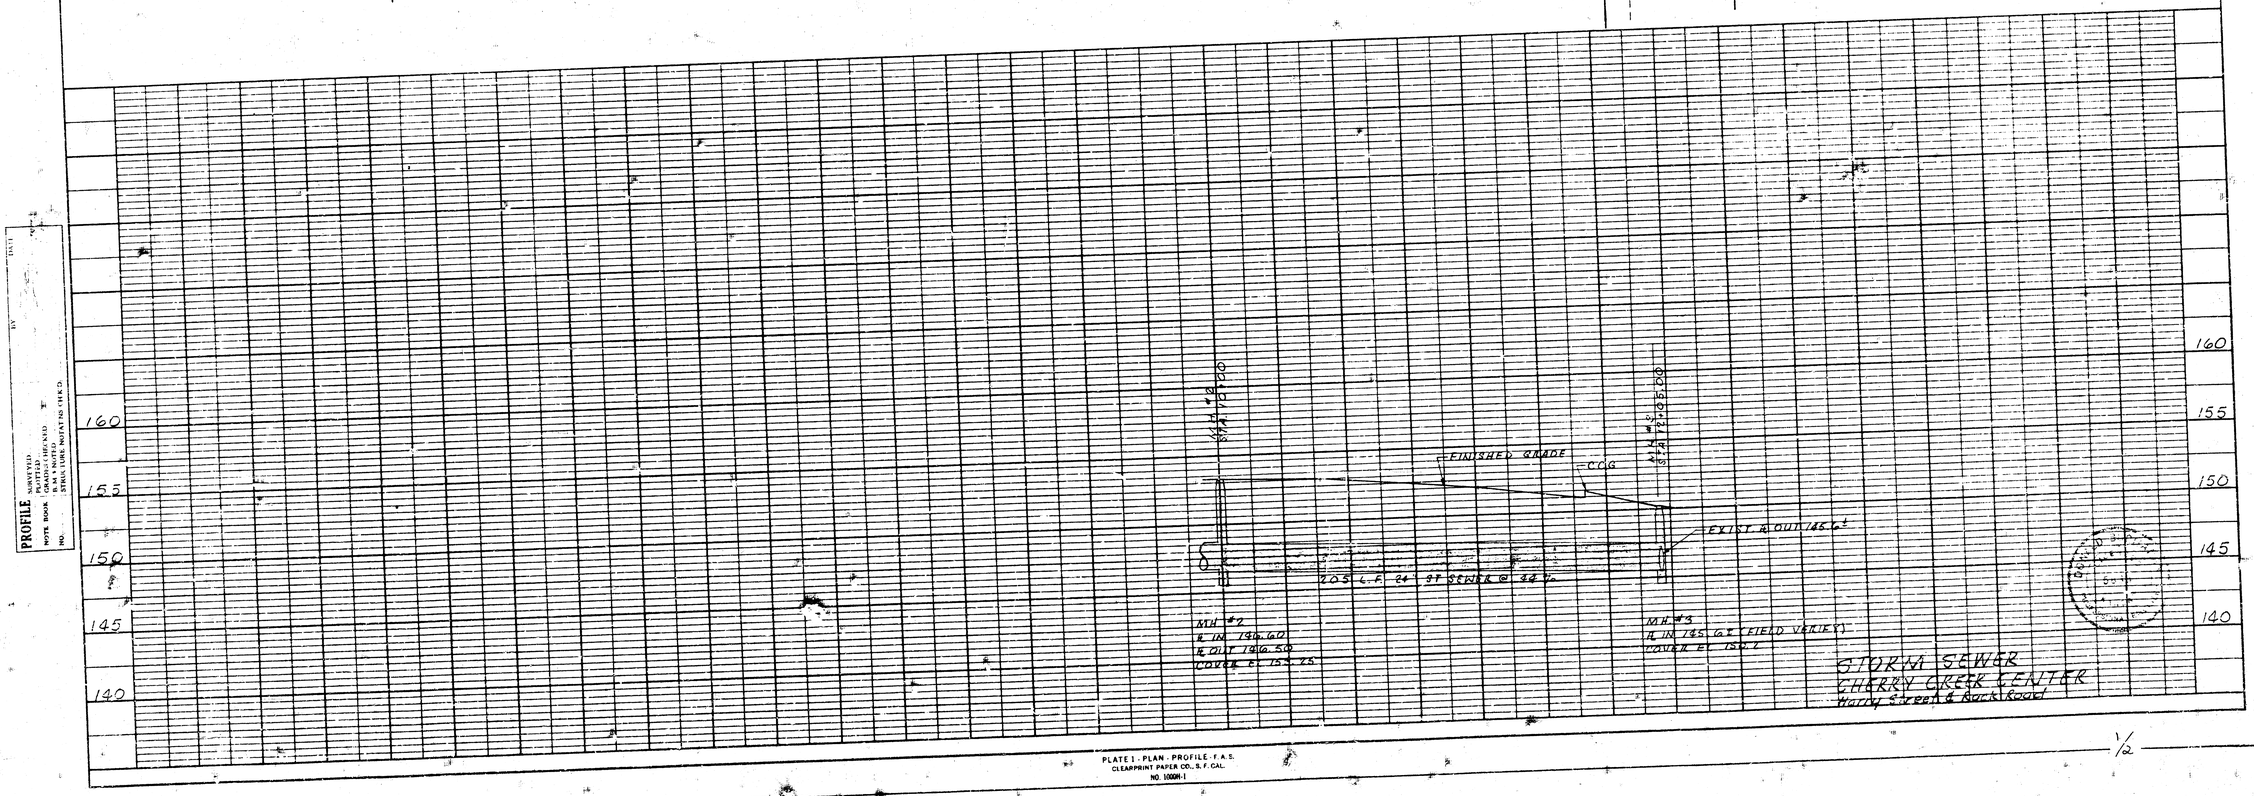


PROFILE
SURVEYED
PLOTTED
NOTE BOOK
NO.

STORM SEWER
CHERRY CREEK CENTER
Harry Street & Rock Road

PLATE 1 - PLAN - PROFILE - F.A.S.
CLEARPRINT PAPER CO., S. F. CAL.
NO. 1000H-1

1/2

FILMED FROM THE BEST COPY

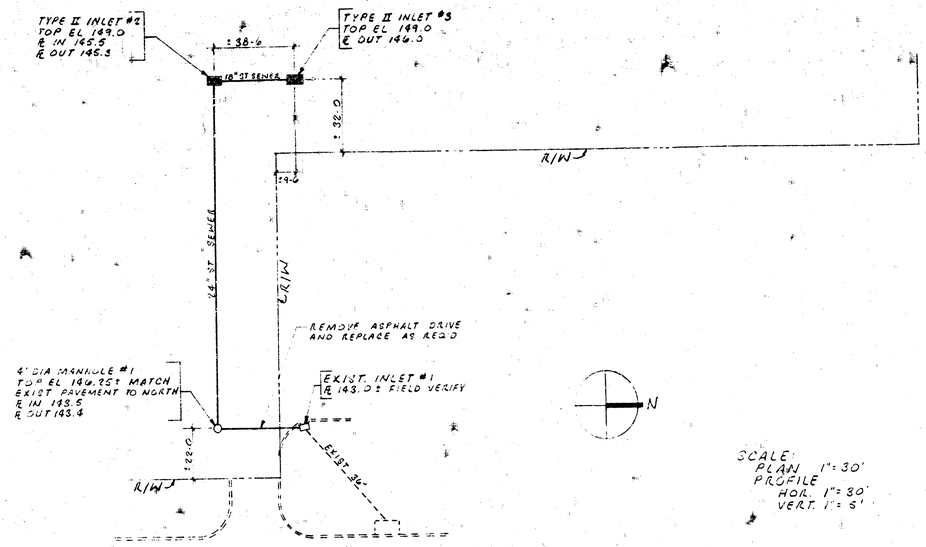

PLAN
SURVEYED
PLOTTED
NOTE BOOK
NO.
BY
DATE

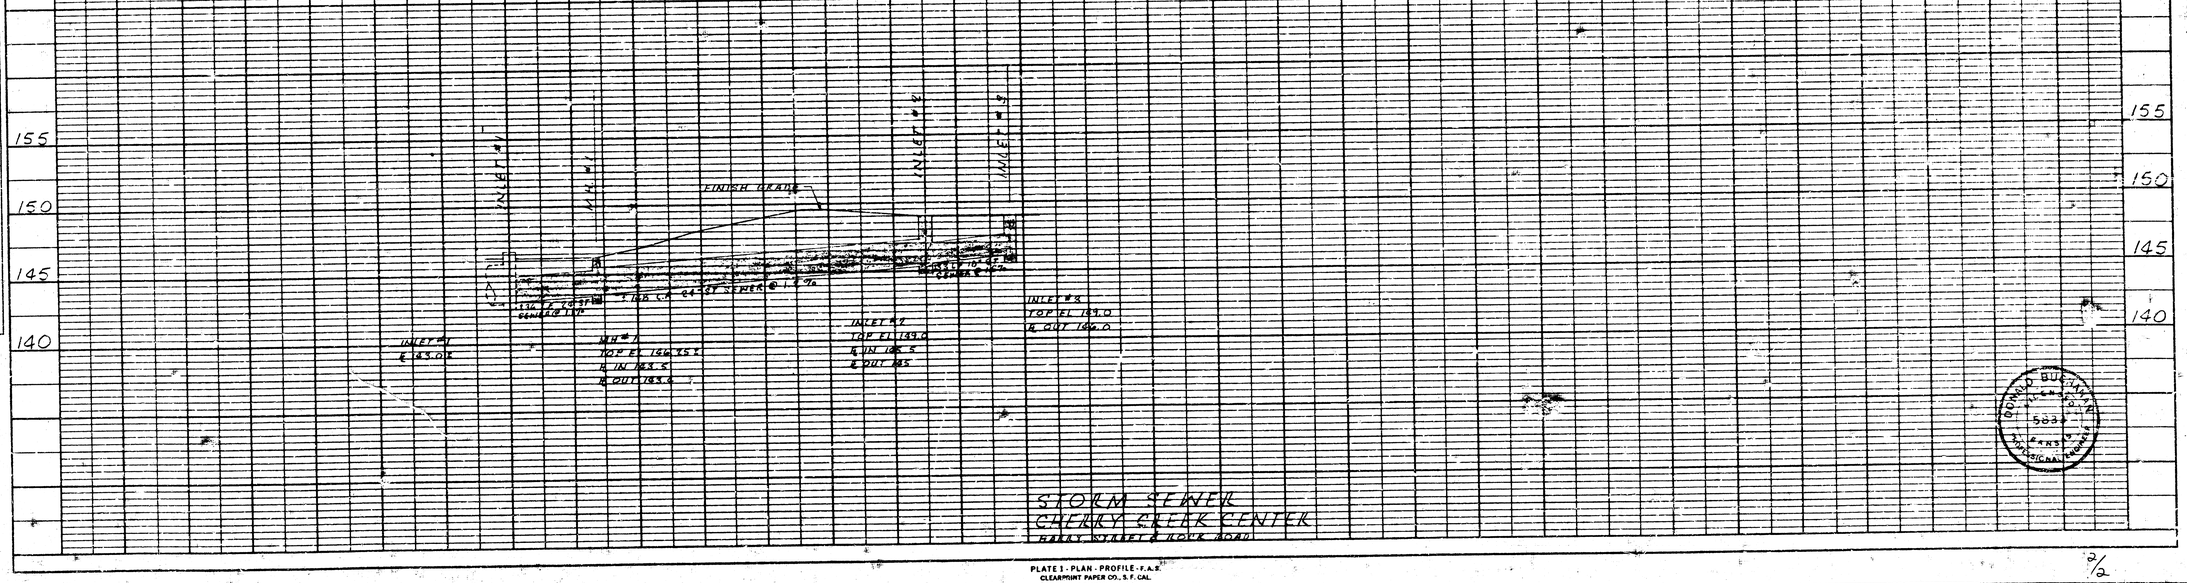


PLATE 1 - PLAN - PROFILE - F.A.S.
CLEARPRINT PAPER CO., S. F. CAL.
NO. 1000H-1

2/2

RONALD BUCHANAN
5834
REGISTERED PROFESSIONAL ENGINEER

FILMED FROM THE BEST AVAILABLE COPY....