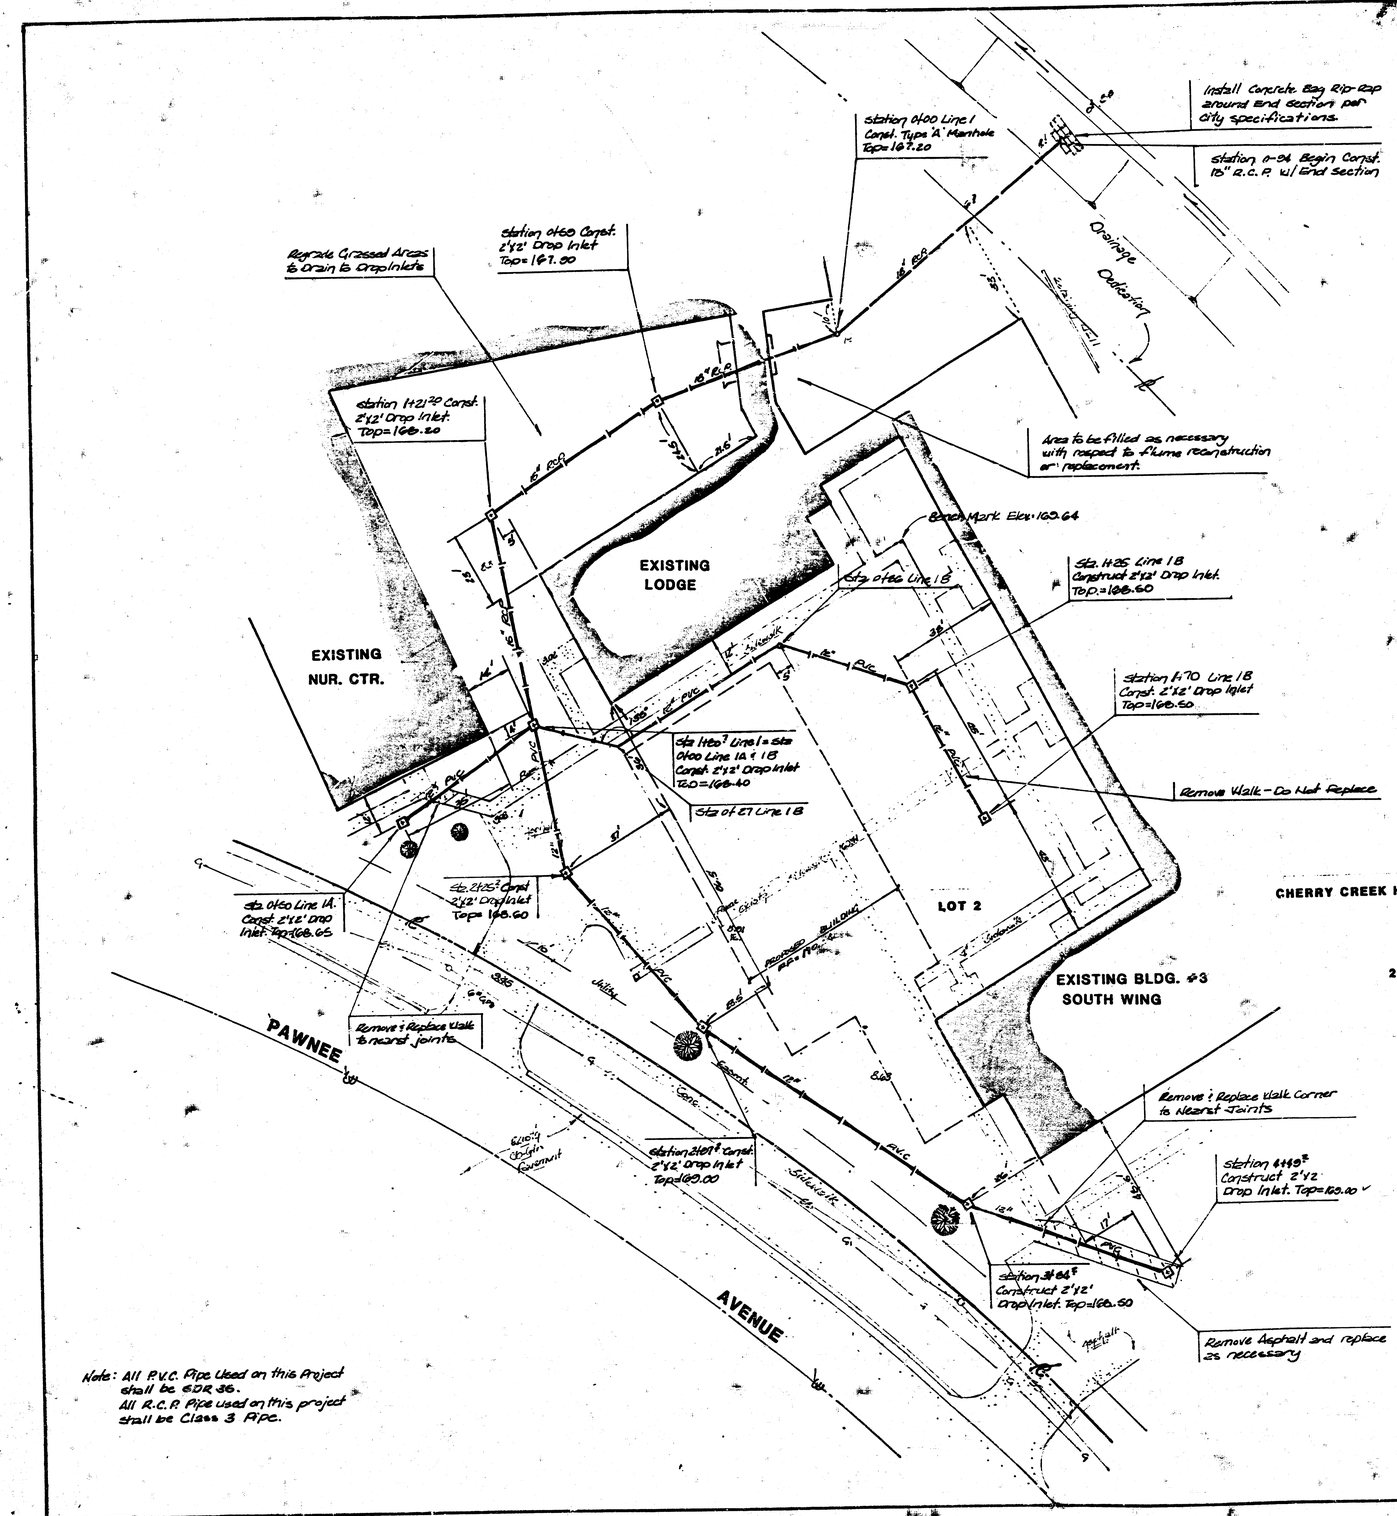

Note: All P.V.C. Pipe Used on this Project shall be SDR 35.
All R.C.P. Pipe used on this project shall be Class 3 Pipe.

NOTE TO CONTRACTOR

This project will be constructed under the supervision of the CITY ENGINEER and conforming to the SPECIFICATIONS of the CITY OF WICHITA. The CONTRACTOR will pay the City of Wichita for all costs of plan review, inspection and booking per contract.

APPROVED AS NOTED
By CITY ENGINEER OF WICHITA

Sanitary Sewers _____
Storm Sewers EOB 10/8/85
Driveway Approaches _____
Water Mains _____
Paving _____

* Sta. 0-94 to Sta 0+00 Only

REVISED NOVEMBER 20, 1985

PRIVATE STORM WATER SEWER TO SERVE PART OF LOT 2 BLK 2, CHERRY CREEK HILLS ADDITION

WICHITA, KANSAS

PROJECT NO. 468-76-245-80001-000-000-046

BAUGHMAN COMPANY, P.A.
SURVEYING & ENGINEERING
316/262-7271 • 330 LAURA • WICHITA, KANSAS 67211

1/2

FILMED FROM THE BEST

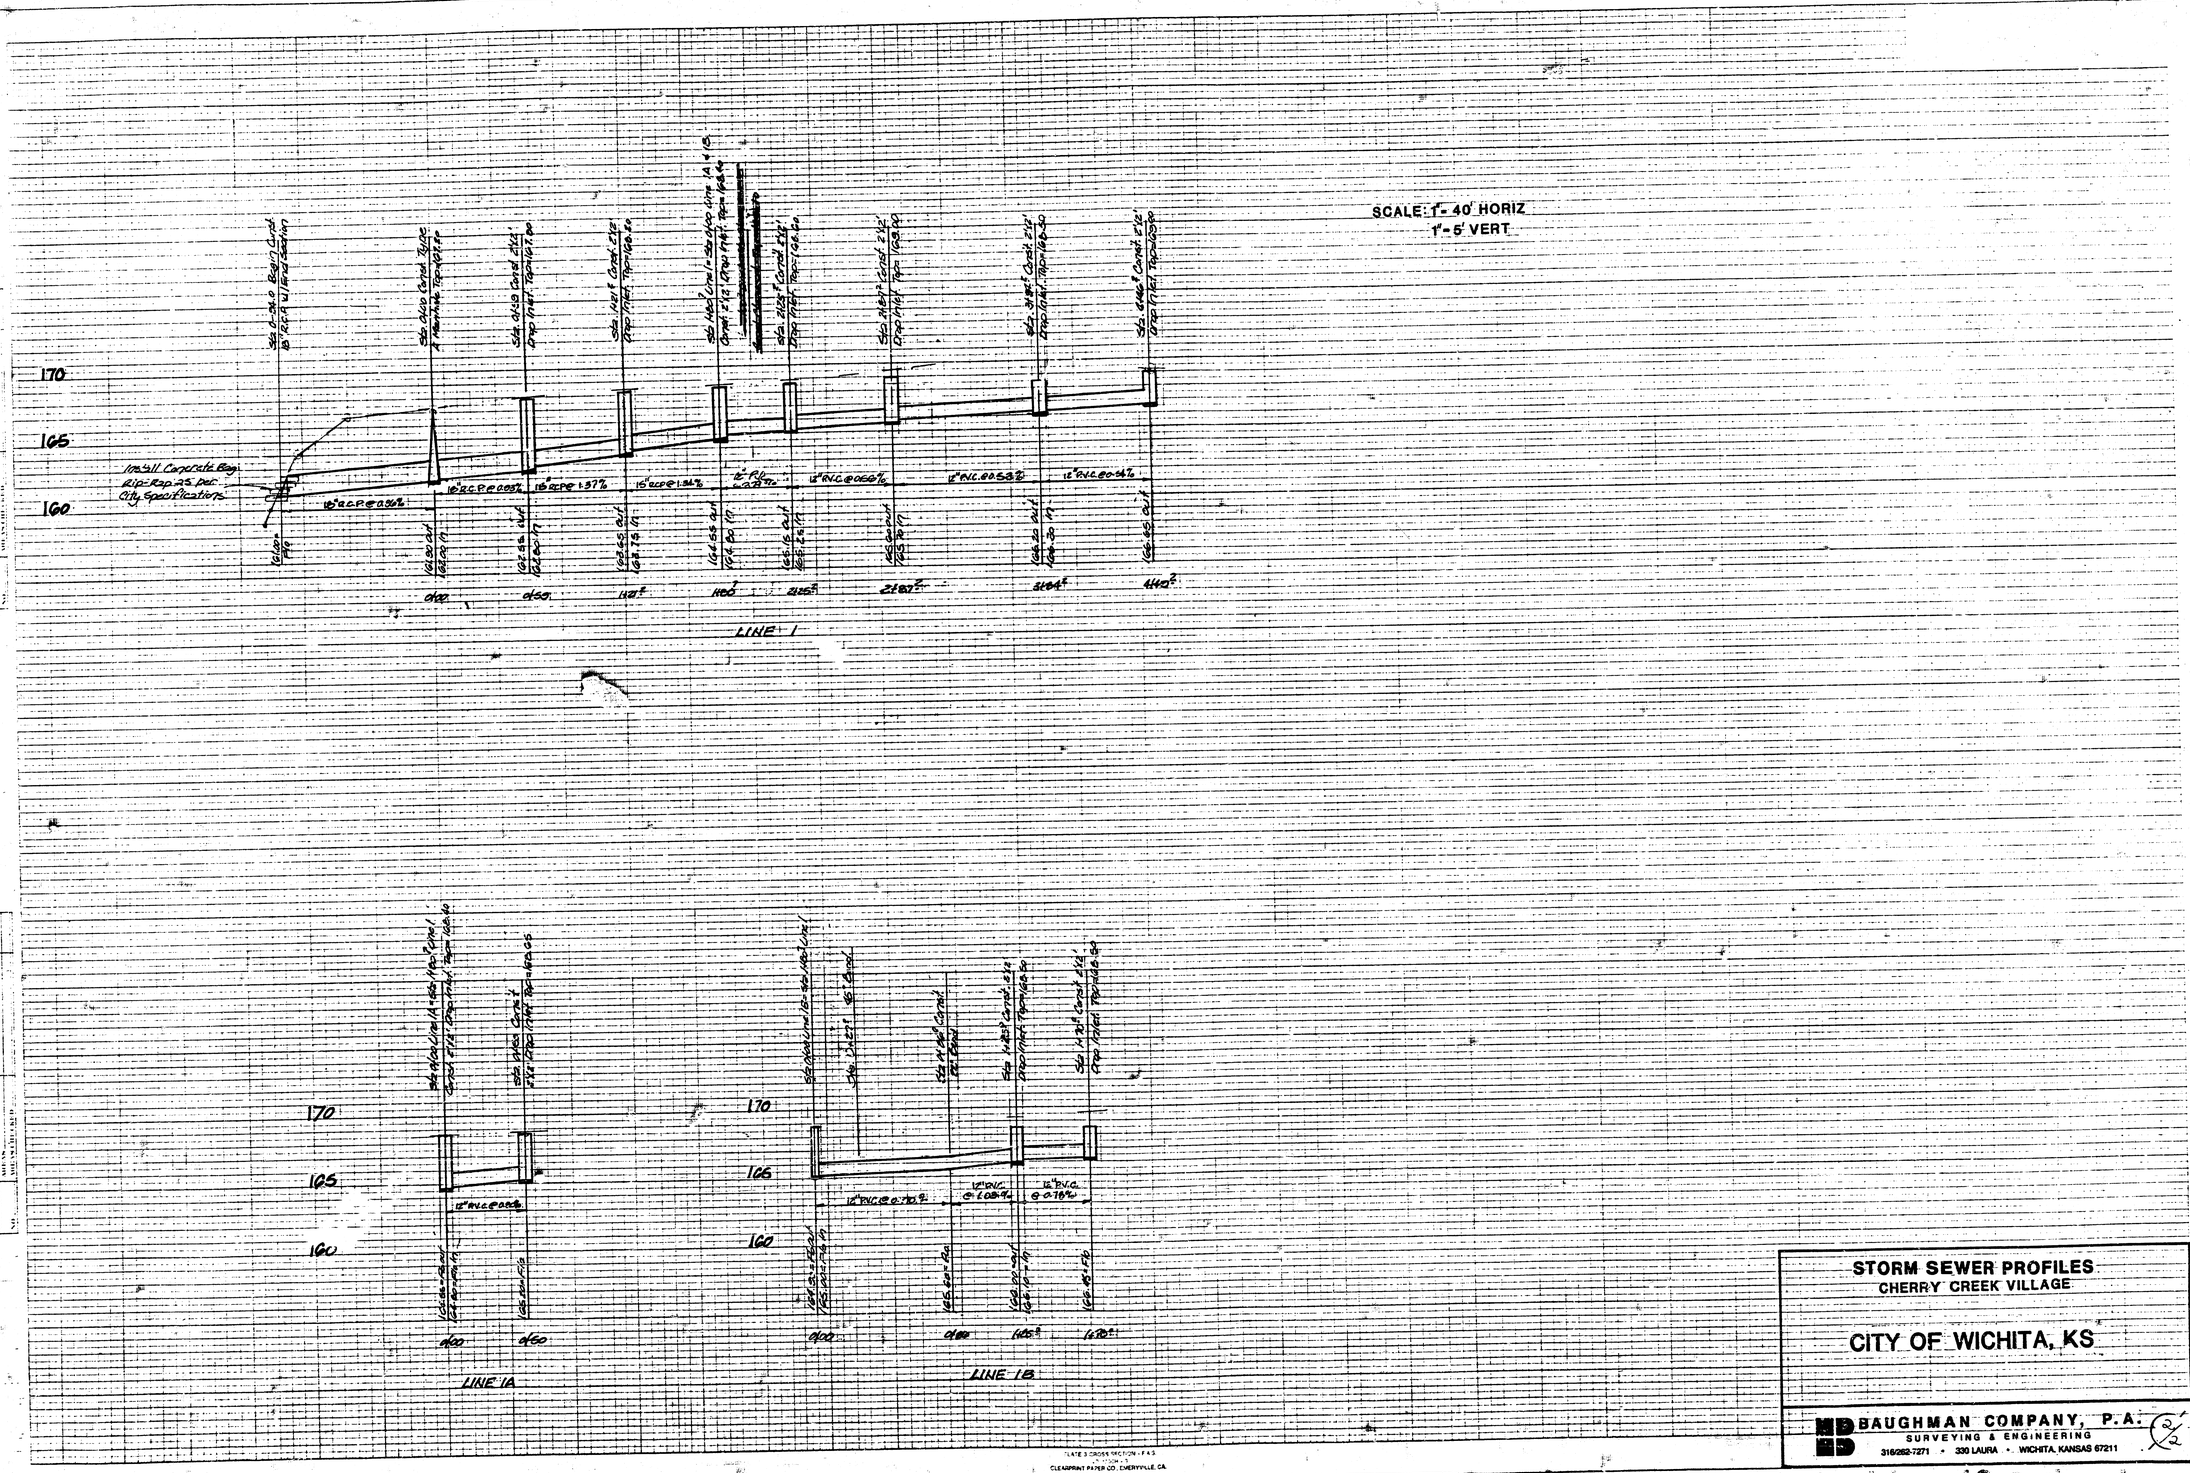

FILMED FROM THE BEST AVAILABLE COPY