
CITY OF WICHITA

Dept. of Redevelopment & Rehabilitation


ABANDON SWS - BLOCK 609

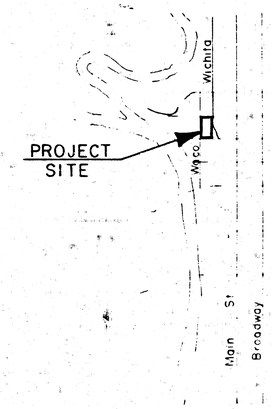

Central Ave
3rd St
2nd St
1st St
Douglas Ave

Waterman

Kellogg

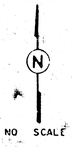

APPROVED AS NOTED
By City Engineer of Wichita

Storm Sewer _____ Date _____

Sanitary Sewer D.C.F. Date 9-4-80




SHEET 1 of 2


1/2

GENERAL NOTES:

Pipe Removal shall have the top 1/2 removed and the remaining portion of the pipe and trench shall be filled with sand fill, flushed and vibrated with the top 3' of the excavation filled with similar material to the adjacent surface and compacted to a density of 90 of standard density. The final grade shall have smooth lines to fit the existing terrain.

All other removal and construction shall conform to "City of Wichita" standard Specifications.

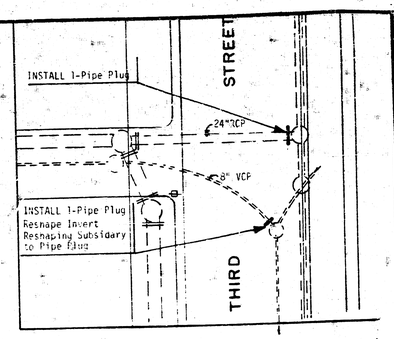

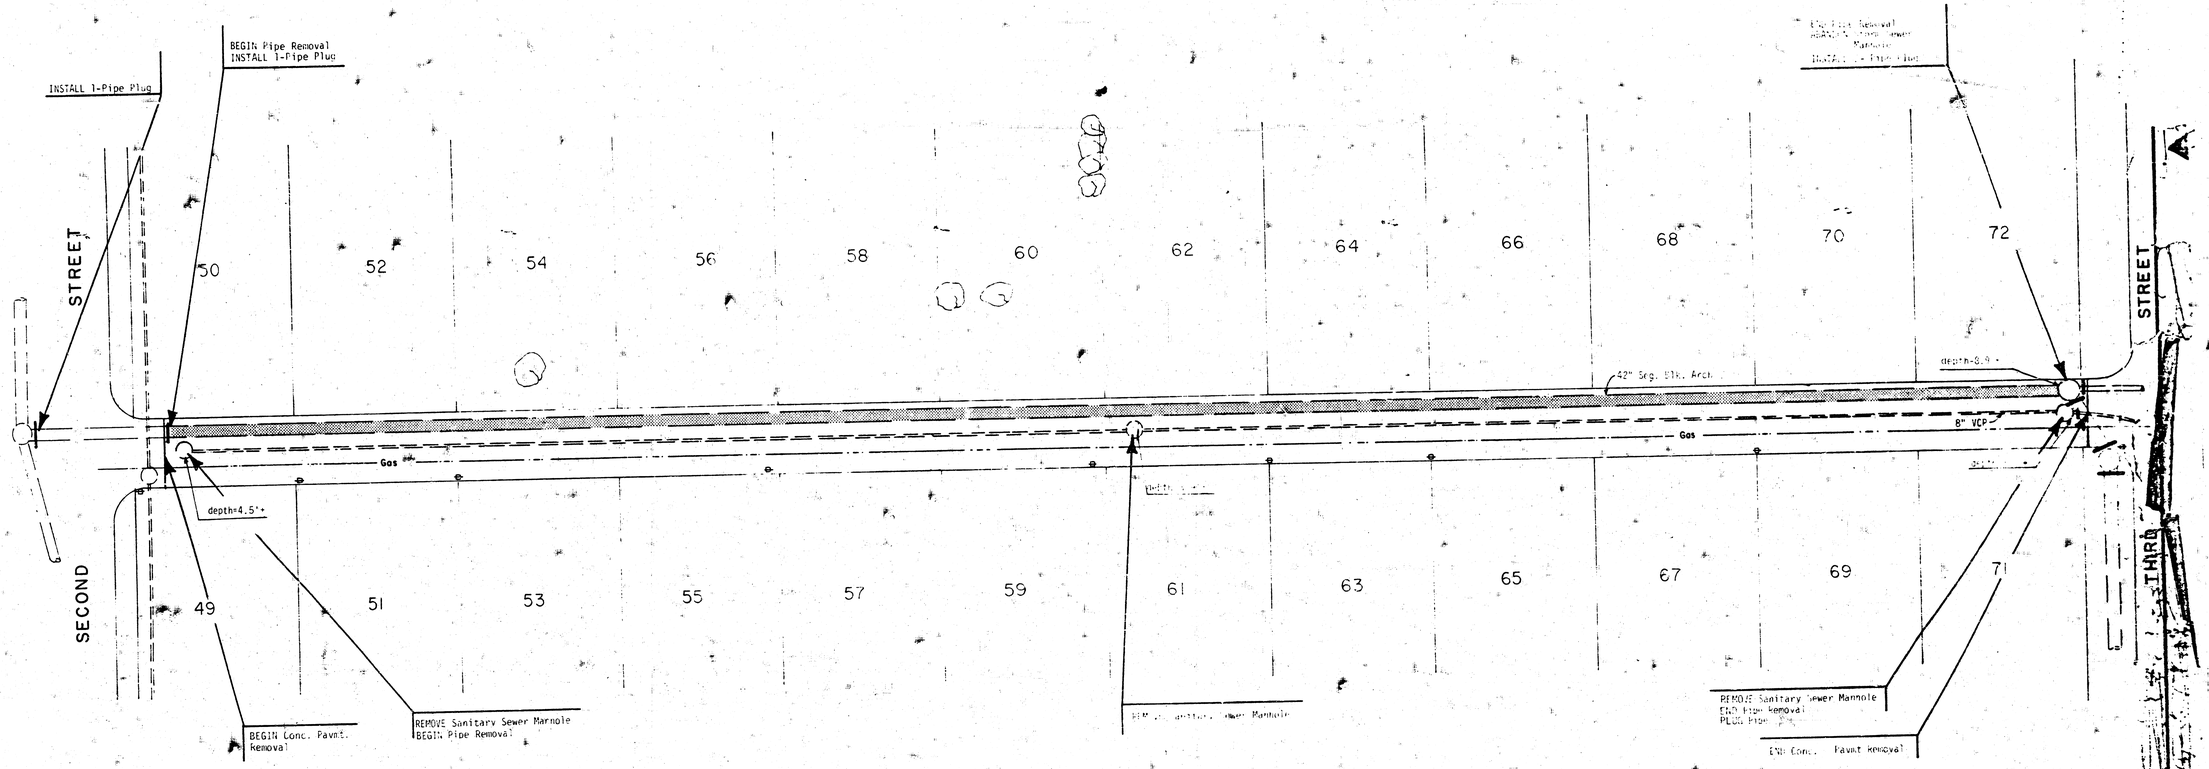

LEGEND

CONCRETE PAVEMENT REMOVAL

PIPE REMOVAL

PIPE PLUG

N

20 0 20 40
scale feet

JAMES M. THOMPSON
LICENSED
6262
KANSAS
PROFESSIONAL ENGINEER

POE & ASSOCIATES
CONSULTING ENGINEERS

CITY OF WICHITA
Dept. of
Redevelopment & Rehabilitation

ABANDON SWS-BLOCK 609

ENGINEER: J.M.T.	CHECKED BY: J.M.T.
DRAWN BY: J.P.	SCALE: NOTED
DATE: AUG., 1980	SHEET 2 OF 2