Benchmark:
City disc. Sta 2 north & 35' west of centerline of North Road & Maple Elevation 1430.00 City Datum

WOOD LANE

WESTLINK AVE.

R/W

AND DRAINAGE

75'

60'

15' Drainage Access Maintenance Easement

Sta 1+10-Line 1B
Constr. one std. drop inlet

PROPOSED BLDG

LOT 1, WESTLINK CENTER 3RD ADDITION

PROPOSED BLDG

PROPOSED BLDG

Sta 0+18 Constr. Headwall for 30" Pipe

LINE 1B

LINE 1A

LOT 1, BLK 2, ROLLING HILLS FOURTH ADD.

Easement

LINE 1A

Sta 1+20-Line 1A = Sta 0+00-Line 1B
Constr. one std. drop inlet

30' Utility Easement

Sta 4+75 Constr. two std. drop inlets

Install 30 SY. Rip-Rap

UNPLATTED

UNPLATTED

PLAN

PROFILE

Legend:
Water Line
Gas Line
Sanitary Sewer

Note:
Contractor to contact utility companies for locations and coordinate construction with them.
Type 3 Rip-Rap to be installed.
See Sheet No. 3 for Headwall Detail.
See Sheet No. 4 for Drop Inlet Detail.

Install 30 SY. Rip-Rap

Existing Ground

Proposed Grade

140

135

130

LINE 1A

LINE 1B

0+00 0+18 1+20 2+00 3+00 4+00 4+75

PRIVATE STORM SEWER EXTENSION TO SERVE
LOT 1, WESTLINK CENTER 3RD ADDITION
PROJECT NO.
468-76-245-80000-000-000-008
CITY OF WICHITA, KS.

BAUGHMAN COMPANY, P.A.
SURVEYING & ENGINEERING
316/262-7271 • 330 LAURA • WICHITA, KANSAS 67211

PLATE 1 - PLAN PROFILE - F.A.S.
CLEARPRINT PAPER CO., S.F. CALIF.
NO. 1000H-1

1/2

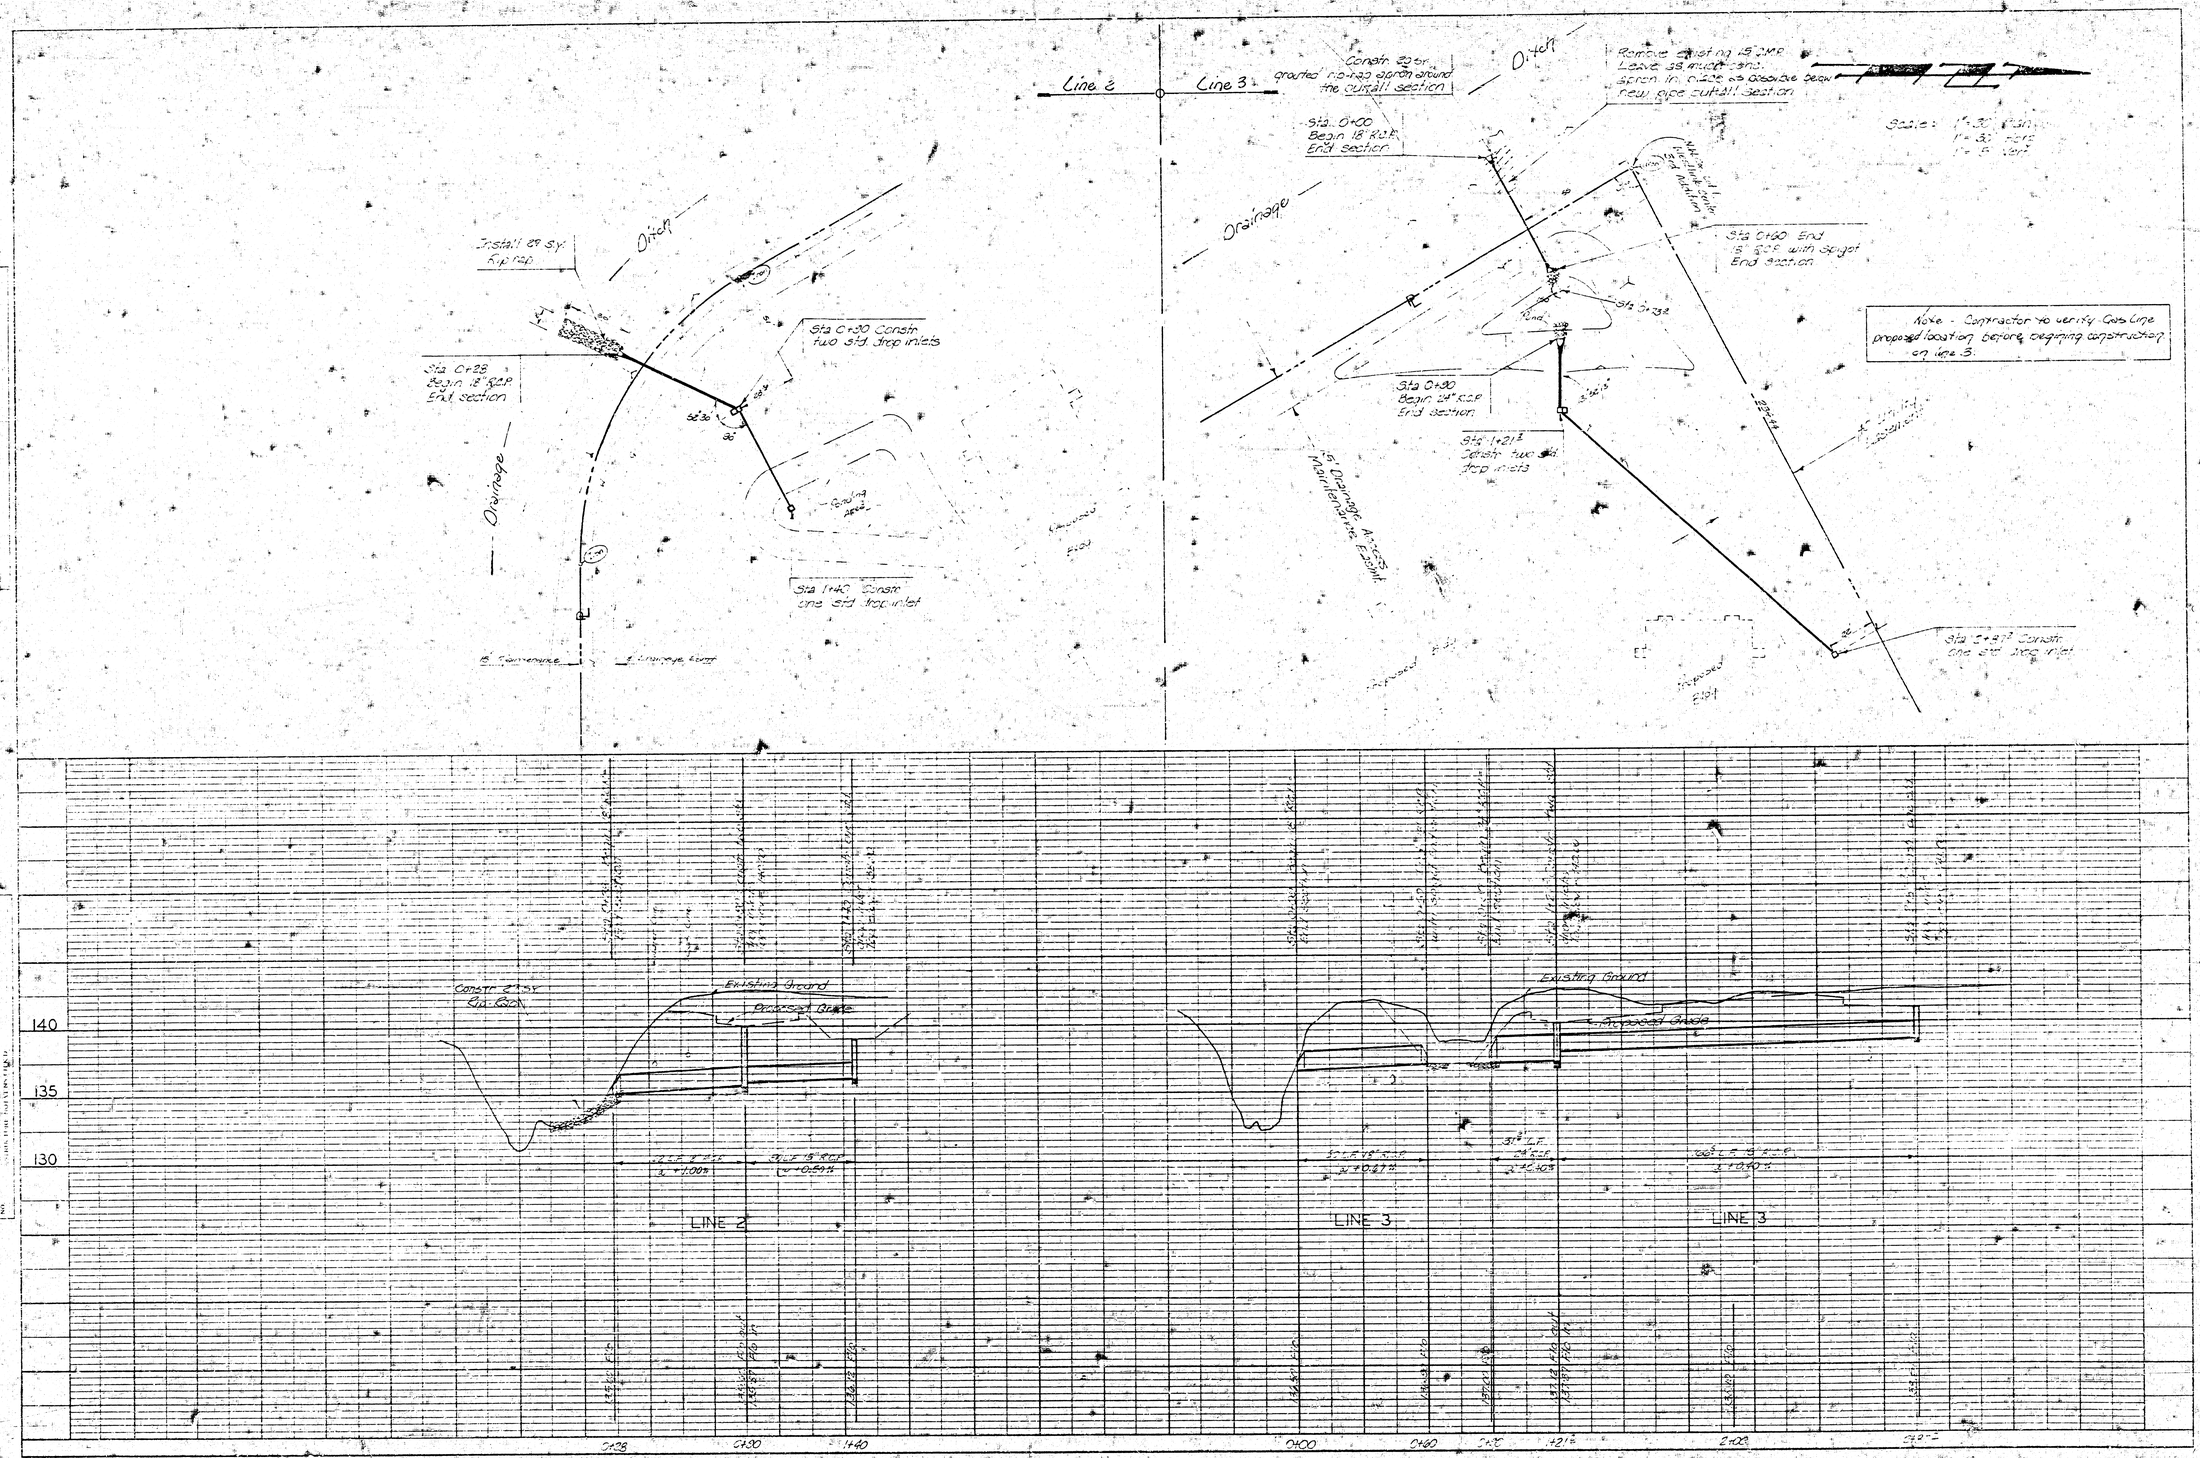


PLATE 1 - PLAN - PROFILE - F.A.S.
CLEARPRINT PAPER CO., S. F. CAL.
NO. 1000R-1