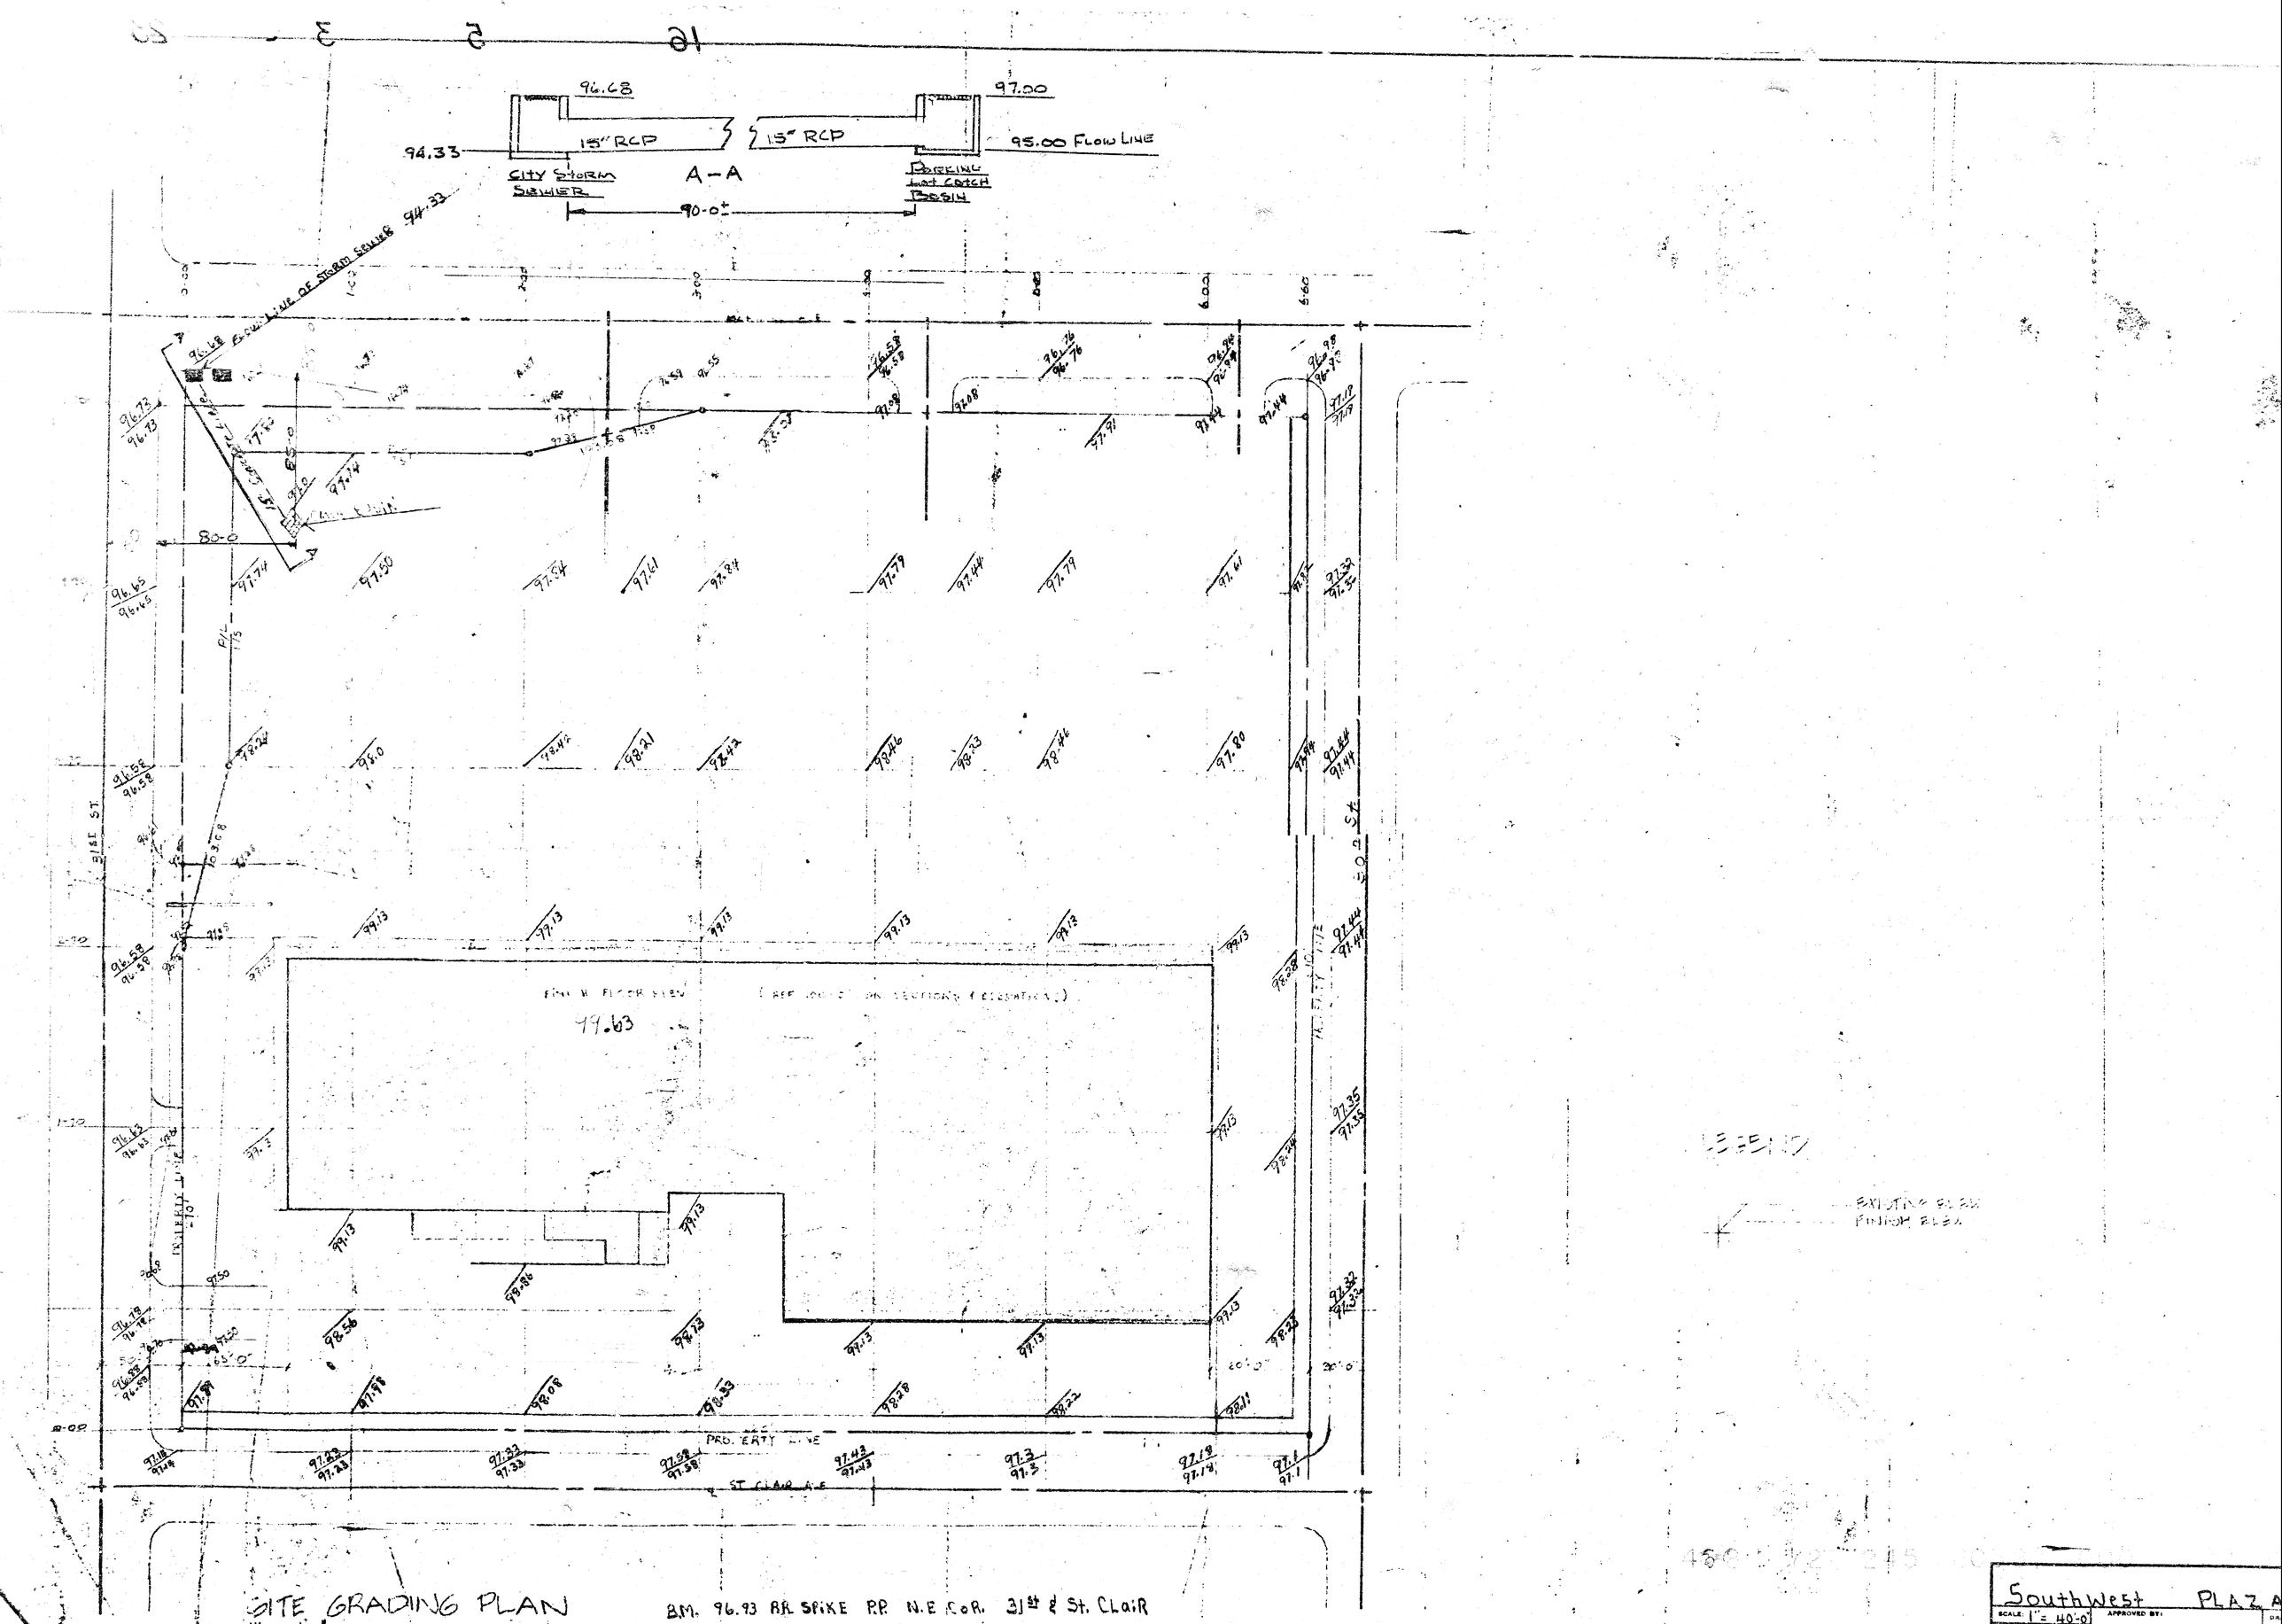

SITE GRADING PLAN

B.M. 96.93 BR. SPIKE P.P. N.E. COR. 31st & St. CLAIR

Southwest PLAZA

SCALE: 1" = 40-0'

APPROVED BY: