

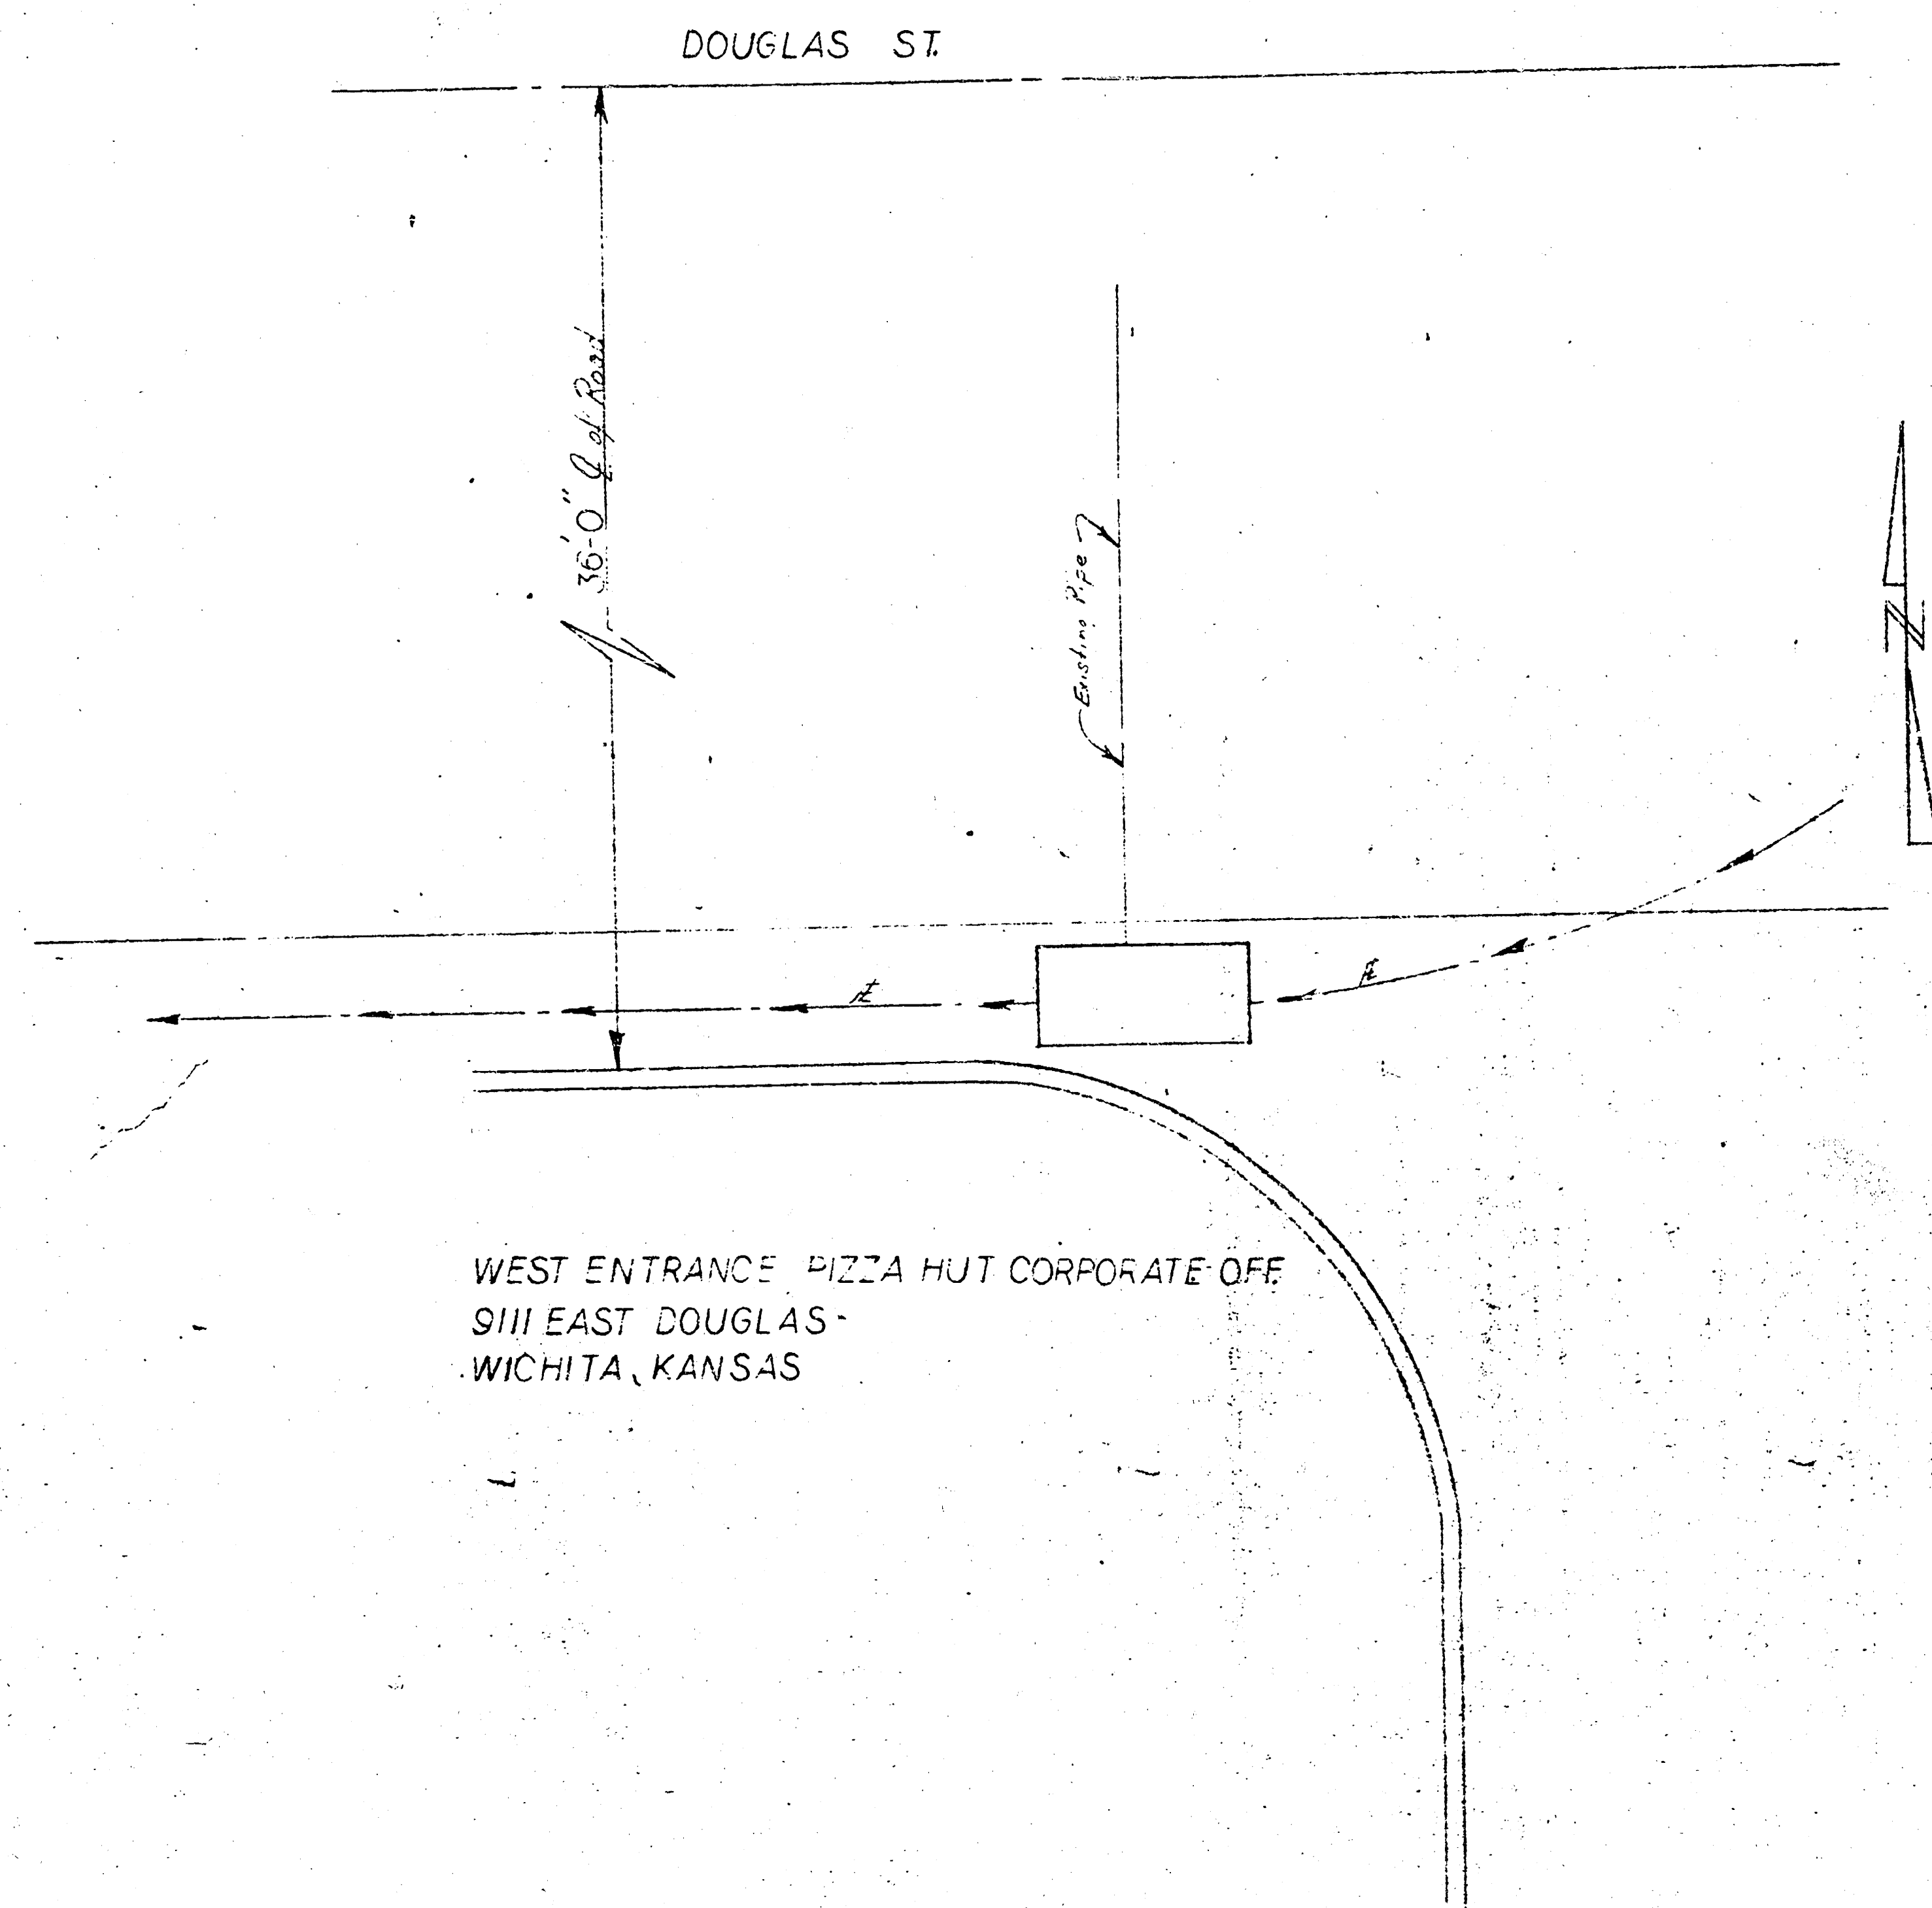


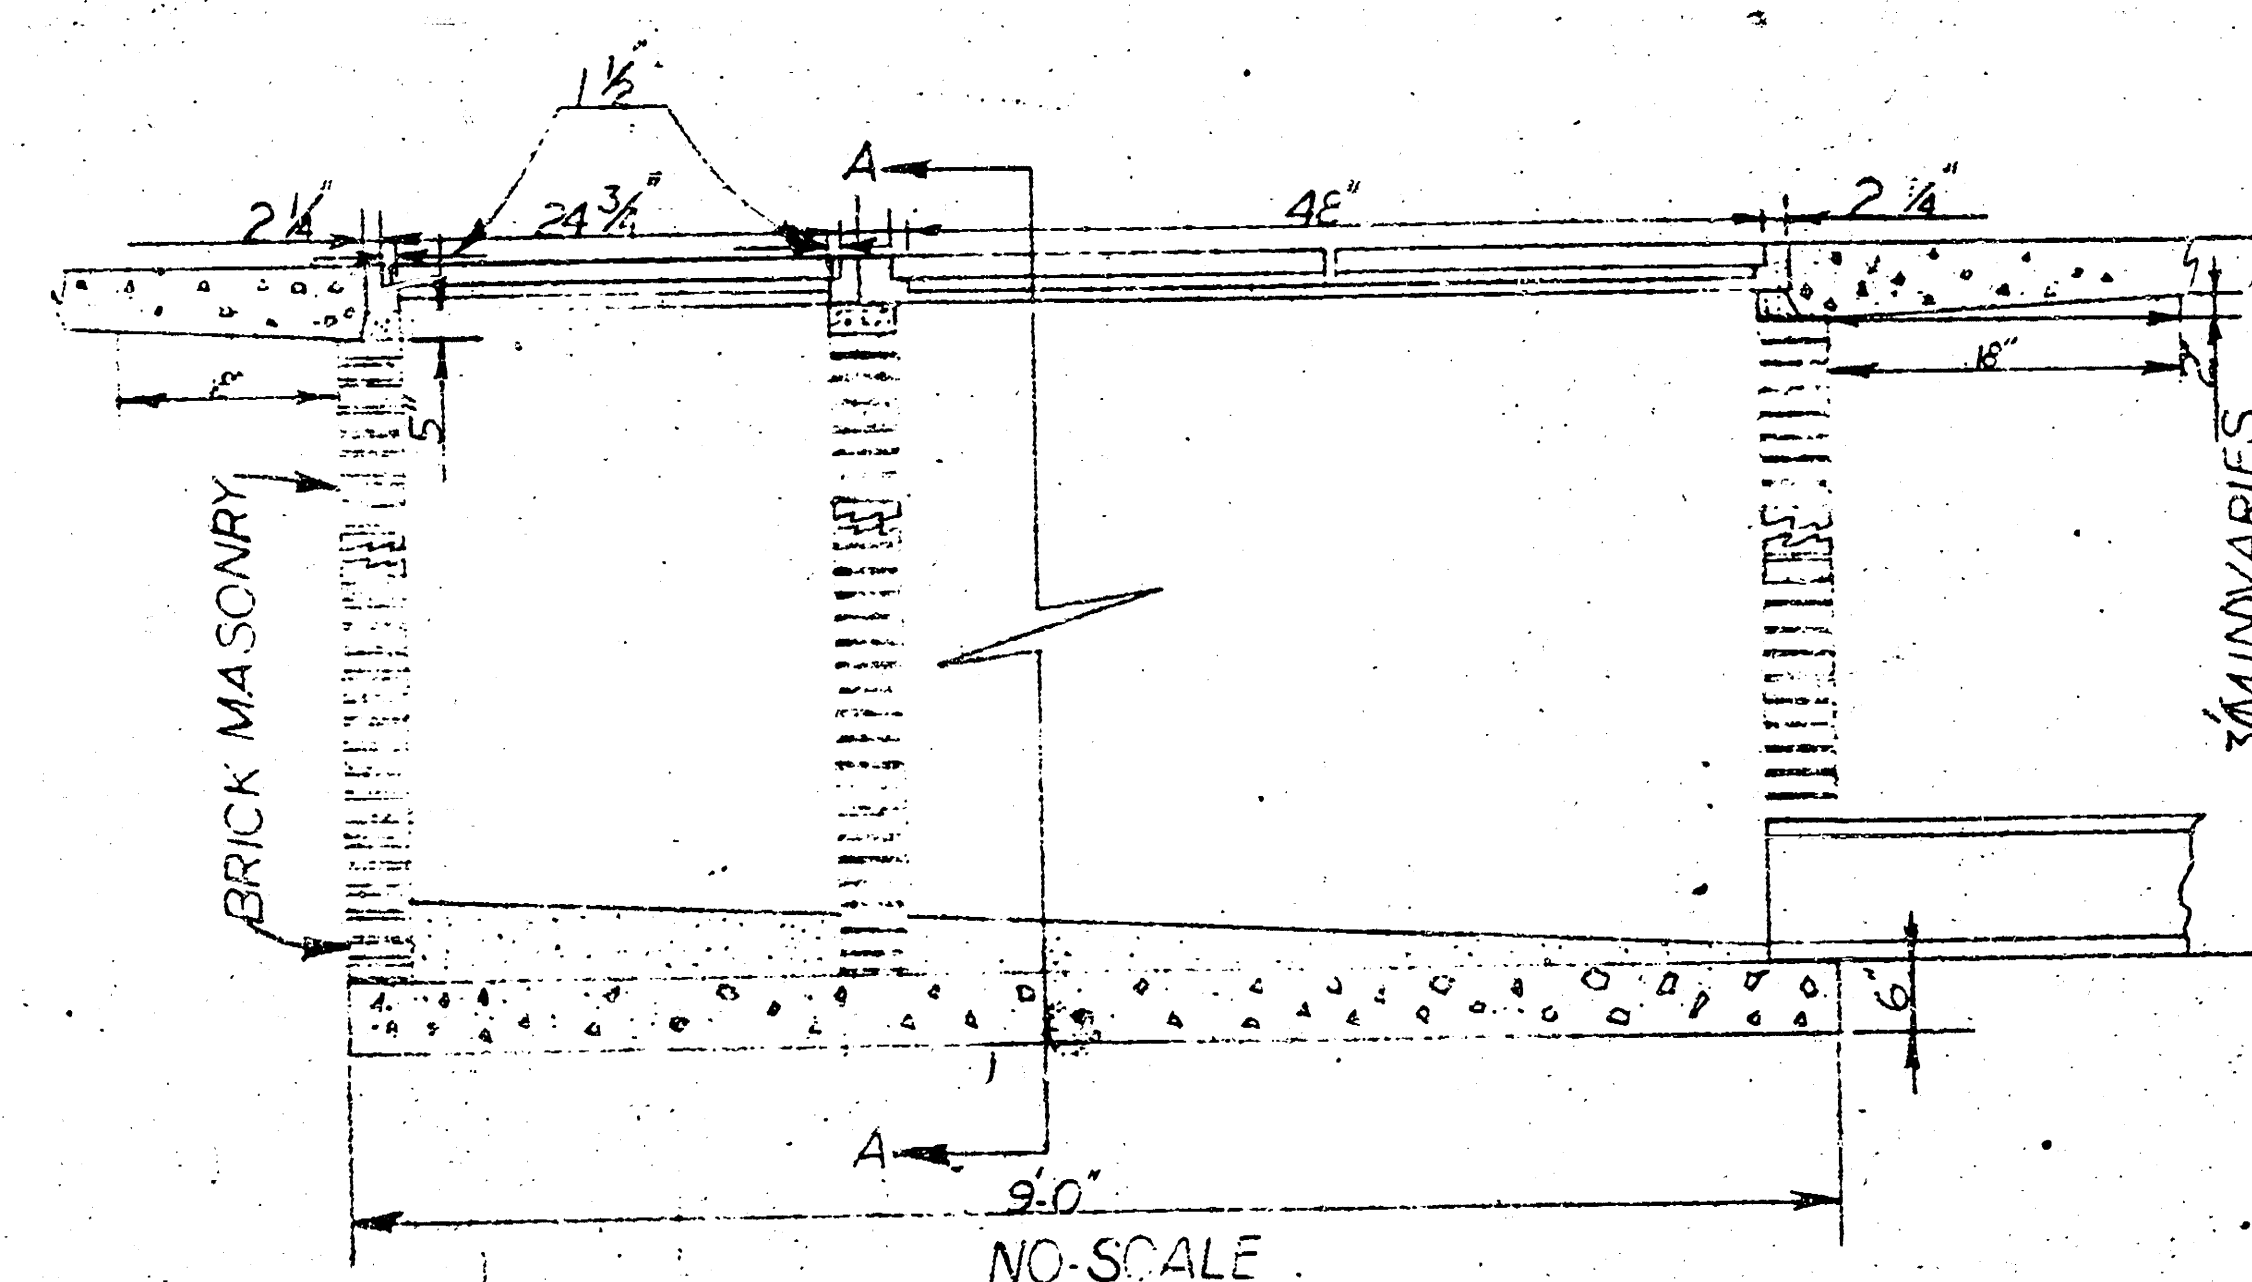

WEST ENTRANCE PIZZA HUT CORPORATE OFF
9111 EAST DOUGLAS
WICHITA, KANSAS

GRATES ARE 24"X24"

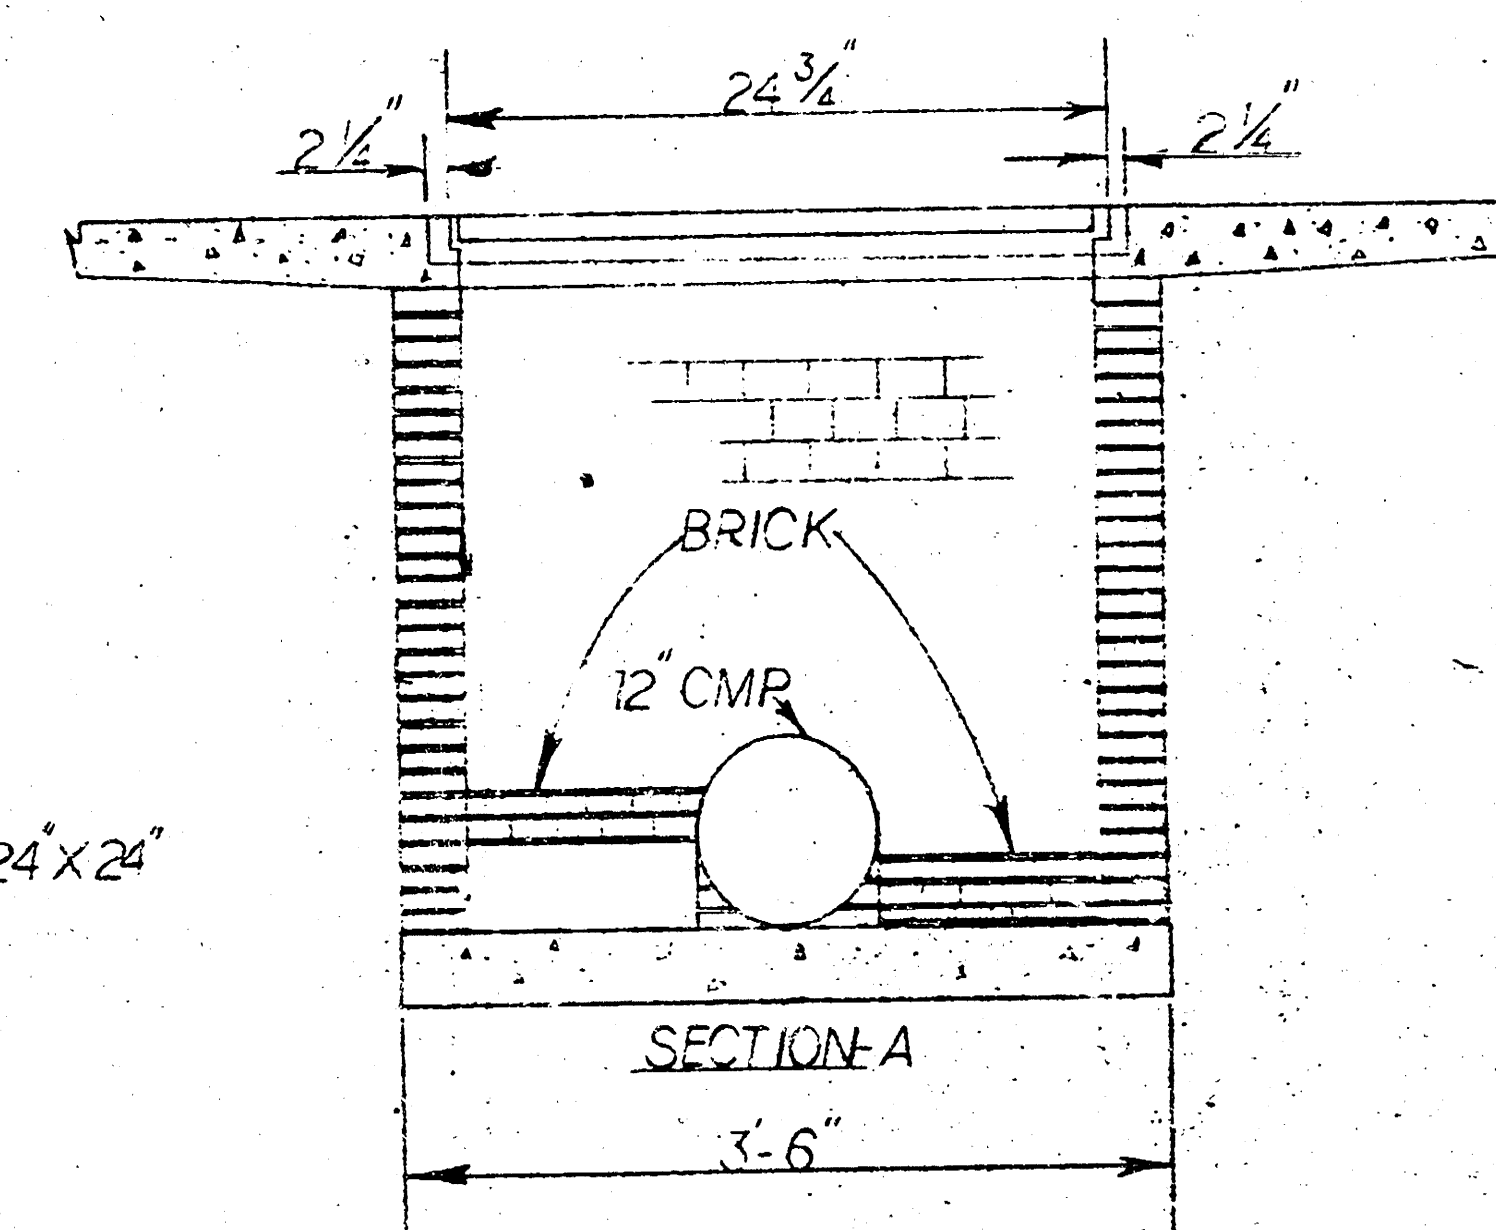

NOTE - TRIPLE 2X2 INLET PER CITY OF WICHITA SPEC S.

APPROVED AND NOTED
By CITY ENGINEER WICHITA
Date: 11/19/78
Storm Sewer: 11/19/78
Utility Approaches

NOTE TO CONTRACTOR
This project will be completed under
the supervision of the CITY ENGINEER
and conforming to the SPECIFICATIONS
of the CITY OF WICHITA. THE CONTRACTOR
will be responsible for the City of
Wichita's storm sewer system and
any other work.

CITY OF WICHITA PROJECT NO.
468 72 80657 000 000-008

	UTILITY CONTRACTORS, INC.	
	180 NORTH MARKET - P.O. BOX 3074 WICHITA, KANSAS 67201 - 1200 2nd Floor	
	PIZZA HUT CORP.	
	STORM SEWER CONST.	
JOB #	BY: L.A. HONIG	
DATE: NOV 1978	SCALE: 1"=10'	

10 2 4 4