
Greenwich Rd & Waterman

LEWIS ST.

ROAD

GREENWICH

KELLOGG DRIVE

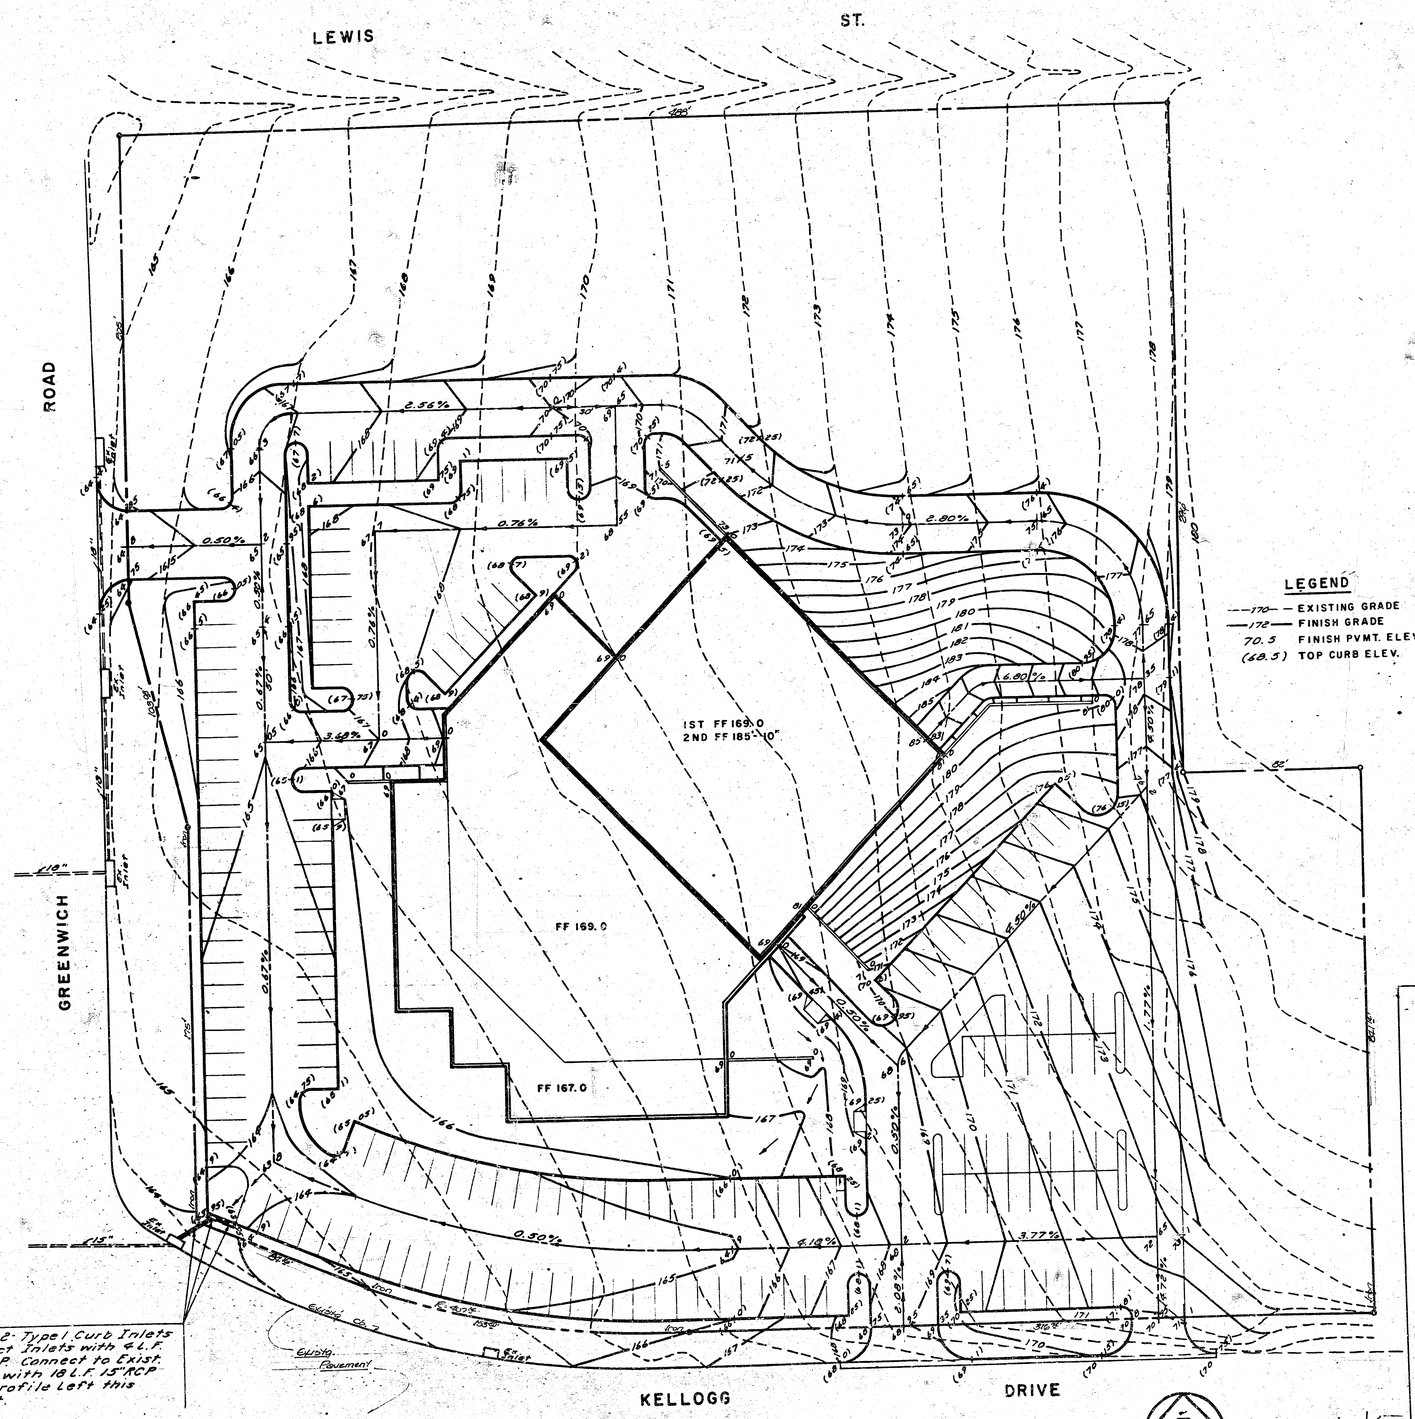


CITY OF WICHITA

APPROVED: Approval does not relieve the contractor from any responsibility for errors or deviations from the contract requirements or for any deficiencies of equipment, work, or materials.


Date 1/28/83

Engineering Div. SOE

NOTE TO CONTRACTOR

This project will be constructed under the supervision of the CITY ENGINEER and conforming to the SPECIFICATIONS of the CITY OF WICHITA. The CONTRACTOR will prepay the City of Wichita for all cost of Inspection.

N. BRENT WOOTTON LICENSED 8470 KANSAS PROFESSIONAL ENGINEER

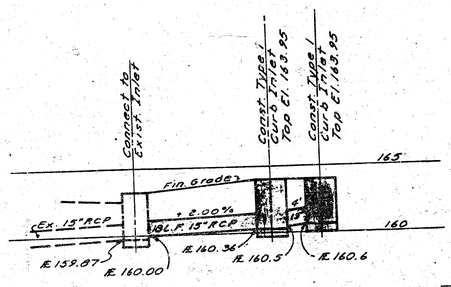


STORM SEWER PROFILE

Scale: Hor. 1"=10'
Ver. 1"=5'

Note - Contractor to construct City of Wichita Std. Type I Inlets.

A SITE ARCHITECTUAL PLAN 1"=30'-0"

PRIVATE STORM SEWER TO SERVE LOT 1, GLADYS WIEDEMANN ADDITION.
PROJ. NO. 468-76-245-80000-000-000-008

FILMED FROM THE BEST