

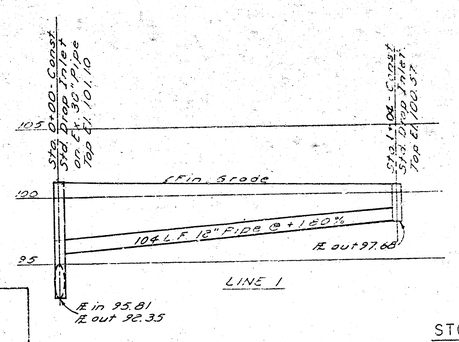


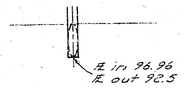

STORM SEWER PROFILES

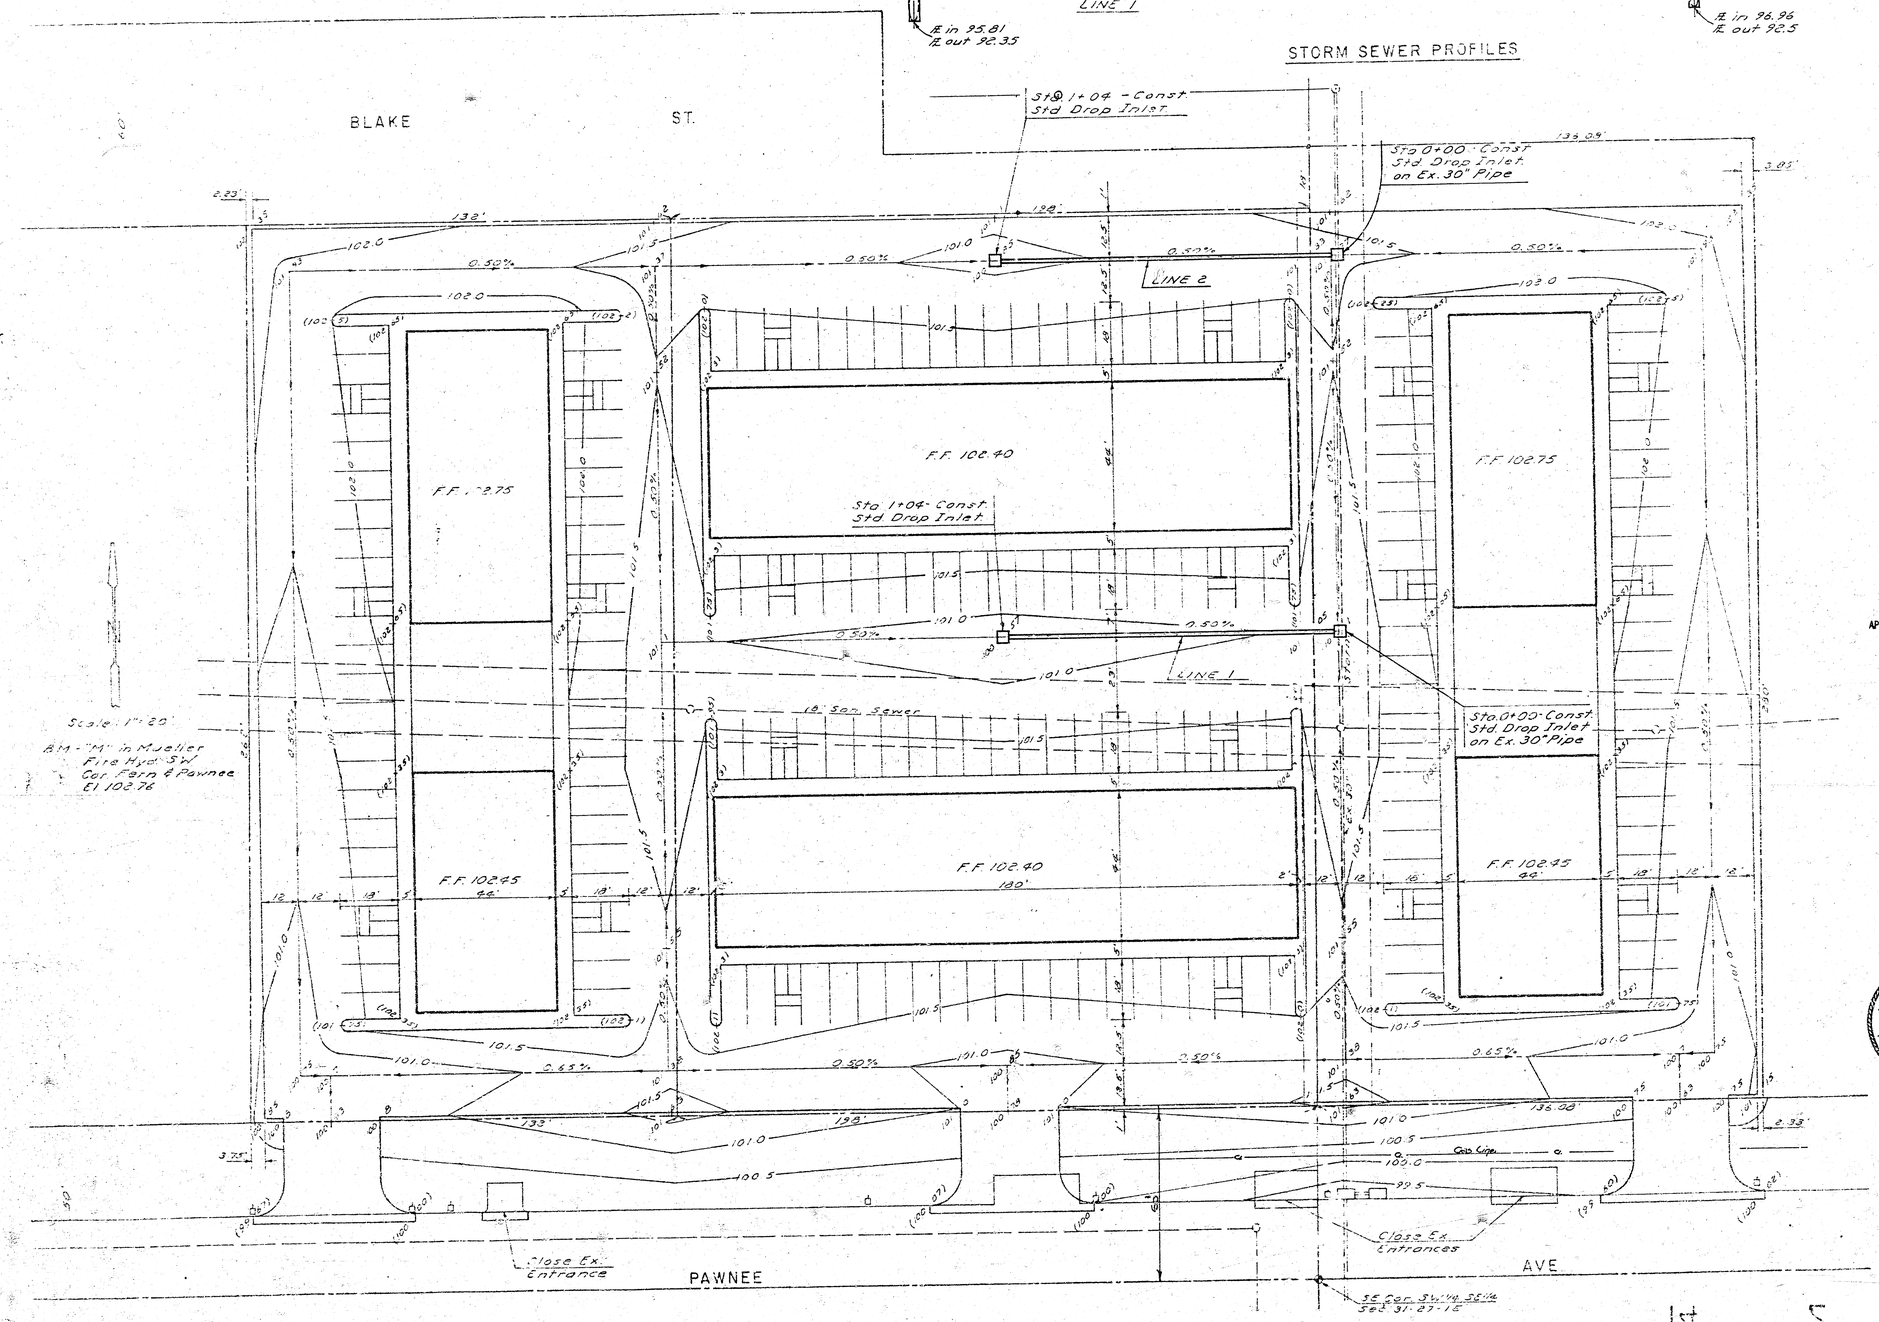

CITY OF WICHITA

APPROVED: Approval does not relieve the contractor from any responsibility for errors or deviations from the contract requirements or for any deficiencies of equipment, work, or materials.

Date 8/13/81

Engineering Div. [signature]

NOTE TO CONTRACTOR

This project will be constructed under the supervision of the CITY ENGINEER and conforming to the SPECIFICATIONS of the CITY OF WICHITA. The CONTRACTOR will prepay the City of Wichita for all costs of Inspection.

N. BRENT WOOTEN LICENSED 8470 KANSAS PROFESSIONAL ENGINEER

SITE GRADING & DRAINAGE PLAN
LOT 3, WESTWAY DEVELOPMENT ADD.
CITY PROJ. 468-76-245-80000-000-000-008

Revised 8-11-81 JEL