

B.M. 1864 'a' cut in CO. S.E. Cor. Lorraine & 1st St.

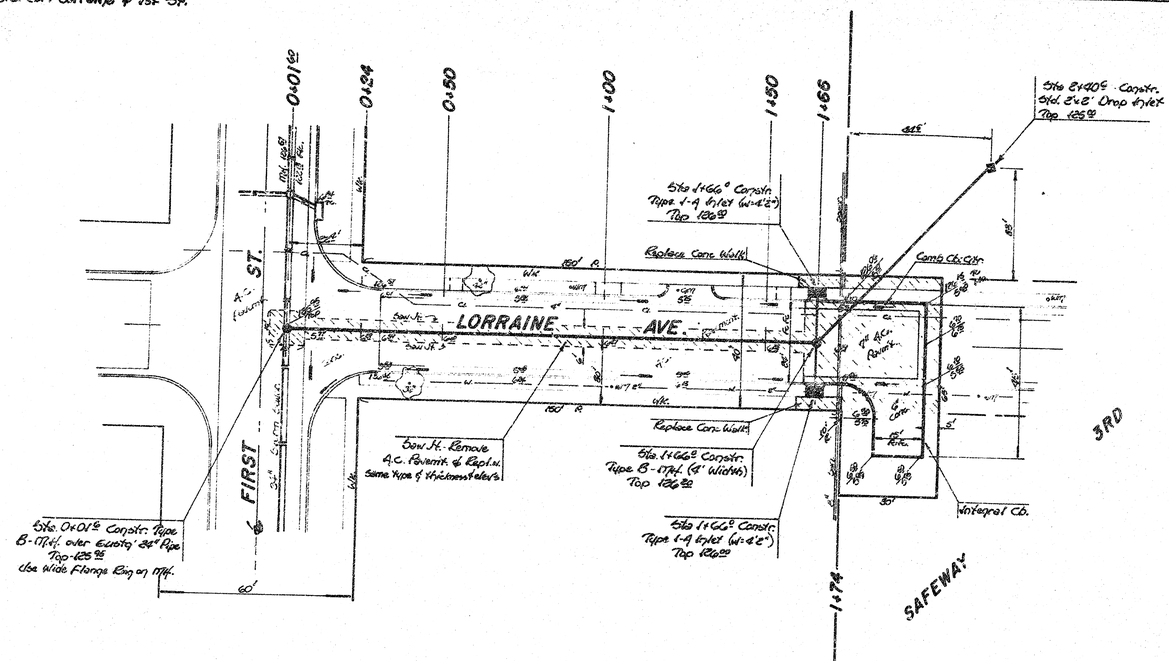

Scale:
Plan 1" = 20'
Profile 1" = 20' Hor.
1" = 5' Vert.

Note:
Contractor to verify Gas Service Co. line location & depth. Contractor to co-ordinate work w/ paving contractor working on Safeway 3rd Addition

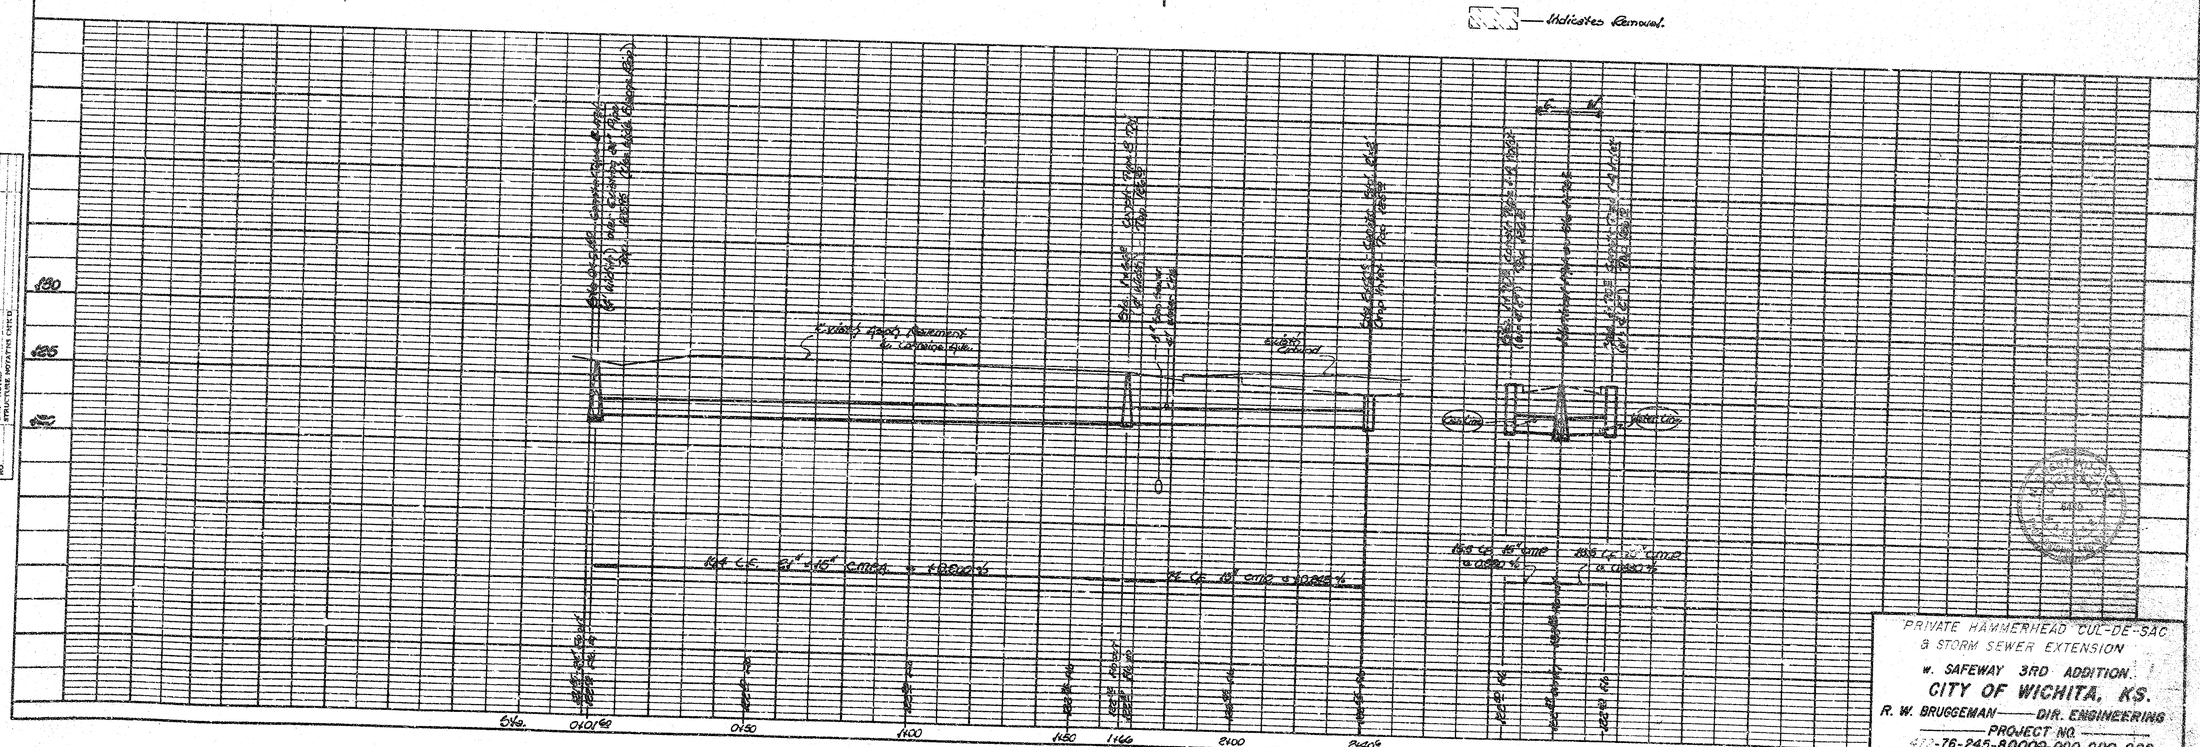

PLAN: SURVEYED, PLOTTED, NOTE BOOK, PAGE, CHECKED, ALIGNMENT CHECKED, R/W OF WAY CHECKED, DATE, BY

PROFILE: SURVEYED, PLOTTED, NOTE BOOK, PAGE, GRADES CHECKED, ALIGNMENT CHECKED, STRUCTURE NOTATIONS CHECKED, DATE, BY

PRIVATE HAMMERHEAD CUL-DE-SAC & STORM SEWER EXTENSION
W. SAFEWAY 3RD ADDITION
CITY OF WICHITA, KS.
R. W. BRUGGEMAN —— DIR. ENGINEERING
PROJECT NO. ——
470-76-245-80000-000-000-008

PLATE 1 - PLAN - PROFILE - F.A.S.
CLEARPRINT PAPER CO., S.F. CAL.
NO. 1000H-1

14 3 3 1