

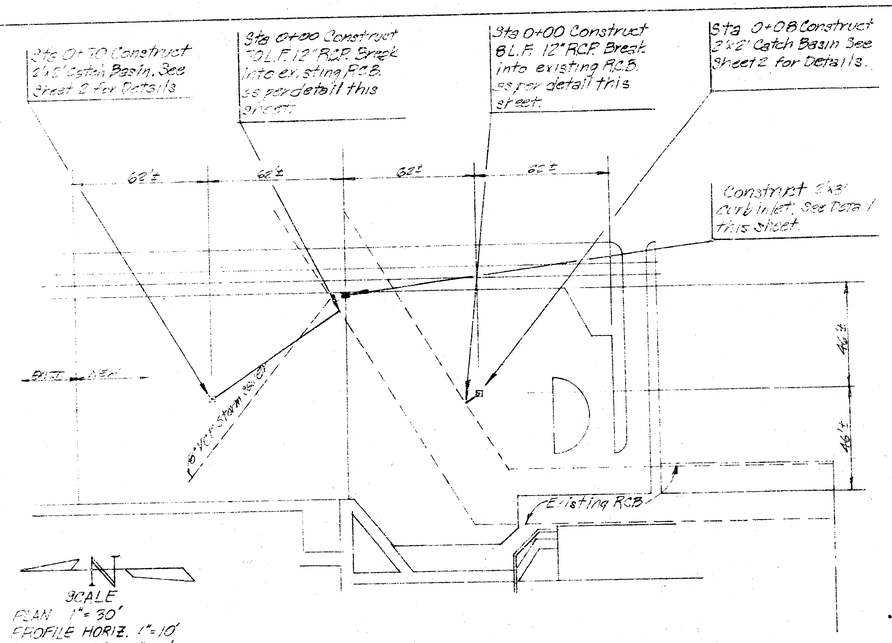



PARKING LOT "F" EXPANSION

B.M. – SEE EBY SUPERINTENDENT FOR BENCHMARK INFORMATION.

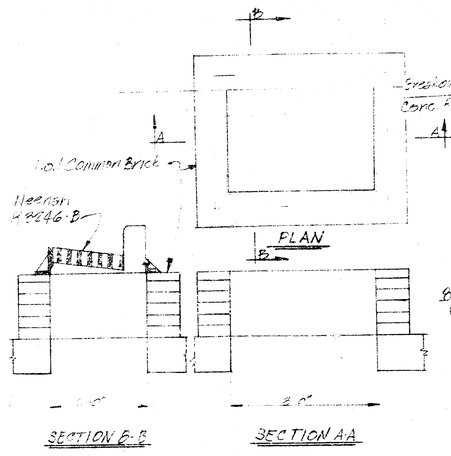

2'x3' CURB INLET

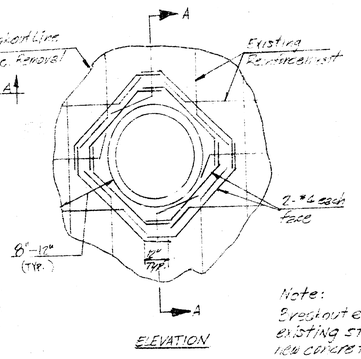

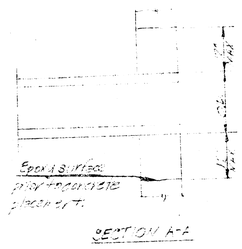

Note:
Grout out existing concrete and reinforcing steel to clear pipe for placing of new concrete.

BLOCKOUT OF NEW PIPE IN EXISTING STRUCTURES
NO SCALE

CITY OF WICHITA PRIVATE STORM SEWER NO.
468 76 245 80773 000 000 008



UTILITY CONTRACTORS, INC.
MARTIN K. EBY CONSTRUCTION CO. INC.
WICHITA, KANSAS
WESLEY MEDICAL CENTER
PARKING LOT "F" STORM SEWER
JOB # U-1759 | BY: S. RAMSEY
DATE: MAY, 1979 | SHEET 1 of 2

PLAN — SURVEYED / DRAWN / TRACED / CHECKED / NOTE BOOK / NO. / AS-BUILT CHECKED / R/W MONUMENTS / STRUCTURE NOTATIONS CHECKED / BY / DATE

PROFILE — SURVEYED / DRAWN / TRACED / CHECKED / NOTE BOOK / NO. / GRADES CHECKED / R/W MONUMENTS / STRUCTURE NOTATIONS CHECKED / BY / DATE

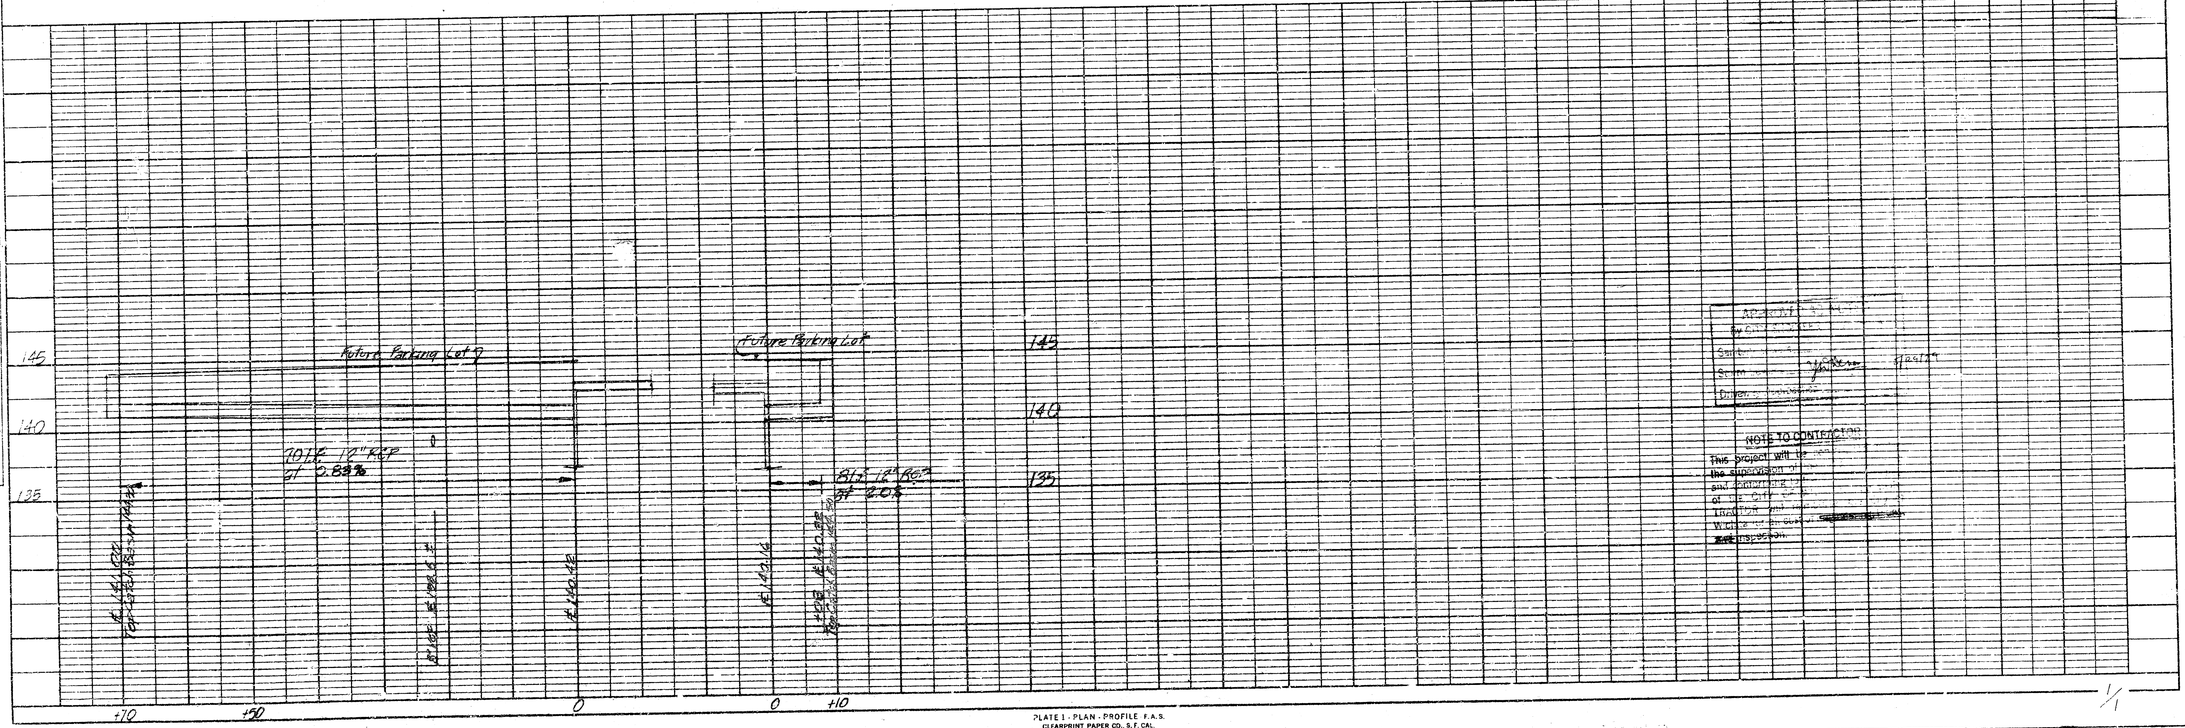


PLATE 1 - PLAN - PROFILE F.A.S.
CLEARPRINT PAPER CO., S.F. CAL.
NO. 1000N-1

NOTE TO CONTRACTOR
This project will be under the supervision of ... and construction ... of the City of Wichita ... Wichita ... Inspection.

FILMED FROM THE BEST