NOTE!

Earthwork ( ) shall be paid for as Lump Sum bid for "Earthwork."

All disturbed areas as directed by Engineer shall be seeded in accordance with Kansas State Highway 1966 Standard Specifications using mixed native grass seed and prairie hay mulch. Seed shall be applied at 80 lbs per acre, and fertilizer at 300 lbs per acre. Fertilizer shall contain 12% Nitrogen, 12% Phosphate and 12% Potassium. Costs for seeding, mulching and other appurtenant work to be paid for as lump sum bid for "Seeding."

A dry bore method shall be used to install pipes where noted using equipment that encases the hole as earth is removed. No water shall be used in this method. Pipe installed by dry bore method shall be paid for by per foot bid for such work and includes pipe, work to set-up, weld joints, remove equipment and shoring and appurtenant work to install pipe complete and in place.

Finalization of project cannot be considered until after the total work site on Kansas Turnpike Authority right-of-way is properly cleaned-up with all equipment and debris removed and any construction scars eradicated.

Hub 185.00' Lt. Sta. 3+19.70

B.M. "a" cut in N.E. cor. conc. wingwall for double 54" culvert.
U.S.G.S. Datum 1272.54
City Datum 85.12

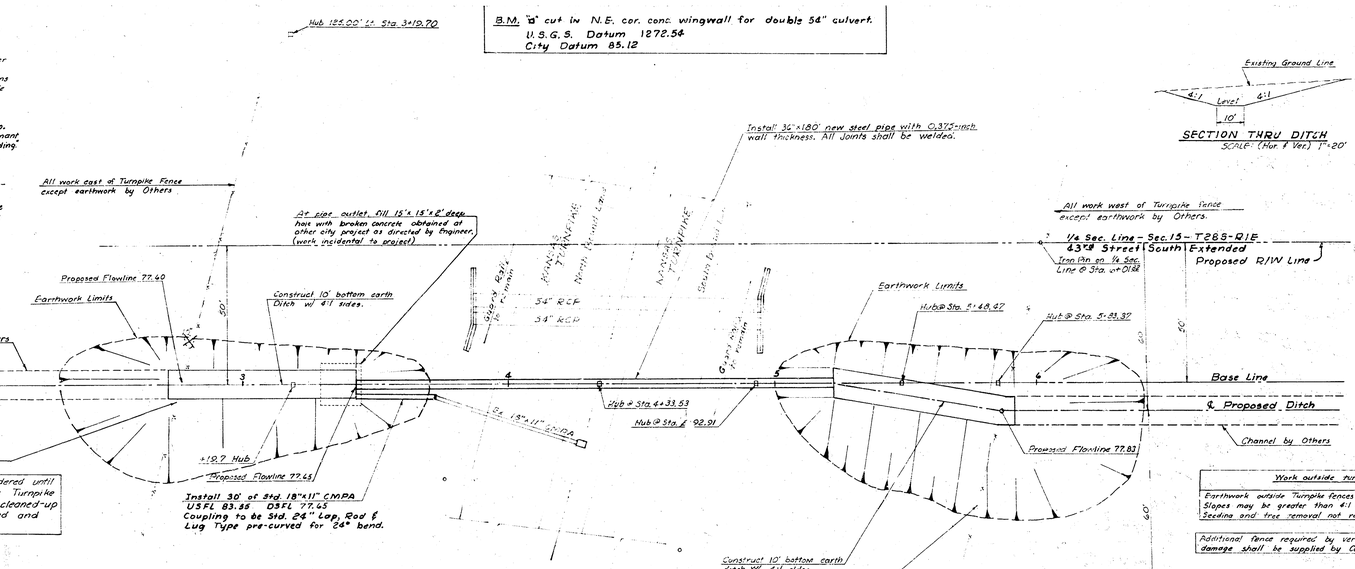

Existing Ground Line

SECTION THRU DITCH
SCALE: (Hor & Ver) 1"=20'

SCALE:
Hor. 1"=20'
Ver. 1"=5'

Work outside Turnpike fences.

Earthwork outside Turnpike fences required for fence replacement. Slopes may be greater than 4:1 if such slopes are stable. Seeding and tree removal not required.

Additional fence required by vertical relocation and by removal damage shall be supplied by Contractor at no additional cost.

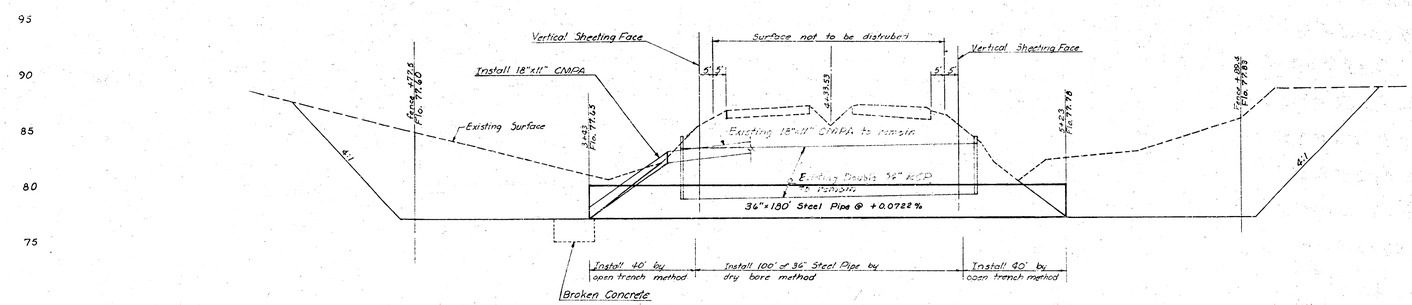

DONALD E. SCHNEIDER LICENSED 6311 KANSAS PROFESSIONAL ENGINEER

Rev. 8-15-78

KANSAS TURNPIKE AUTHORITY &
43rd STREET SOUTH
DRAINAGE PROJECT

R.W. Linn - City Engineer
City of Wichita

Date: July, 1992
Project No. BHRS 501026

11