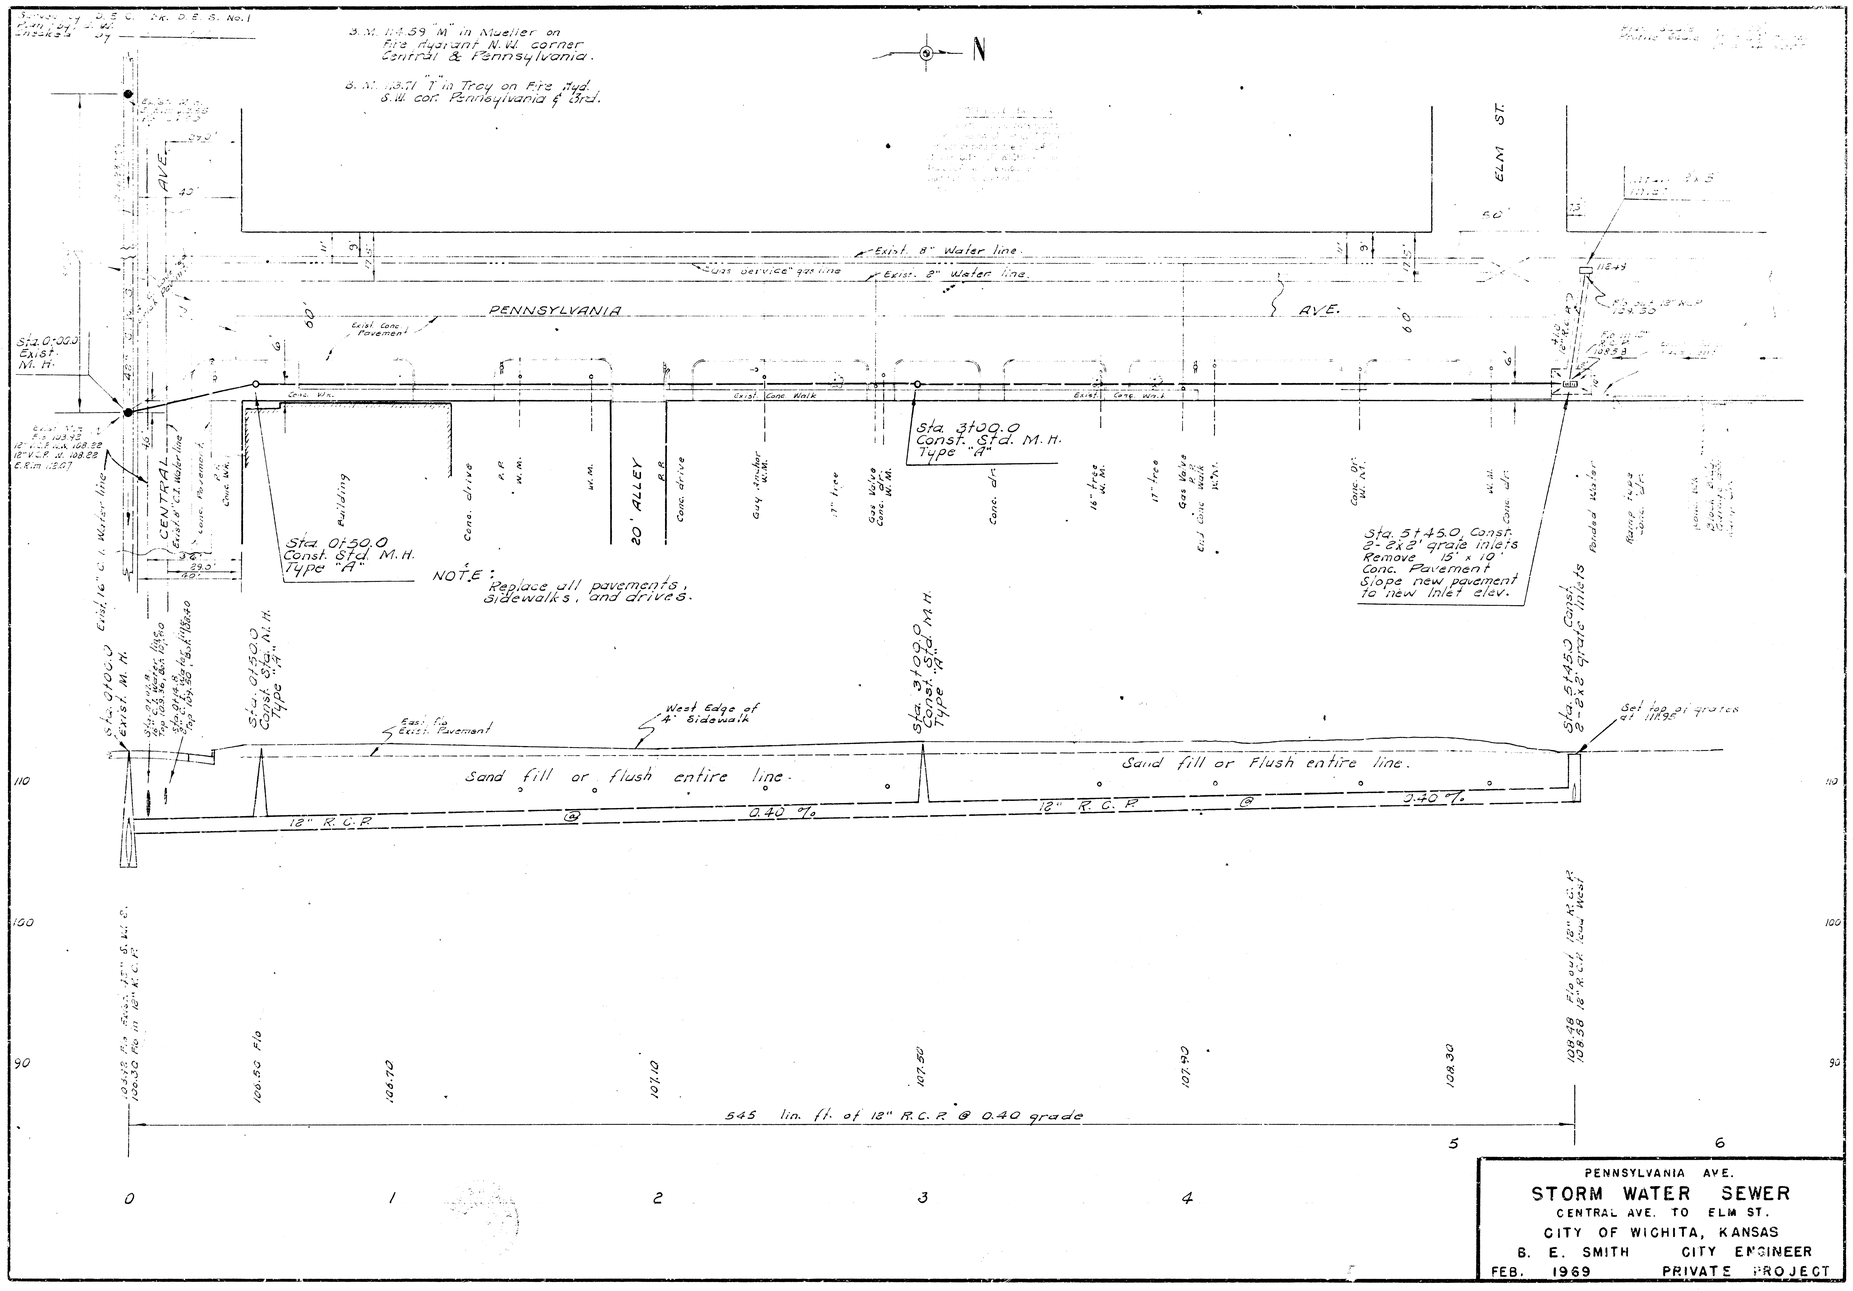

PENNSYLVANIA AVE.

STORM WATER SEWER

CENTRAL AVE. TO ELM ST.

CITY OF WICHITA, KANSAS

B. E. SMITH CITY ENGINEER

FEB. 1969 PRIVATE PROJECT