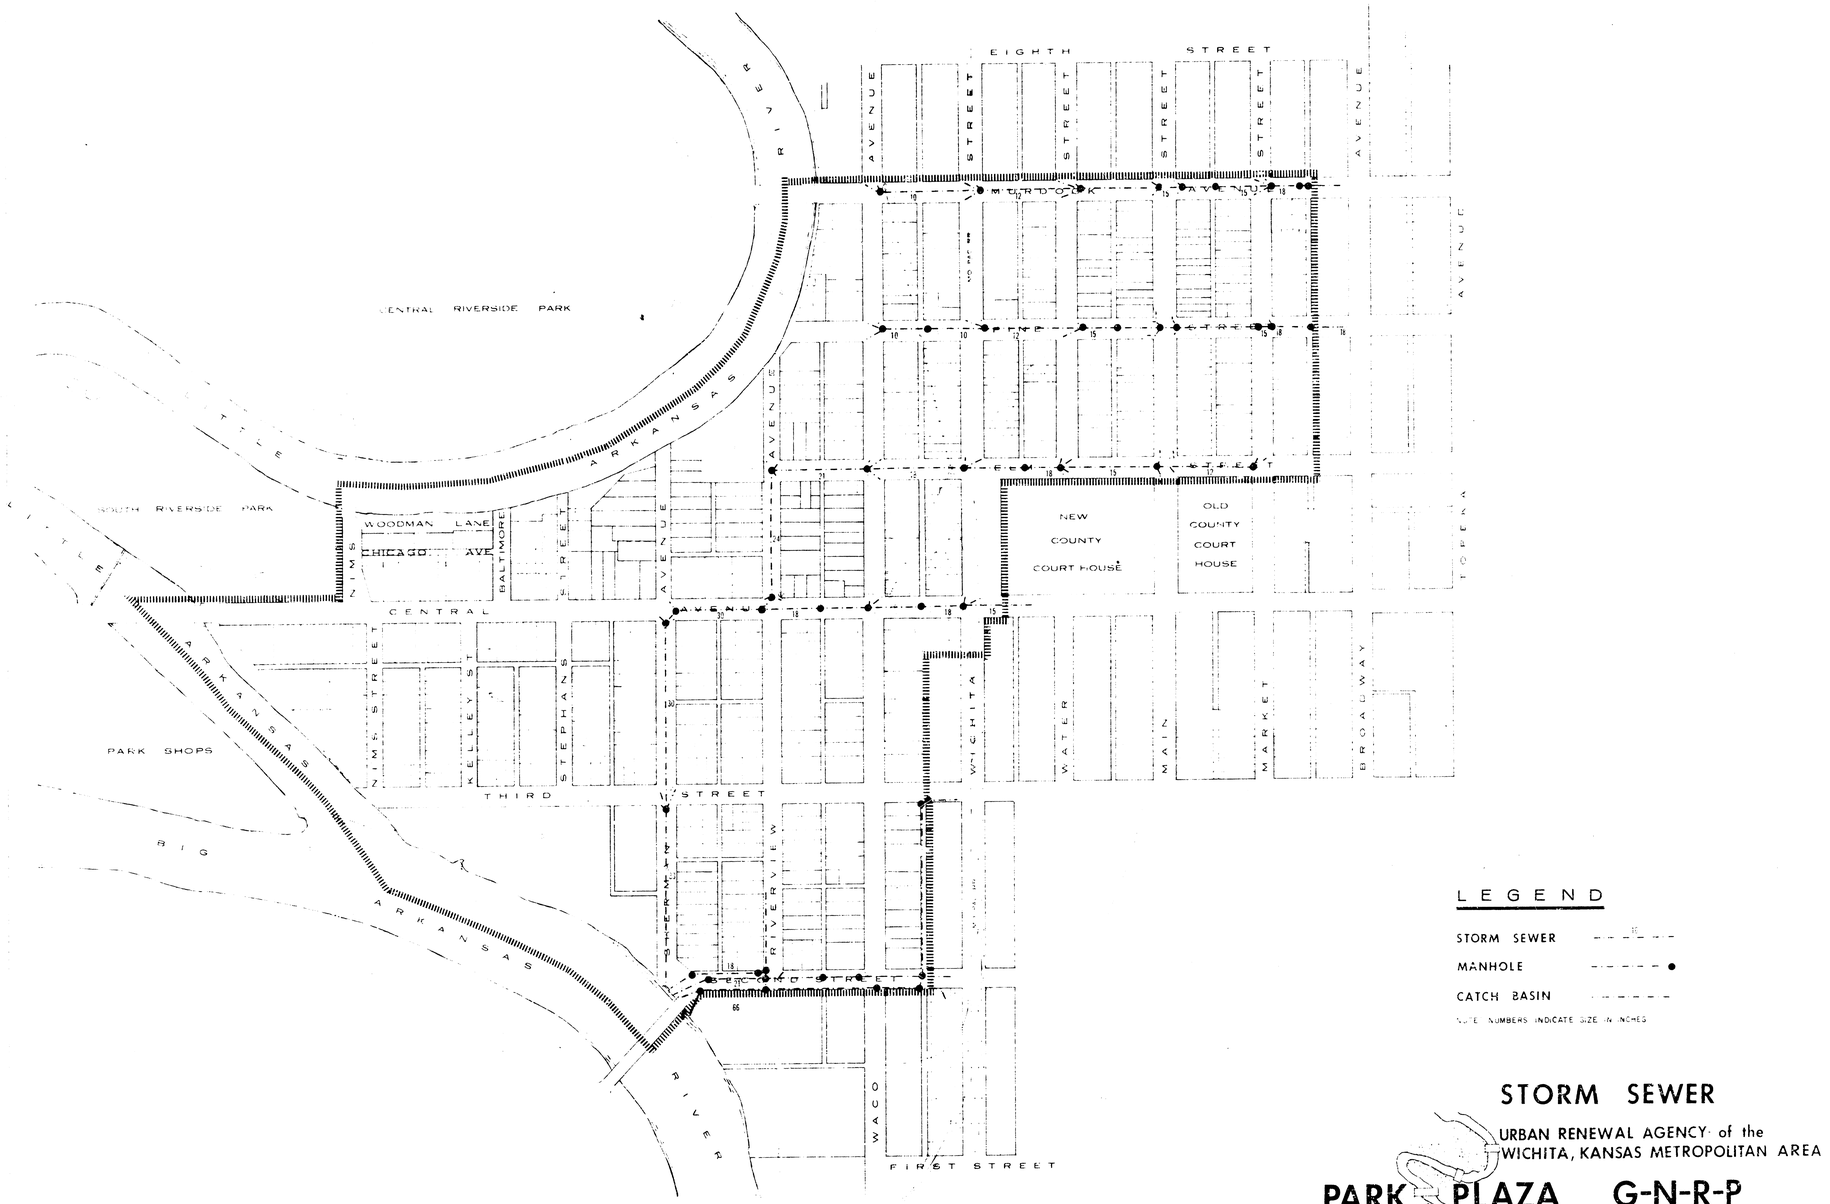


LEGEND

STORM SEWER

MANHOLE

CATCH BASIN

NOTE NUMBERS INDICATE SIZE IN INCHES

STORM SEWER

URBAN RENEWAL AGENCY of the
WICHITA, KANSAS METROPOLITAN AREA

PARK PLAZA G-N-R-P

PLANNING CONSULTANTS
OBLINGER + SMITH — WICHITA KANSAS

kansas R-13

SCALE IN FEET
100 0 100 300
NORTH

CODE GN 201 (12)