

REPLAT OF PART OF RESERVE "A"
- STRODES ADDITION -

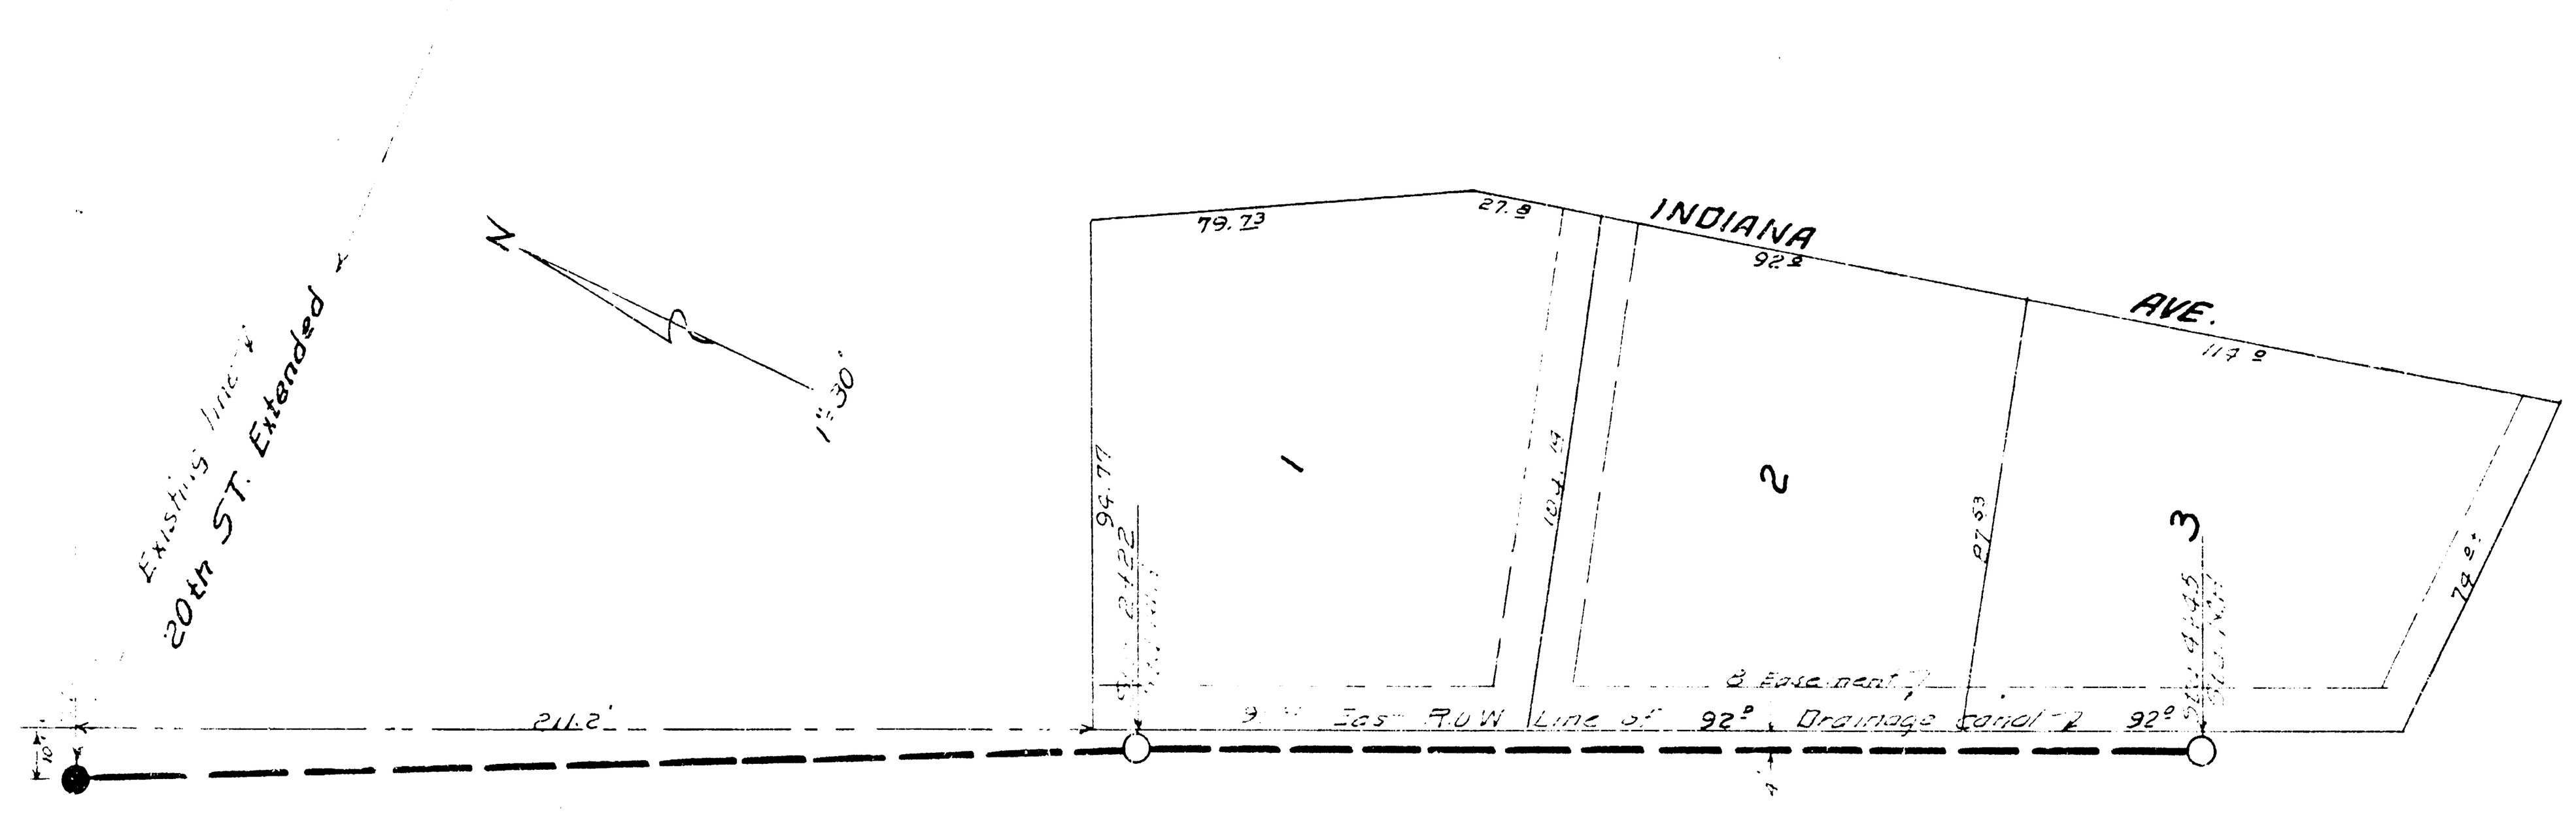


BM. 119.92 East rim MH 0+00

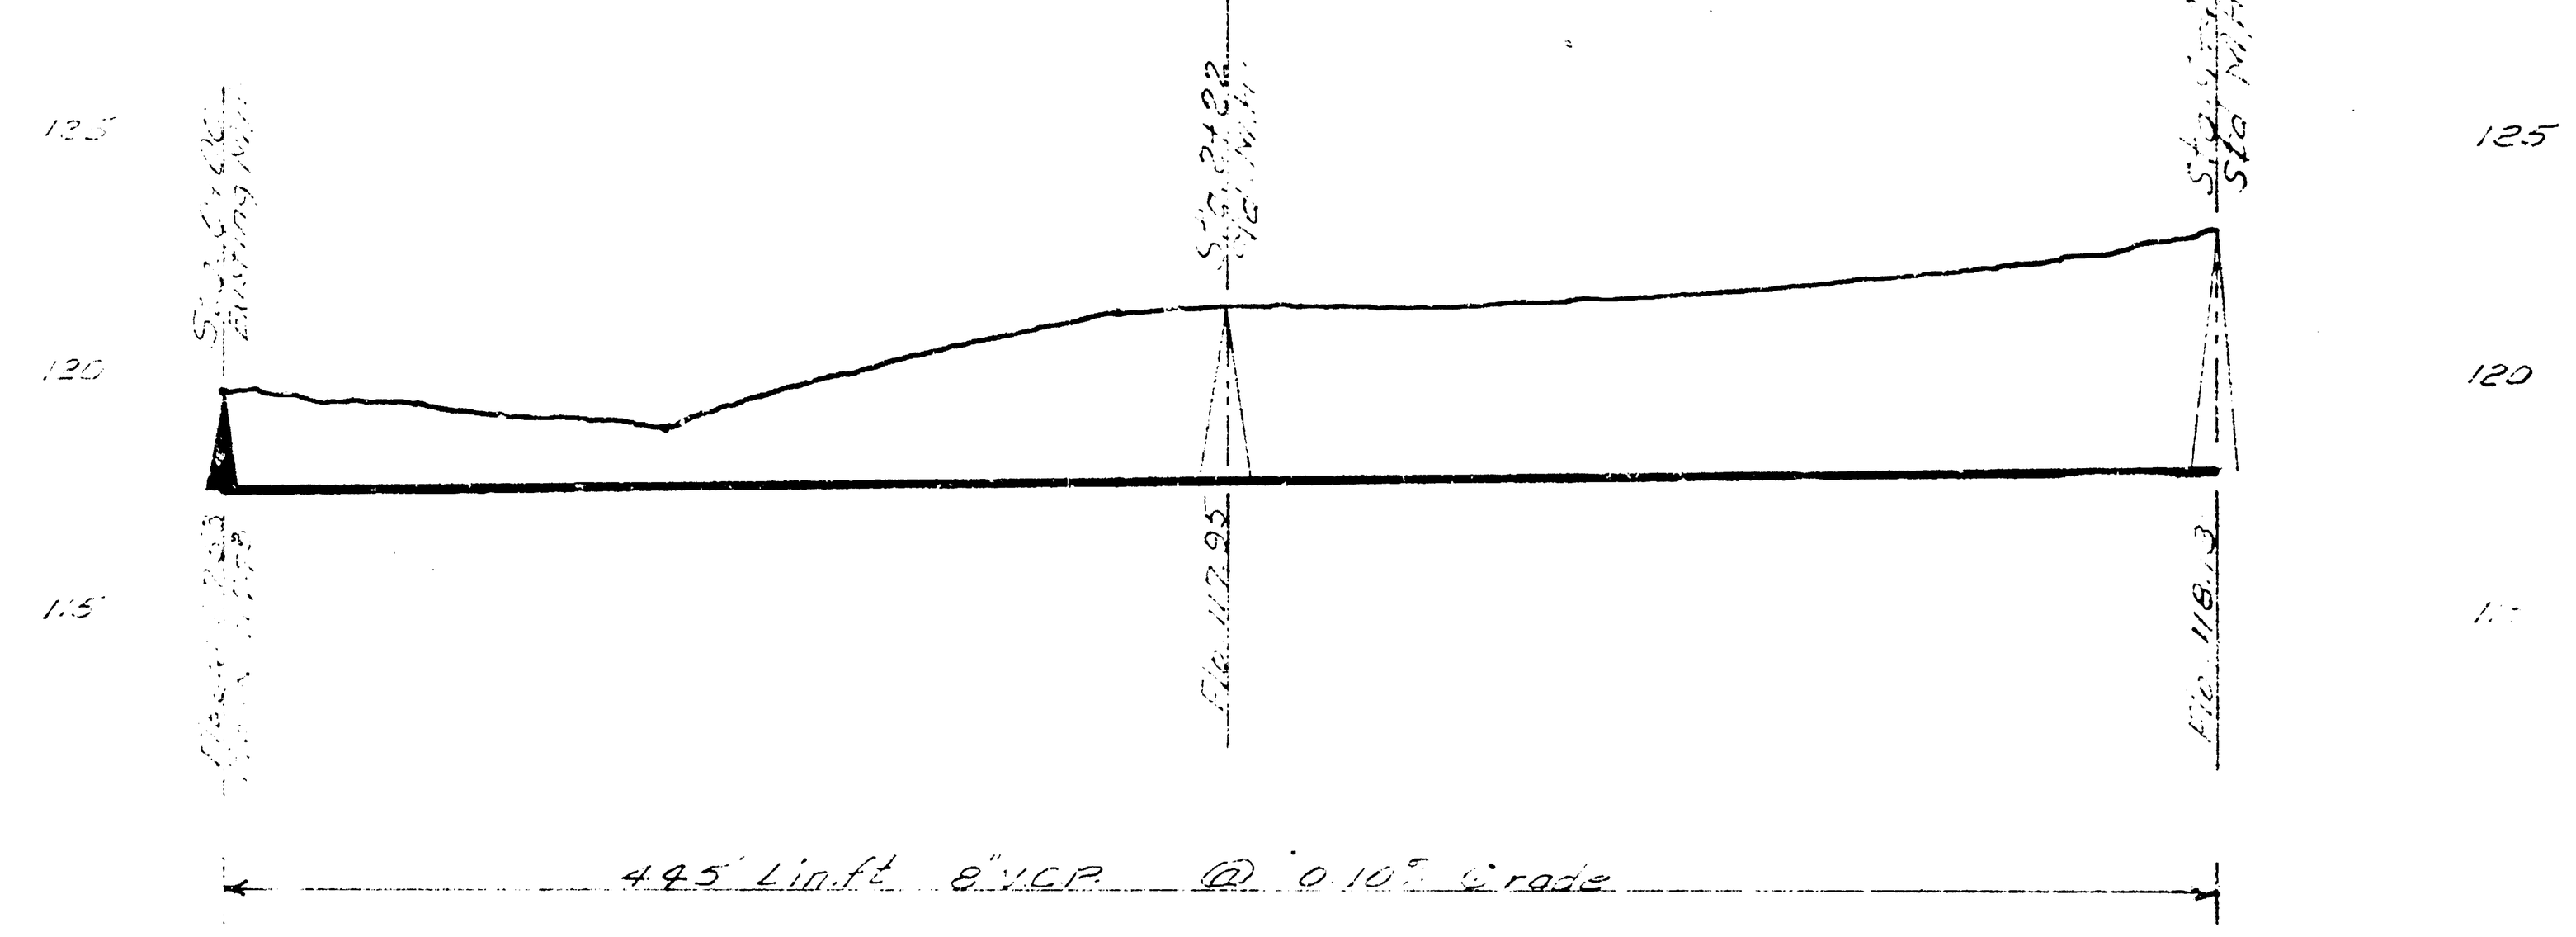


Note: All line with less than 30" of cover shall be encased.

Date 8-19-54
Plan by McClain
Checked by
Book No. K-20

SAN. SEWER In Replat Res A STRODES ADD
CITY OF WICHITA KANSAS
B.E. SMITH CITY ENGINEER
Private Contract

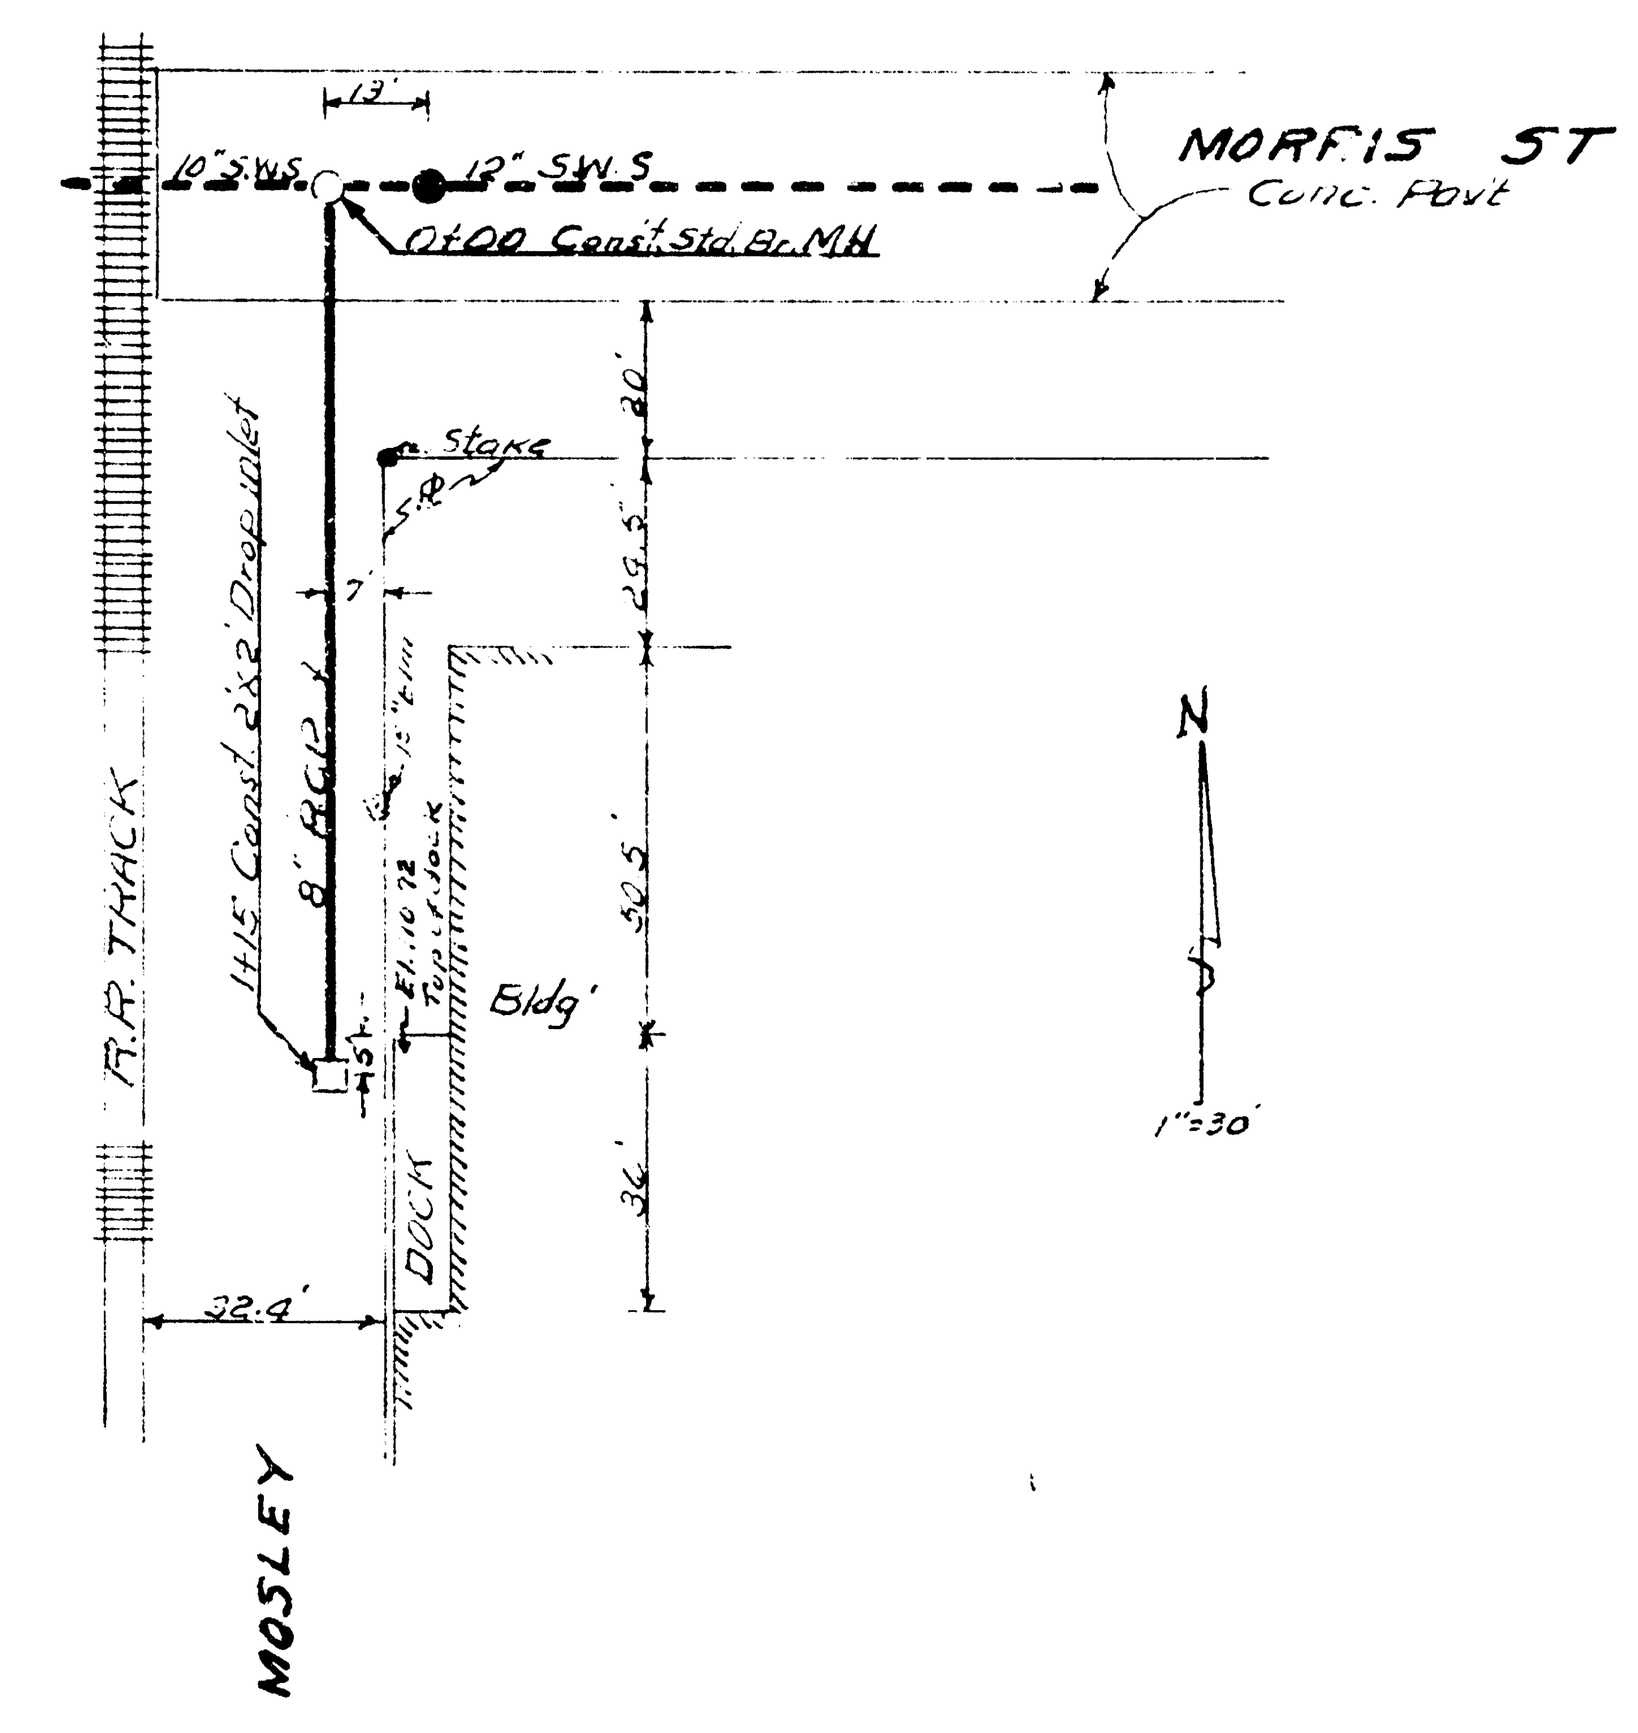

BM. 108.34 Spike E.S. Tel. pole E.L. Mosley & S.S. Morris

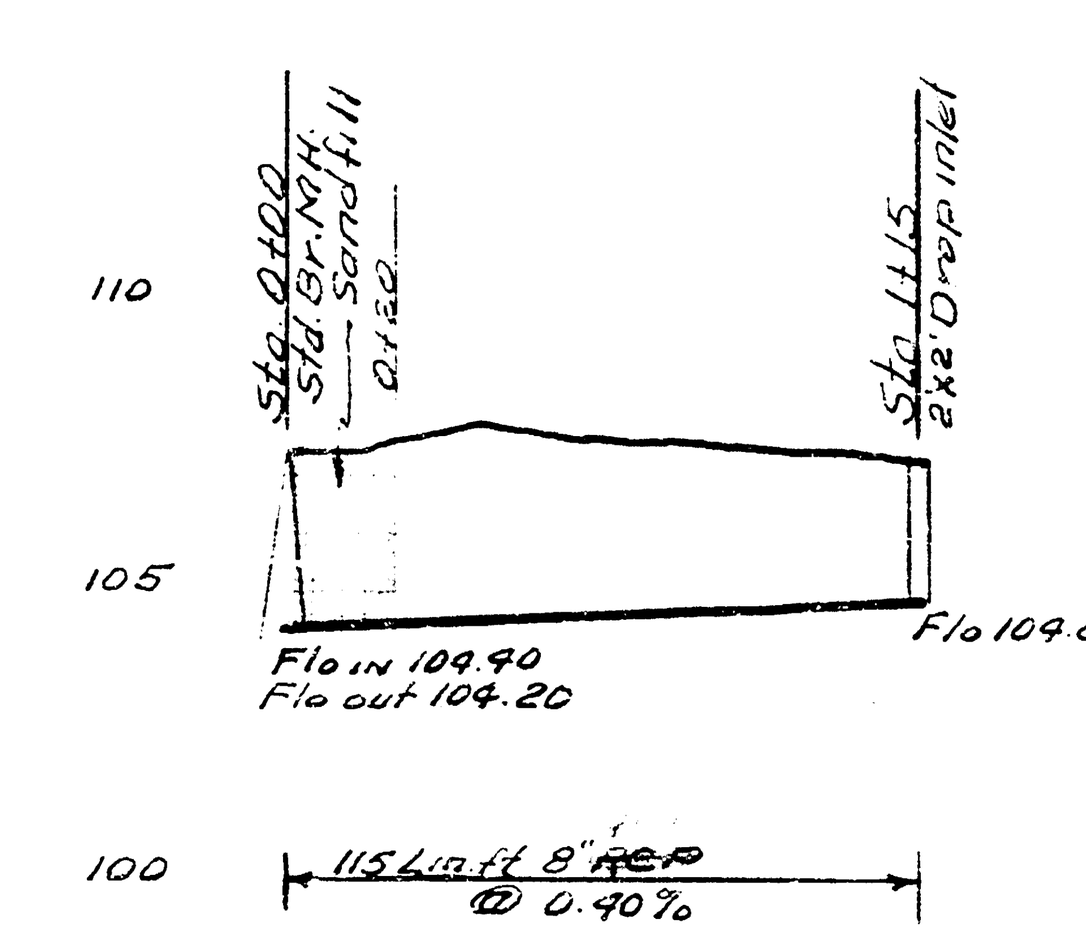

Date 11-5-54
Plan by McClain
Checked by JT
Book No. CHM 78

S.W.S. EXTENTION - MOSLEY & MORRIS
CITY OF WICHITA KANSAS
B.E. SMITH CITY ENGINEER
Private Contract