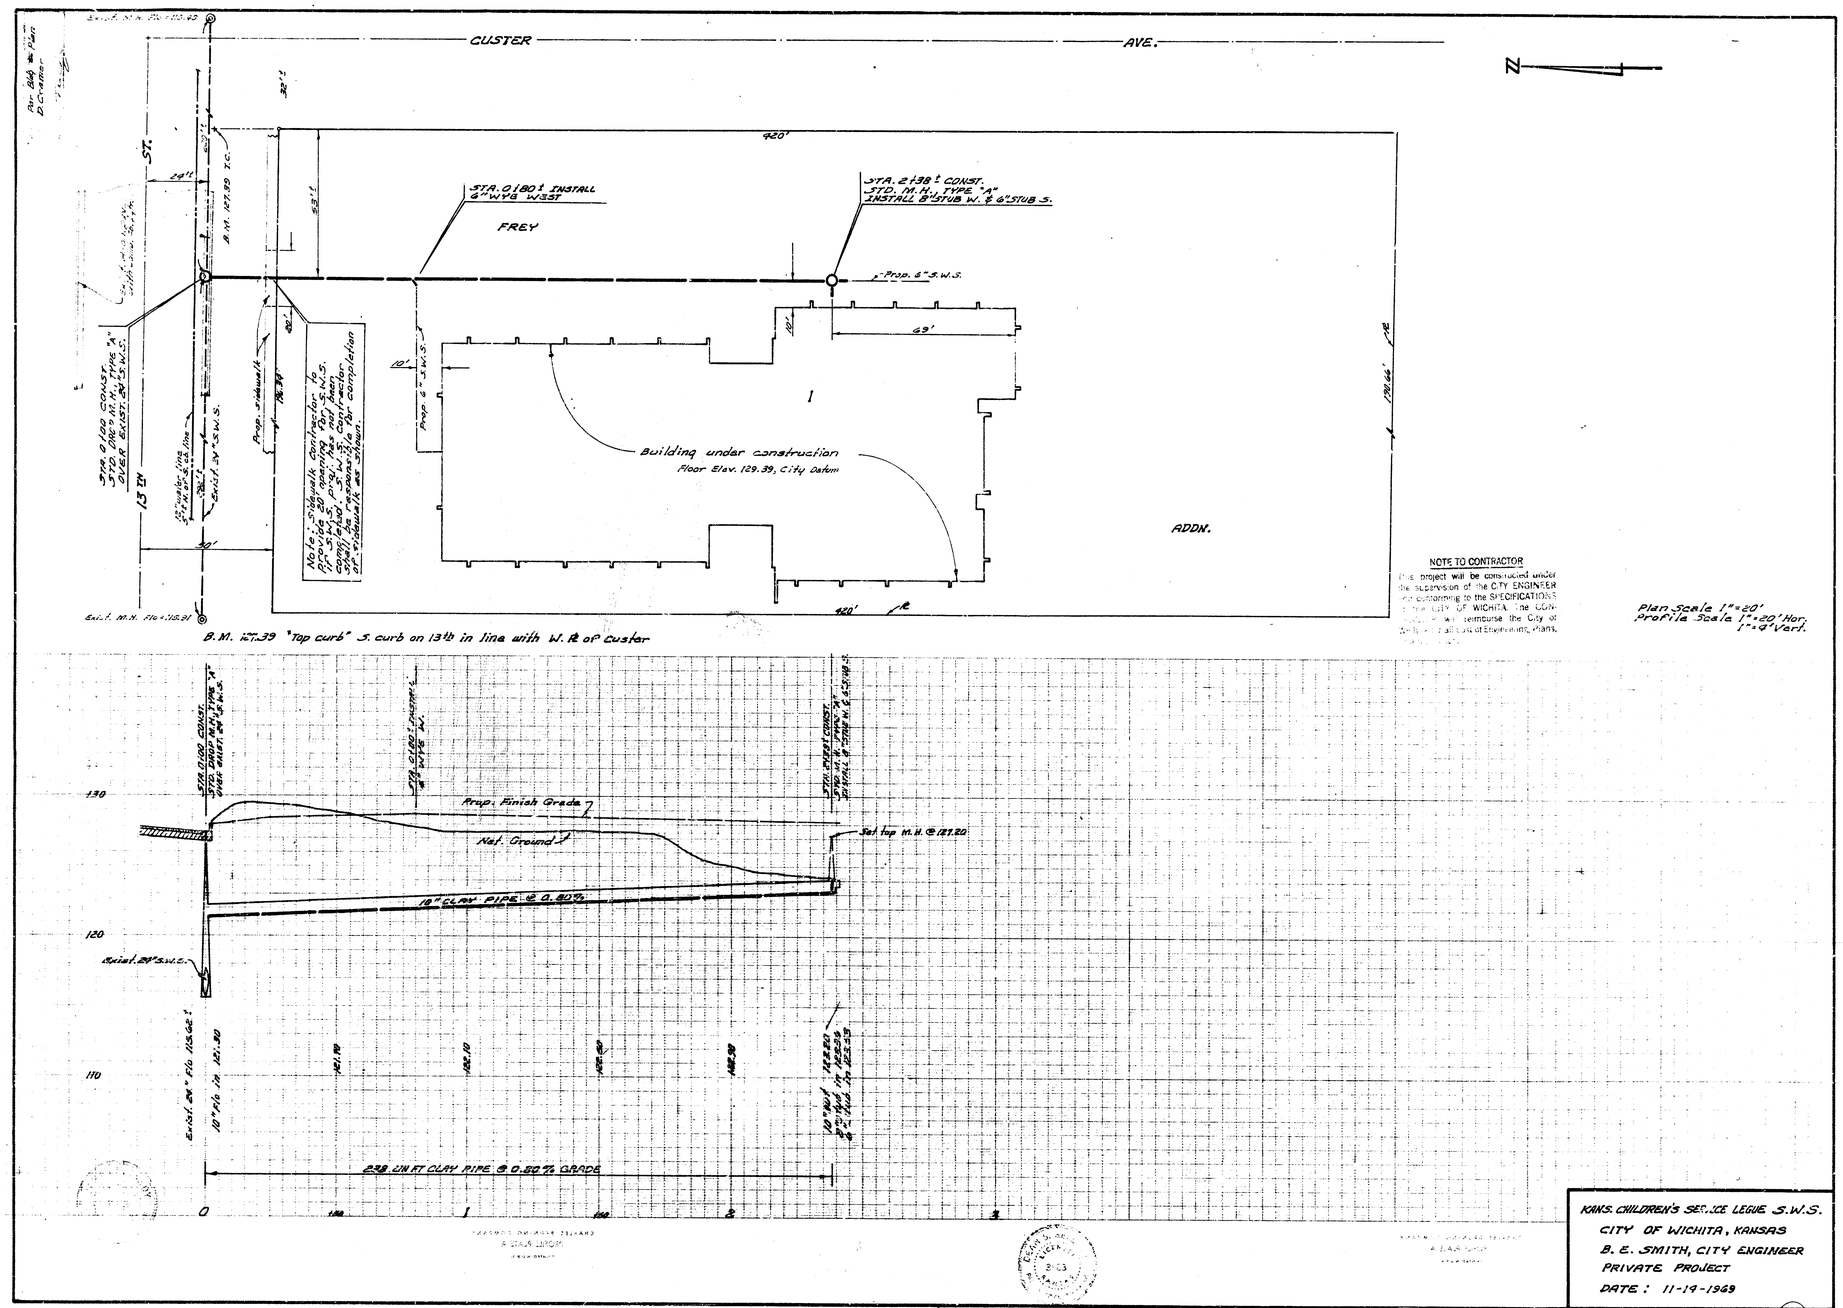


KANS. CHILDREN'S SERVICE LEGUE S.W.S.
CITY OF WICHITA, KANSAS
B. E. SMITH, CITY ENGINEER
PRIVATE PROJECT
DATE: 11-19-1969

e 13 4 1