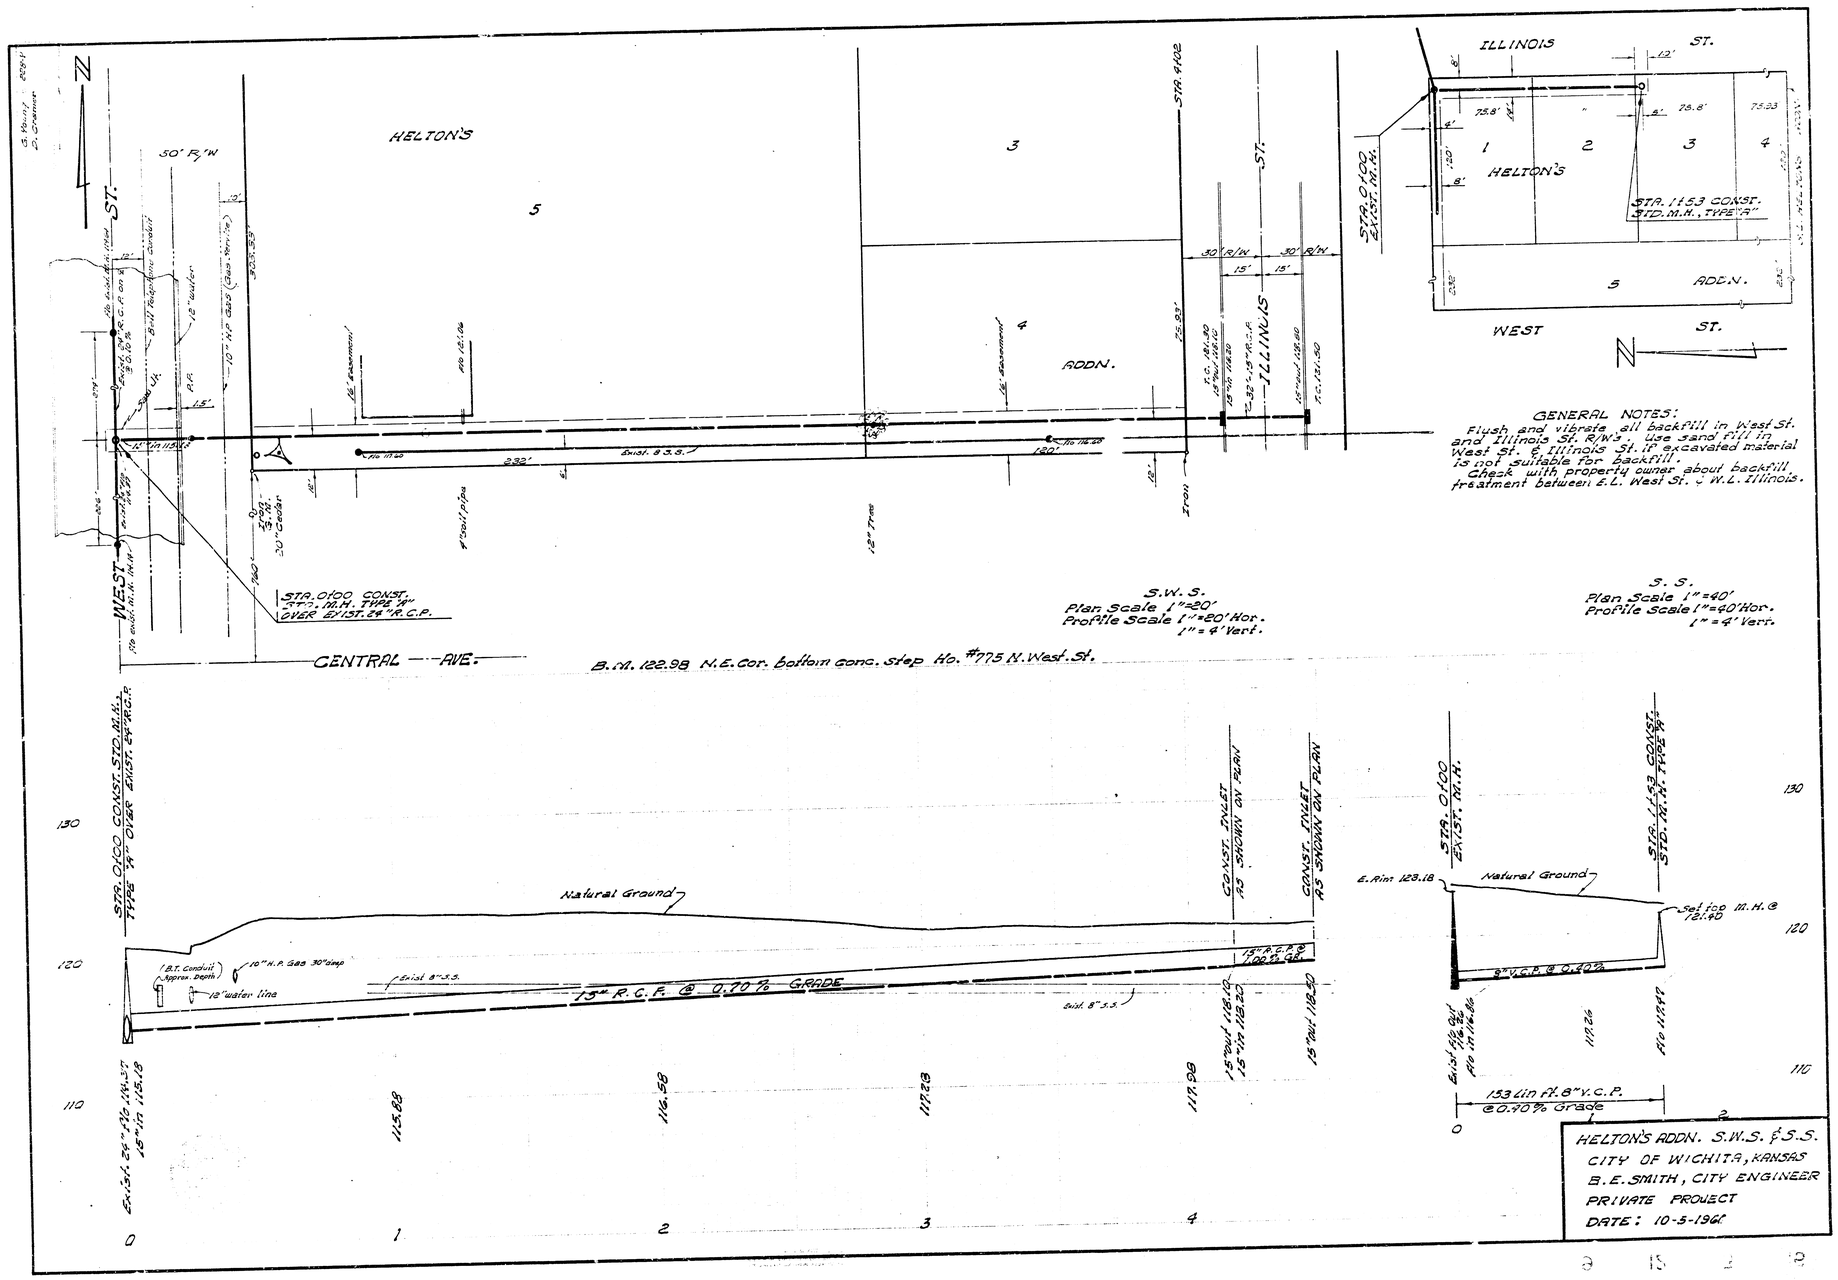



GENERAL NOTES:
Flush and vibrate all backfill in West St. and Illinois St. R/W's. Use sand fill in West St. & Illinois St. if excavated material is not suitable for backfill.
Check with property owner about backfill treatment between E.L. West St. & W.L. Illinois.

HELTON'S ADDN. S.W.S. & S.S.
CITY OF WICHITA, KANSAS
B.E. SMITH, CITY ENGINEER
PRIVATE PROJECT
DATE: 10-5-1961