
Survey: Krug Book: DLK 18
Plan: Schmitt
Checked:

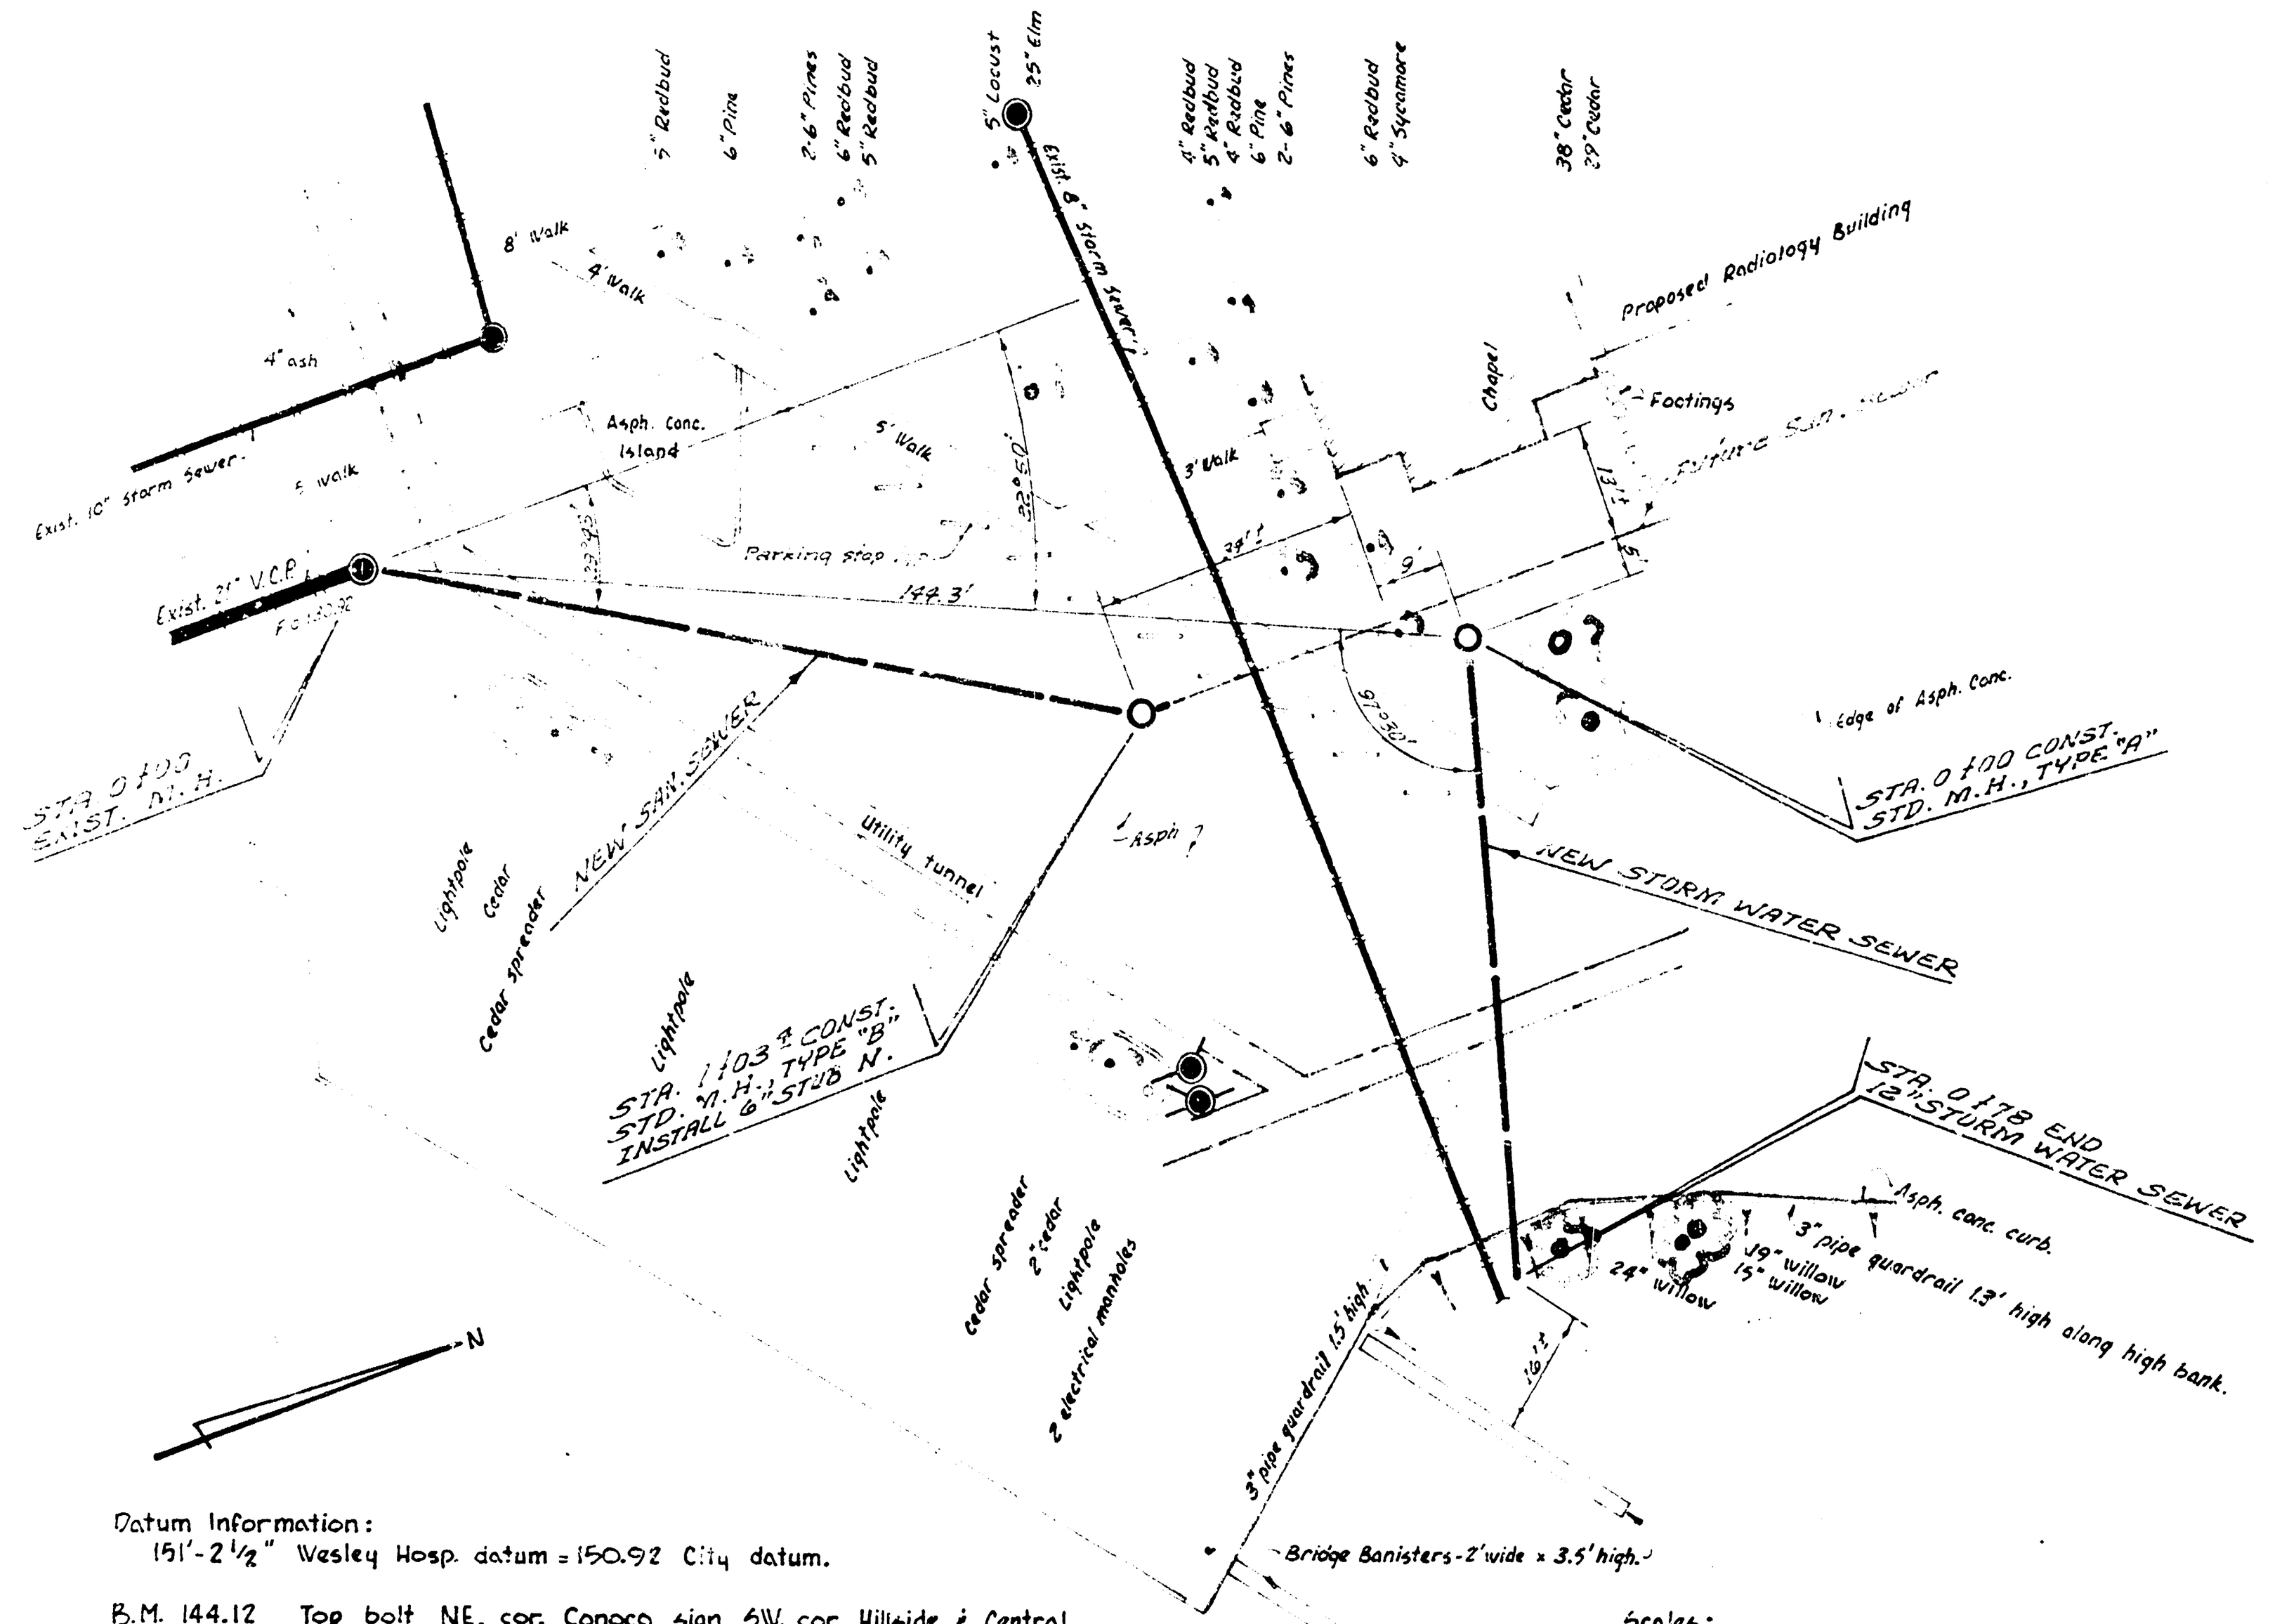



Datum Information:
151'-2 1/2" Wesley Hosp. datum = 150.92 City datum.

B.M. 144.12 Top bolt NE. cor. Conoco sign SW. cor. Hillside & Central.
B.M. 149.94 "+" NW. cor. conc. bridge, N. banister, E. of chapel.

Scales:
Plan ~ 1" = 20'
Profile ~ 1" = 20' Horz., 1" = 4' Vert.

GENERAL NOTES
Repair Asphalt parking lot.

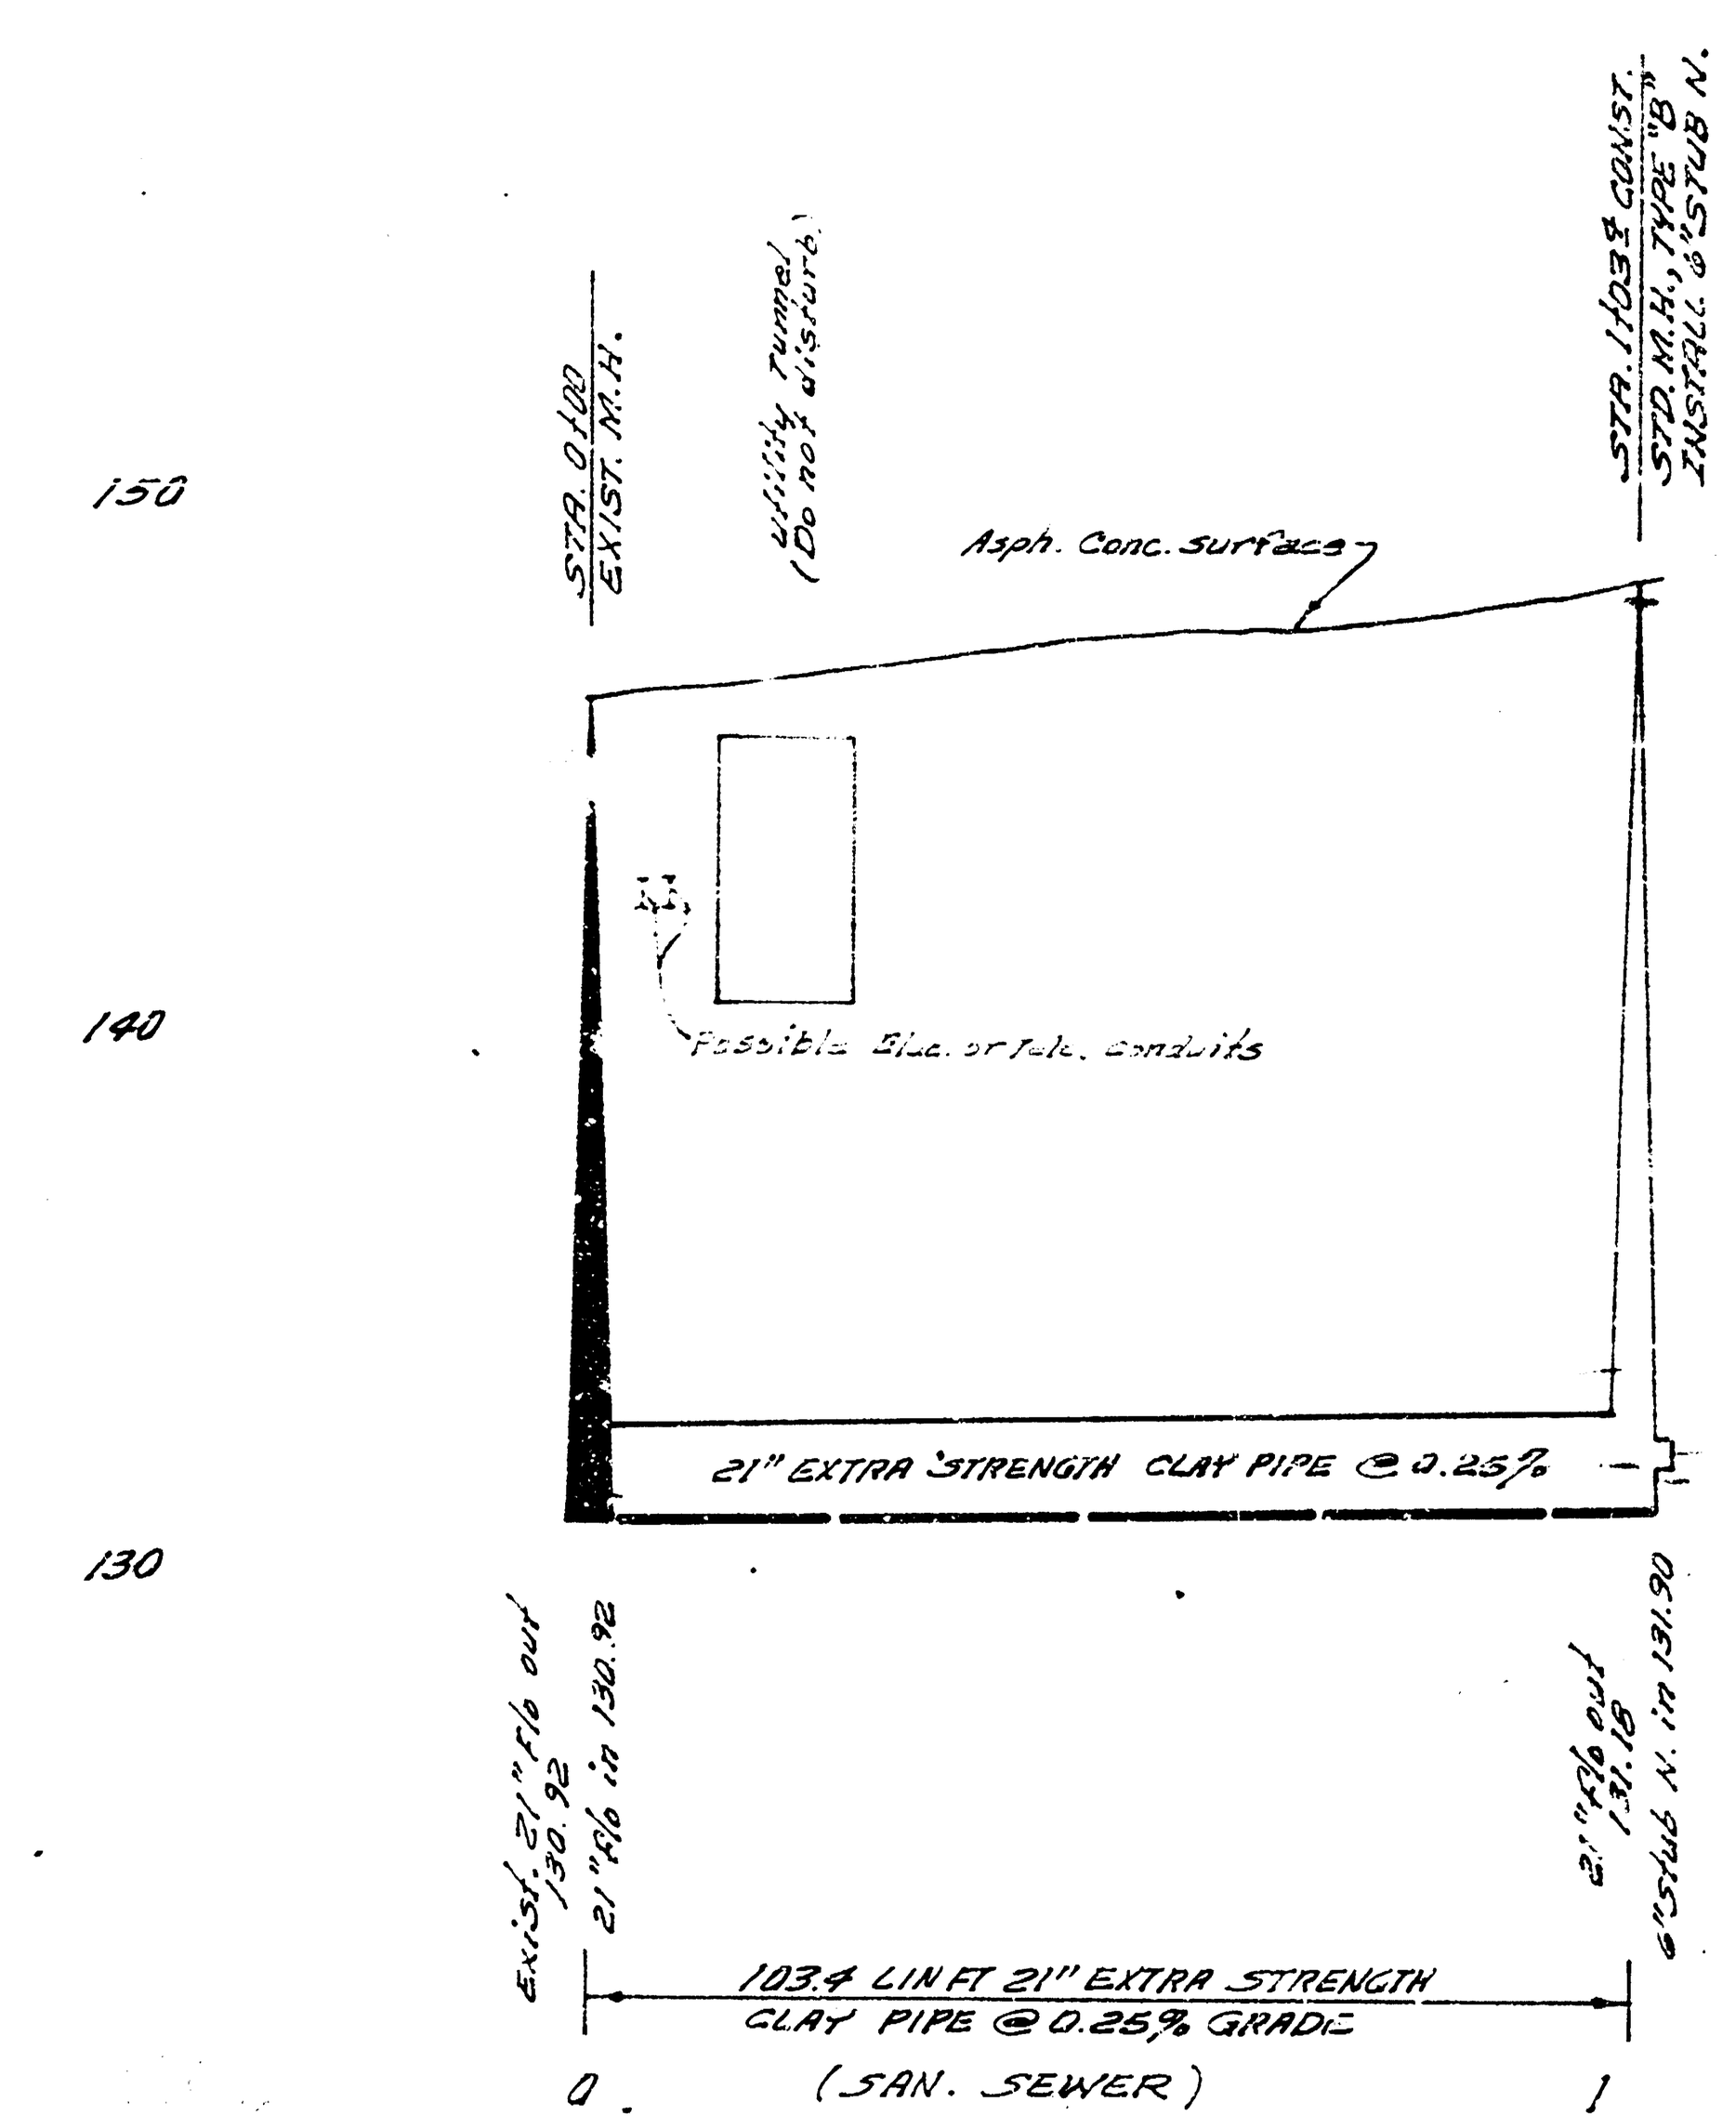

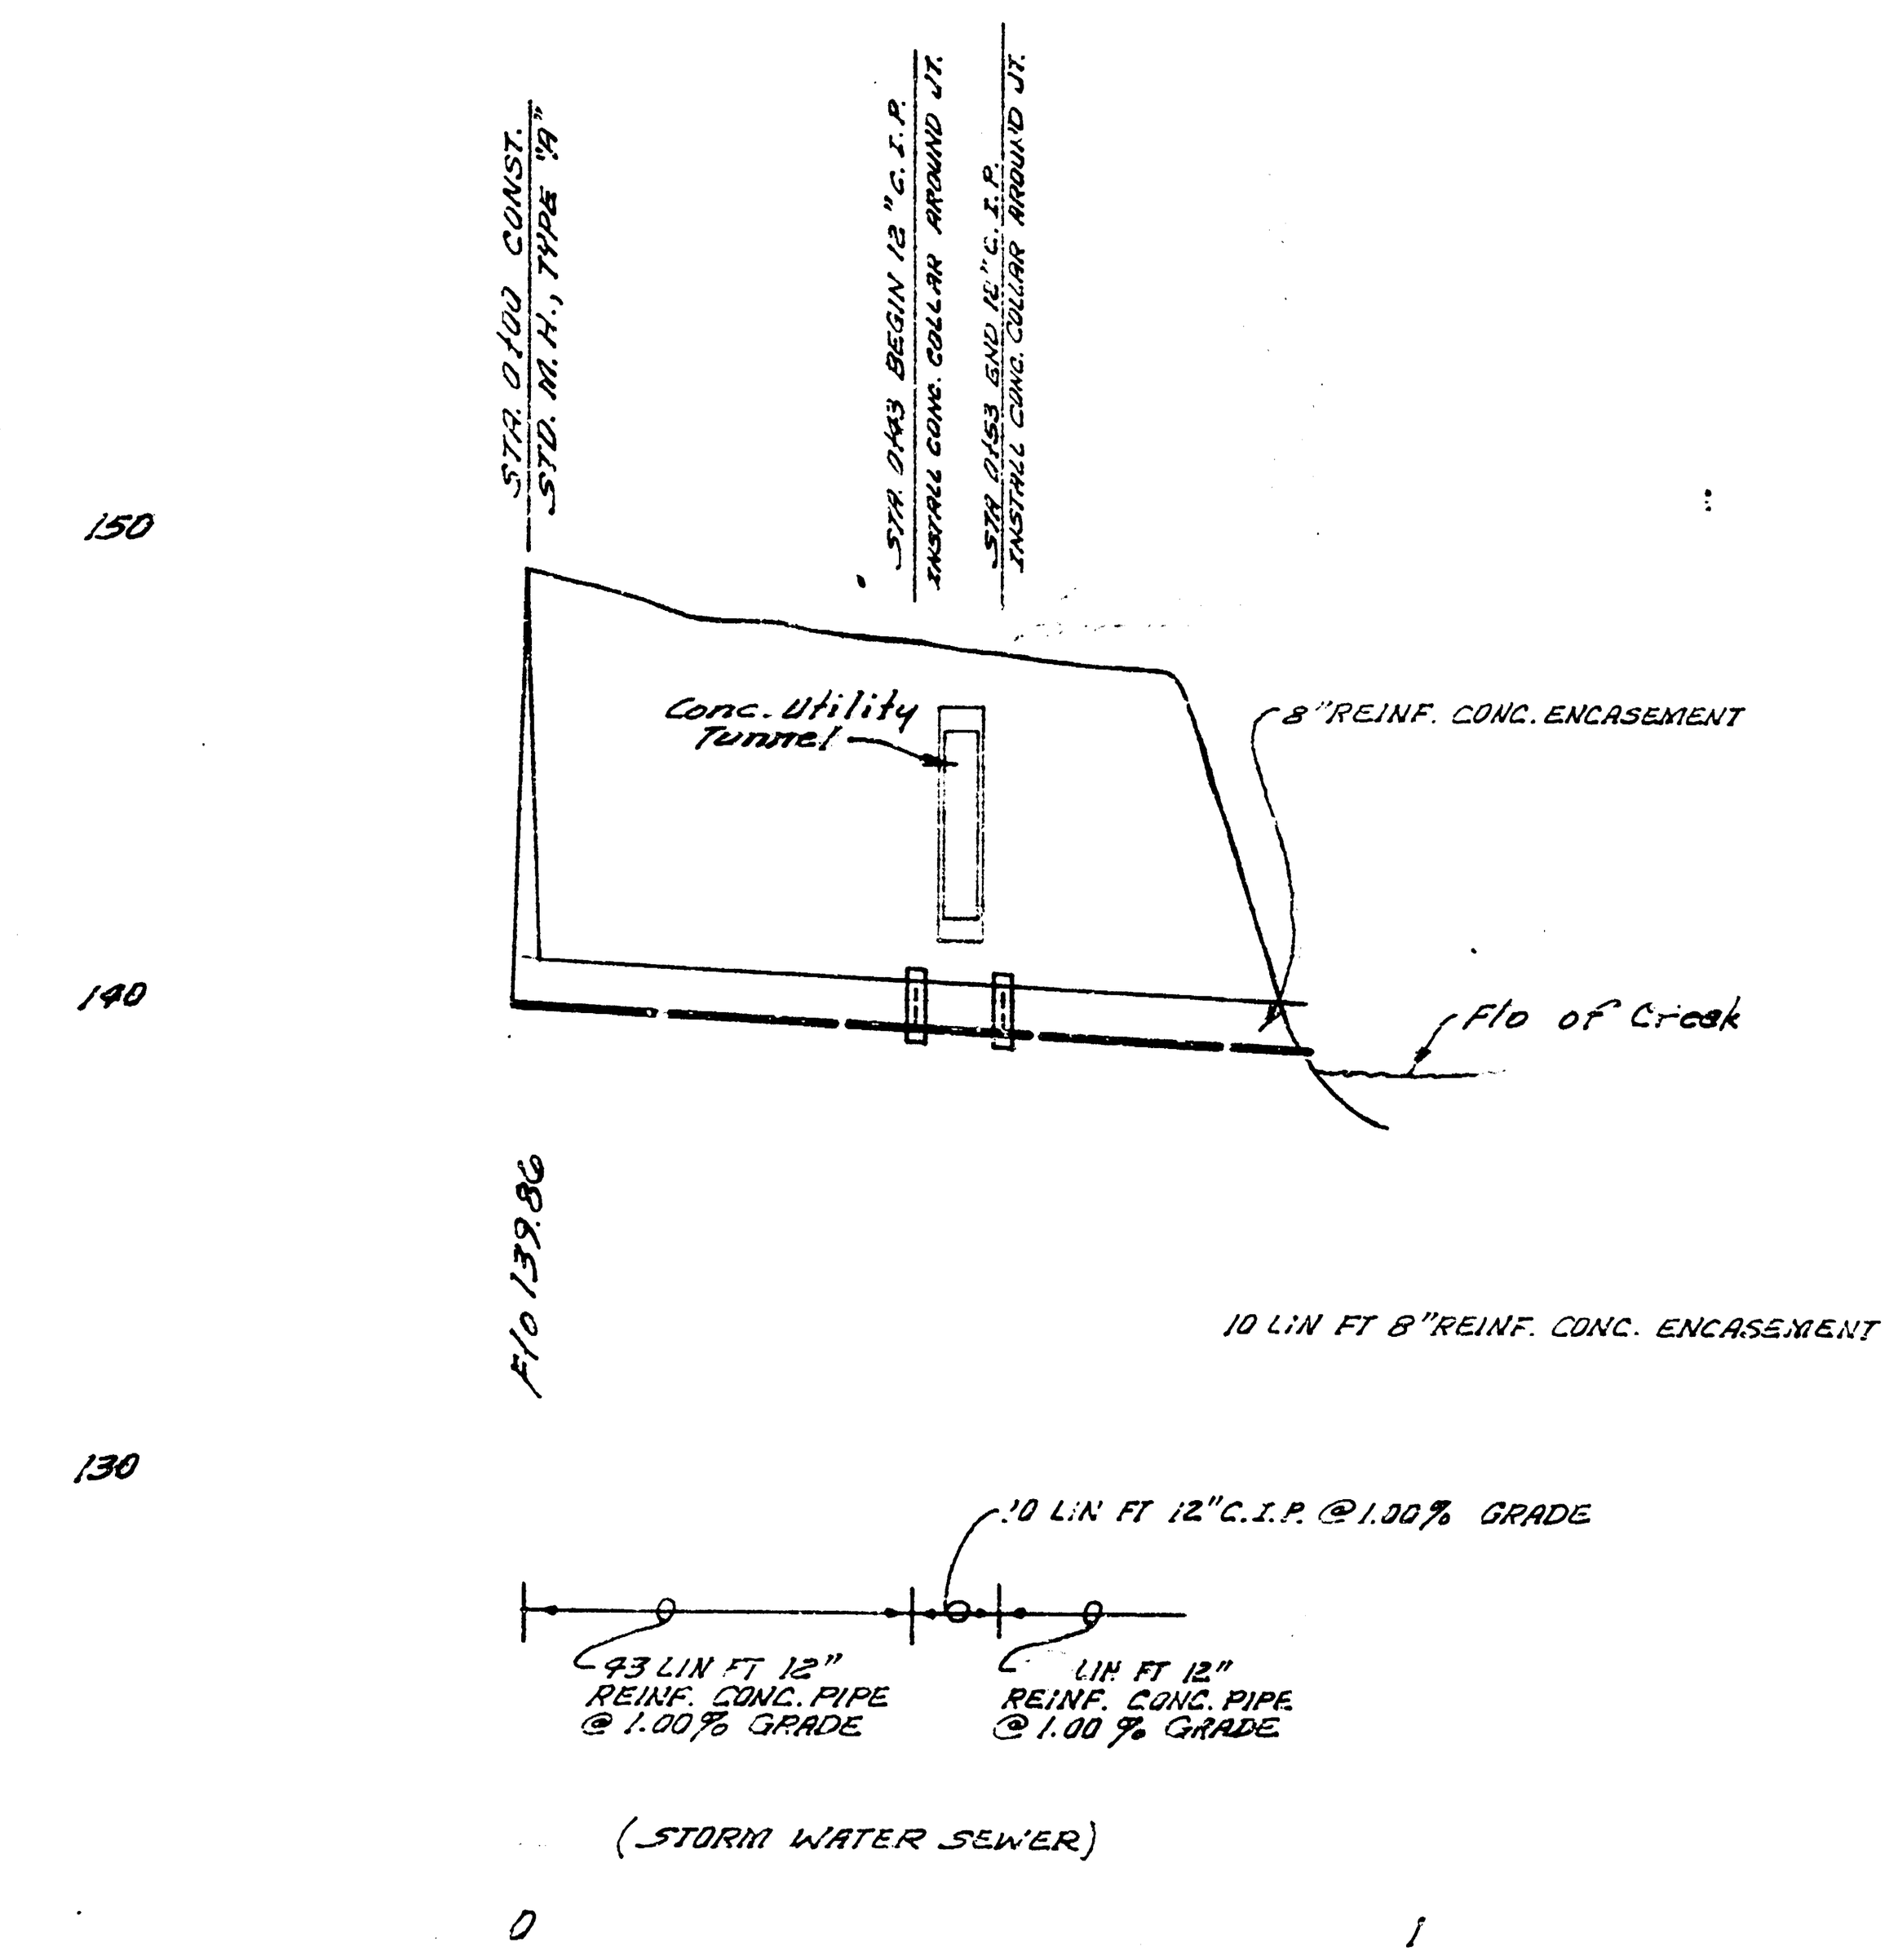

Ext. to Lat. 1 Wesley Interceptor & Storm Water Sewer
City of Wichita, Kansas.

B. E. Smith — City Engineer
Date: — Private Project