
B.M. 1178.86 "G" in Globe N. Curb 1st. Street @ W.L. Elder.

B.M. 1190.3 "G" in Globe East Curb Doris @ S.L. First St.

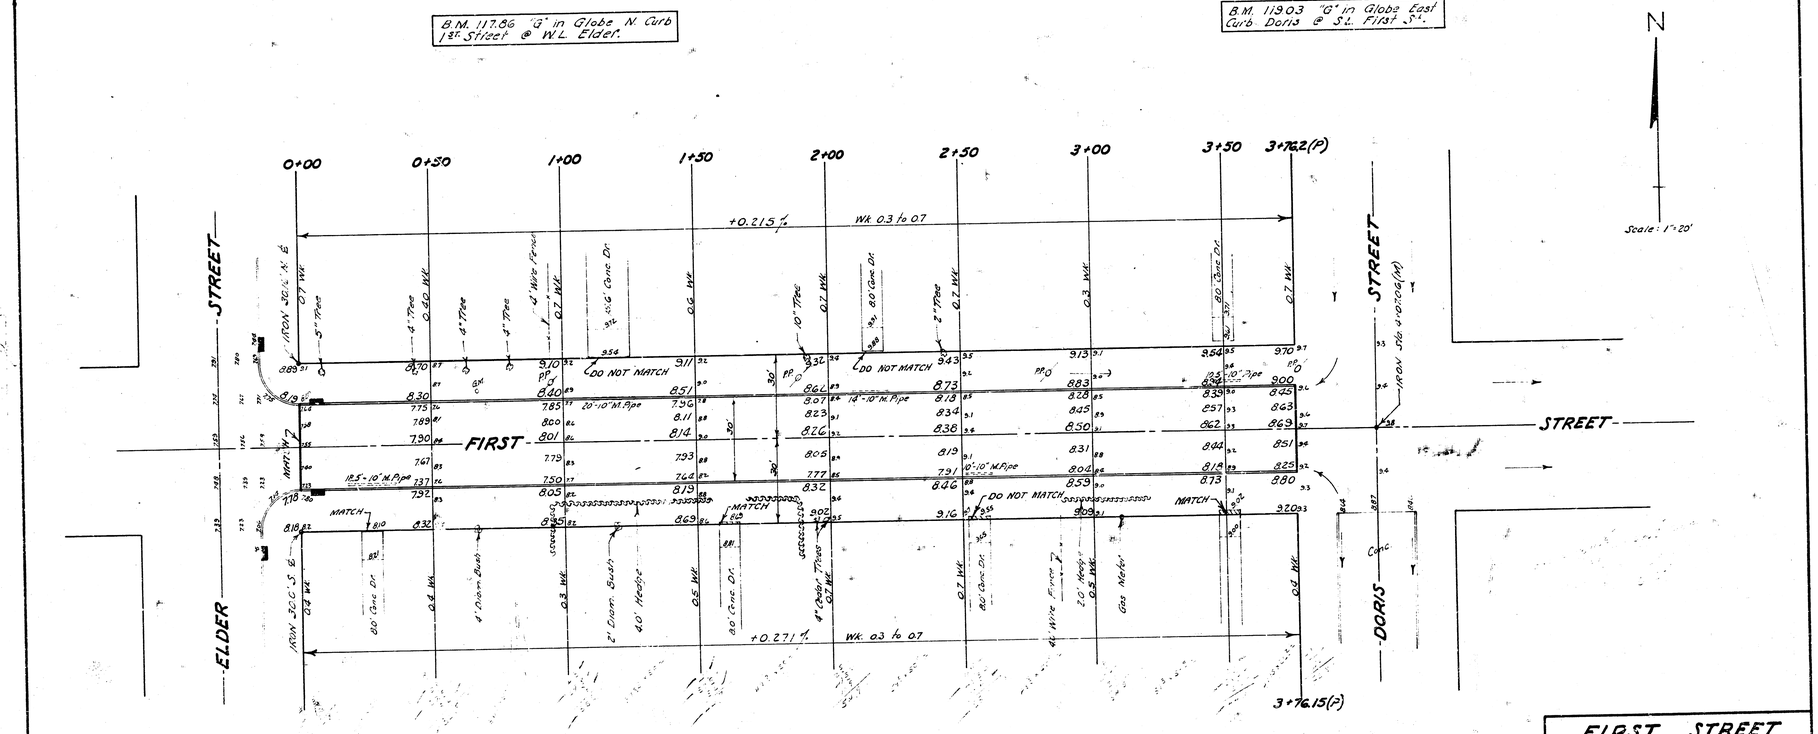

N

Scale: 1"=20'

PROPERTY - EXCAVATION

	612	Cu. Yds
+10%	61	" "
Total	673	Cu. Yds.

FIRST STREET

FROM E.L. ELDER STREET
TO W.L. DORIS STREET

30'-6" Conc. & Int. Curb

B.E. SMITH CITY ENGINEER
CITY OF WICHITA, KANSAS
Date: APRIL 1954

Project No. C13-73