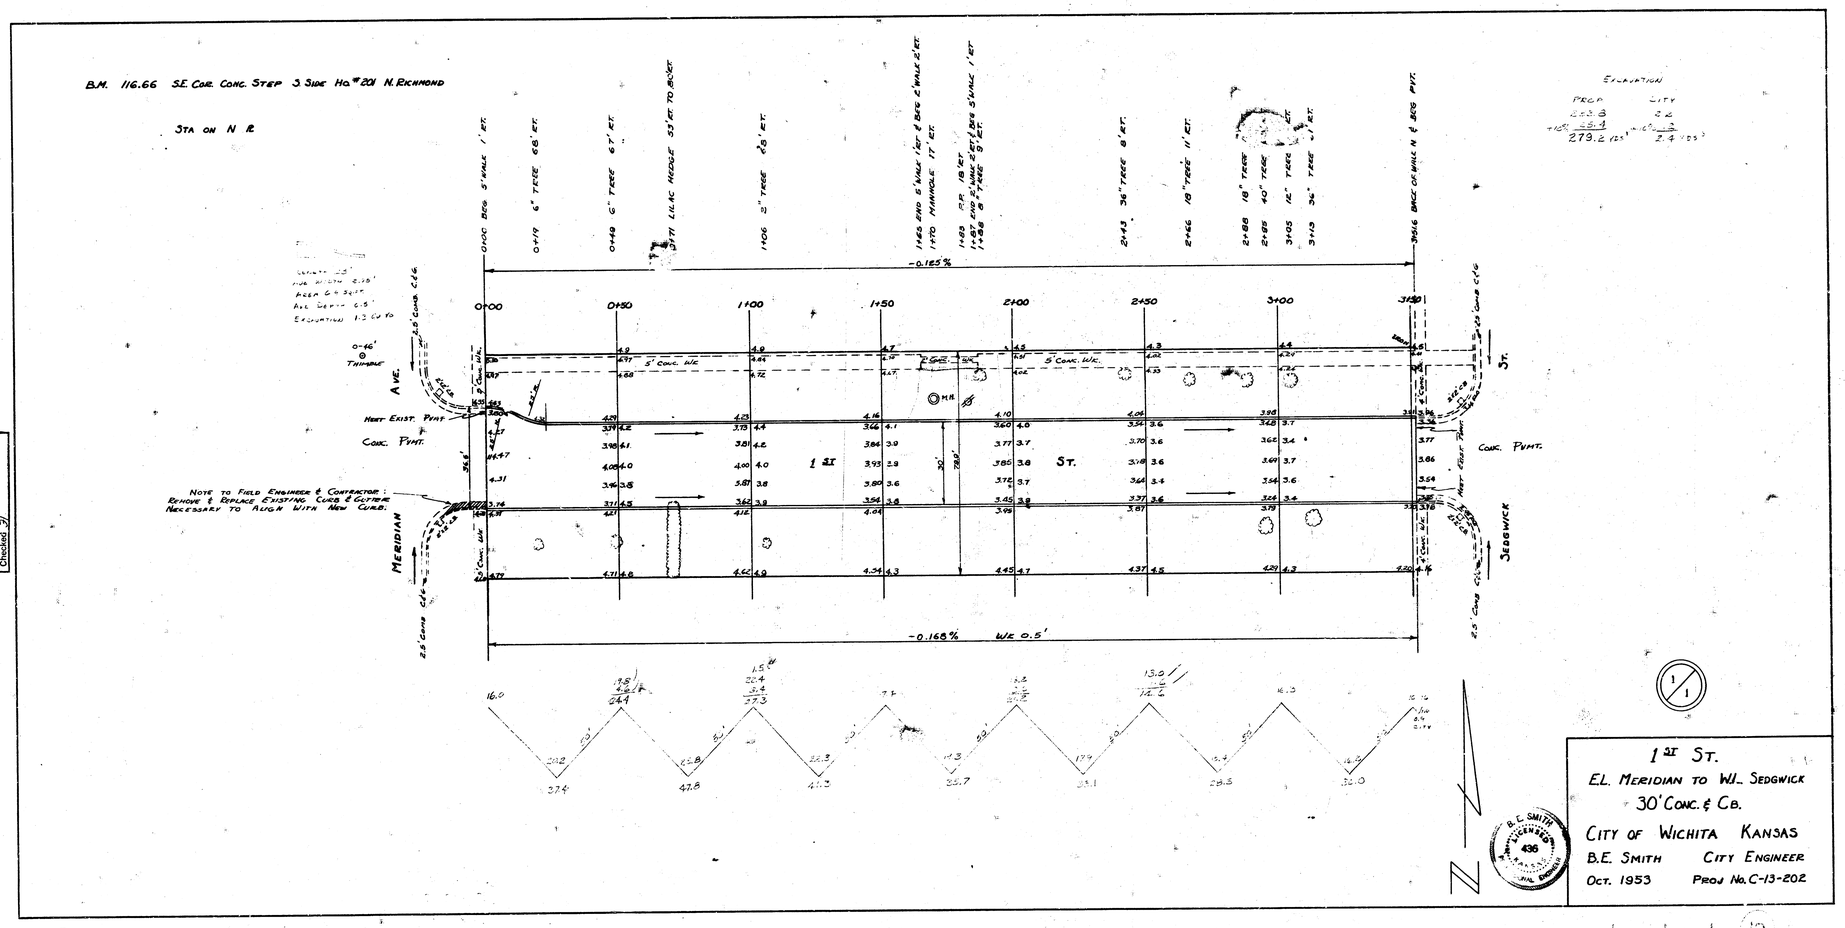
B.M. 116.66 S.E. Cor. Conc. Step S. Side No. 201 N. Richmond
Sta on N R
Excavation
Prop. City
279.2 (CY) 2.4 (CY)
0+00 0+50 1+00 1+50 2+00 2+50 3+00 3+50
-0.165%
-0.168% W/E 0.5'
5' Conc. W.L.
Hort. Exist. Pvmt.
Conc. Pvmt.
Note to Field Engineer & Contractor: Remove & Replace Existing Curb & Gutter Necessary to Align With New Curb.
Meridian Ave.
Sedgwick St.
1st St.
Survey
Plan
Calc.
Checked
Bk.
1st St.
EL. Meridian to Wl. Sedgwick
30' Conc. & Cb.
City of Wichita Kansas
B.E. Smith City Engineer
Oct. 1953 Proj. No. C-13-202