SECOND

ST. FRANCIS AVE.

SANTA FE AVE.

ST.

INSTALL 18" C.B.

INSTALL 7" CONC. PAVT.

INSTALL FULL CONC. WALK

INSTALL SEPARATE CB.

INSTALL 2 x 3 C.B.

REPLACE NECESSARY WALK AND ALLEY PAVT TO PERMIT LOWERING ALLEY APPROACH.

INSTALL 18" C.B.

INSTALL 8" B. RESET C.B.

INSTALL FULL WALK

INSTALL DOUBLE GRATE

REMOVE BRICK & FILLER. REPLACE WITH BINDER & 2" ASPHALTIC CONC

FROM TRACKS TO S.P. R/W

BM 1145 SE Cor of Coping NE. Corner of Underpass

BM 1193 "C" in Curb N end Int of NE St. Francis & 2nd

N

N.S.


S.S.

SECOND STREET

W. ST. FRANCIS — W. WASHINGTON

WICHITA KANSAS

1947

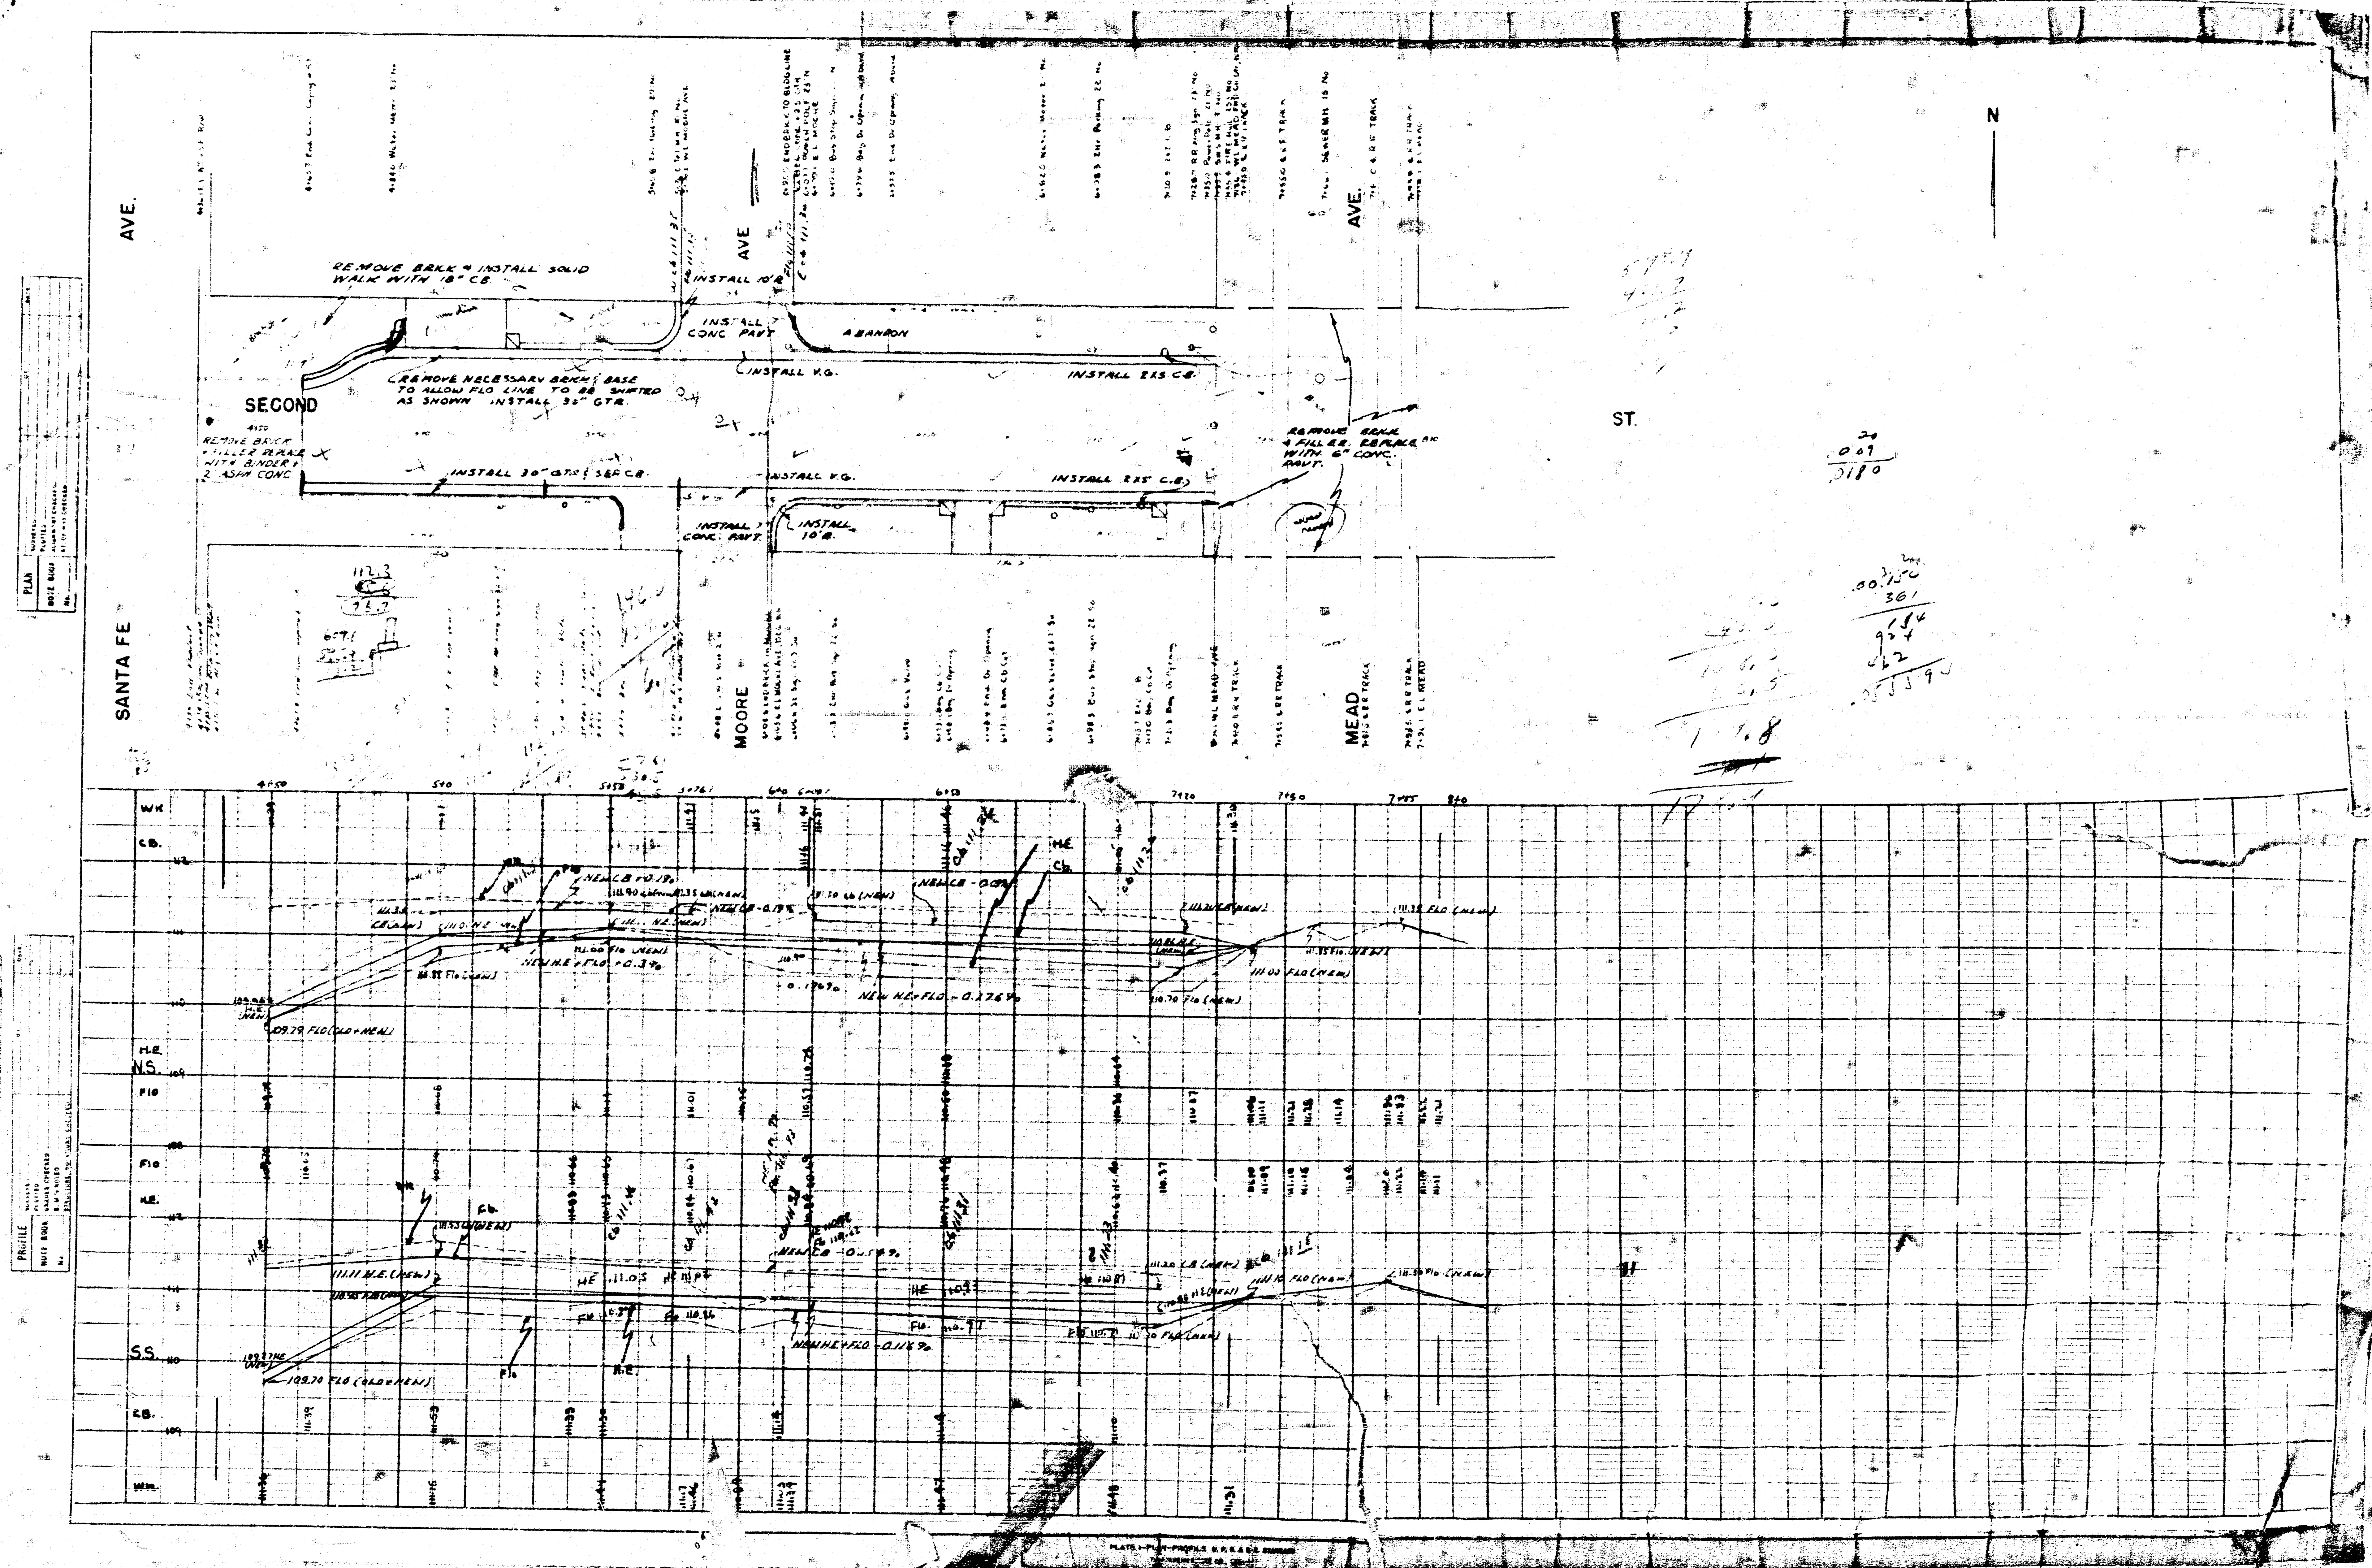
PLAN
PROFILE
NOTE BOOK
N
SANTA FE AVE.
SECOND
MOORE AVE
MEAD AVE.
ST.
REMOVE BRKK & INSTALL SOLID WALK WITH 18" CB.
INSTALL 10'R
INSTALL 7" CONC PAVT
ABANDON
REMOVE NECESSARY BRKK & BASE TO ALLOW FLO LINE TO BE SHIFTED AS SHOWN INSTALL 30" GTR.
INSTALL V.G.
INSTALL 2X5 C.B.
REMOVE BRICK & FILLER REPLACE WITH BINDER & 2" ASPH CONC
INSTALL 30" GTR & SEP CB.
REMOVE BRKK & FILLER REPLACE WITH 6" CONC. PAVT.
WK
CB.
H.E.
N.S.
FLO
S.S.
109.79 FLO (OLD+NEW)
NEW H.E + FLO +0.39%
NEW H.E+FLO -0.276%
111.03 FLO (NEW)
110.70 FLO (NEW)
111.35 FLO (NEW)
111.11 H.E. (NEW)
109.70 FLO (OLD+NEW)
NEW H.E+FLO -0.116%
111.10 FLO (NEW)

AVE.

MEAD

SECOND

ROCK ISLAND

AVE

MOSLEY

AVE

ST.

N

B.M. 112.14 X S.W. Cor. Hexagonal Conc. foundation in front of Bonnie's Finer Foods Rock Is + 2nd

INSTALL FULL WALK & 18" C.B.

INSTALL 30" DRIVE

INSTALL FULL WALK & C.B.

INSTALL CONC. PAVT & 10" B.

INSTALL 2'x5' C.B.

INSTALL 18" C.B.

INSTALL CONC. PAVT & 10" B.

INSTALL 30" DRIVE

FROM 9+76 TO 11+20 INSTALL FULL WALK & 18" C.B.

INSTALL 30" DRIVE

RESET GRATE

INSTALL 2'x5' C.B.

OMIT CURB

INSTALL 4" SEP. C.B.

INSTALL 4" SEP. C.B.

PLAN

PROFILE

HORIZ. SCALE 1" = 50'

VERT. SCALE 1" = 5'

PLAN & PROFILE STR. A & B, ST. STEWART

DES. BY [illegible] DRAWN BY [illegible] CHECKED BY [illegible]

AVE.

MOSLEY

AVE.

WASHINGTON

SECOND

ST.

REMOVE BRICK. INSTALL CONC. WALK & 18" CB

REMOVE NECESSARY BRICK TO INSTALL 2" A.C.

INSTALL SEPARATE CURB ON SOUTH SIDE

ABANDON

INSTALL 20' DRIVE

INSTALL SEPARATE CB

BTTT. 1180 NE. Cor. Conc. Window Ledge. GA. Piley Lumber Co. S.W. Cor. Washington & 2nd

N

PLAN

PROFILE

NOTE BOOK

DATE

BY


CHECKED


PLANS & PROFILE C.P.R.R. CROSSING


SECOND STREET


W.L. ST. FRANCIS — W.L. WASHINGTON

- 1947 -

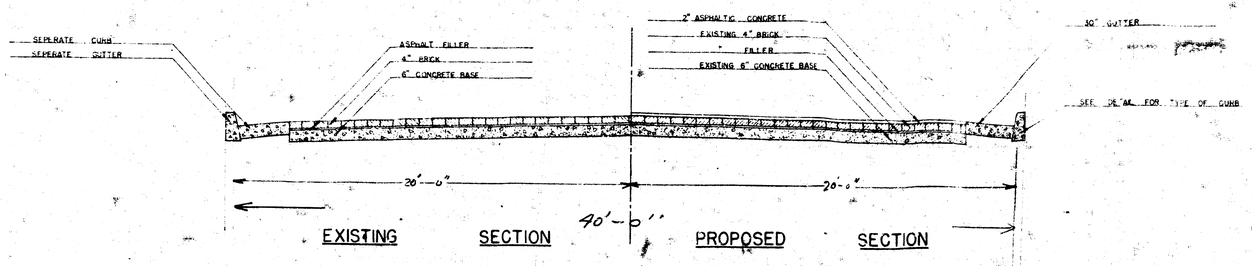

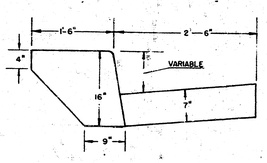

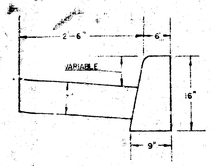

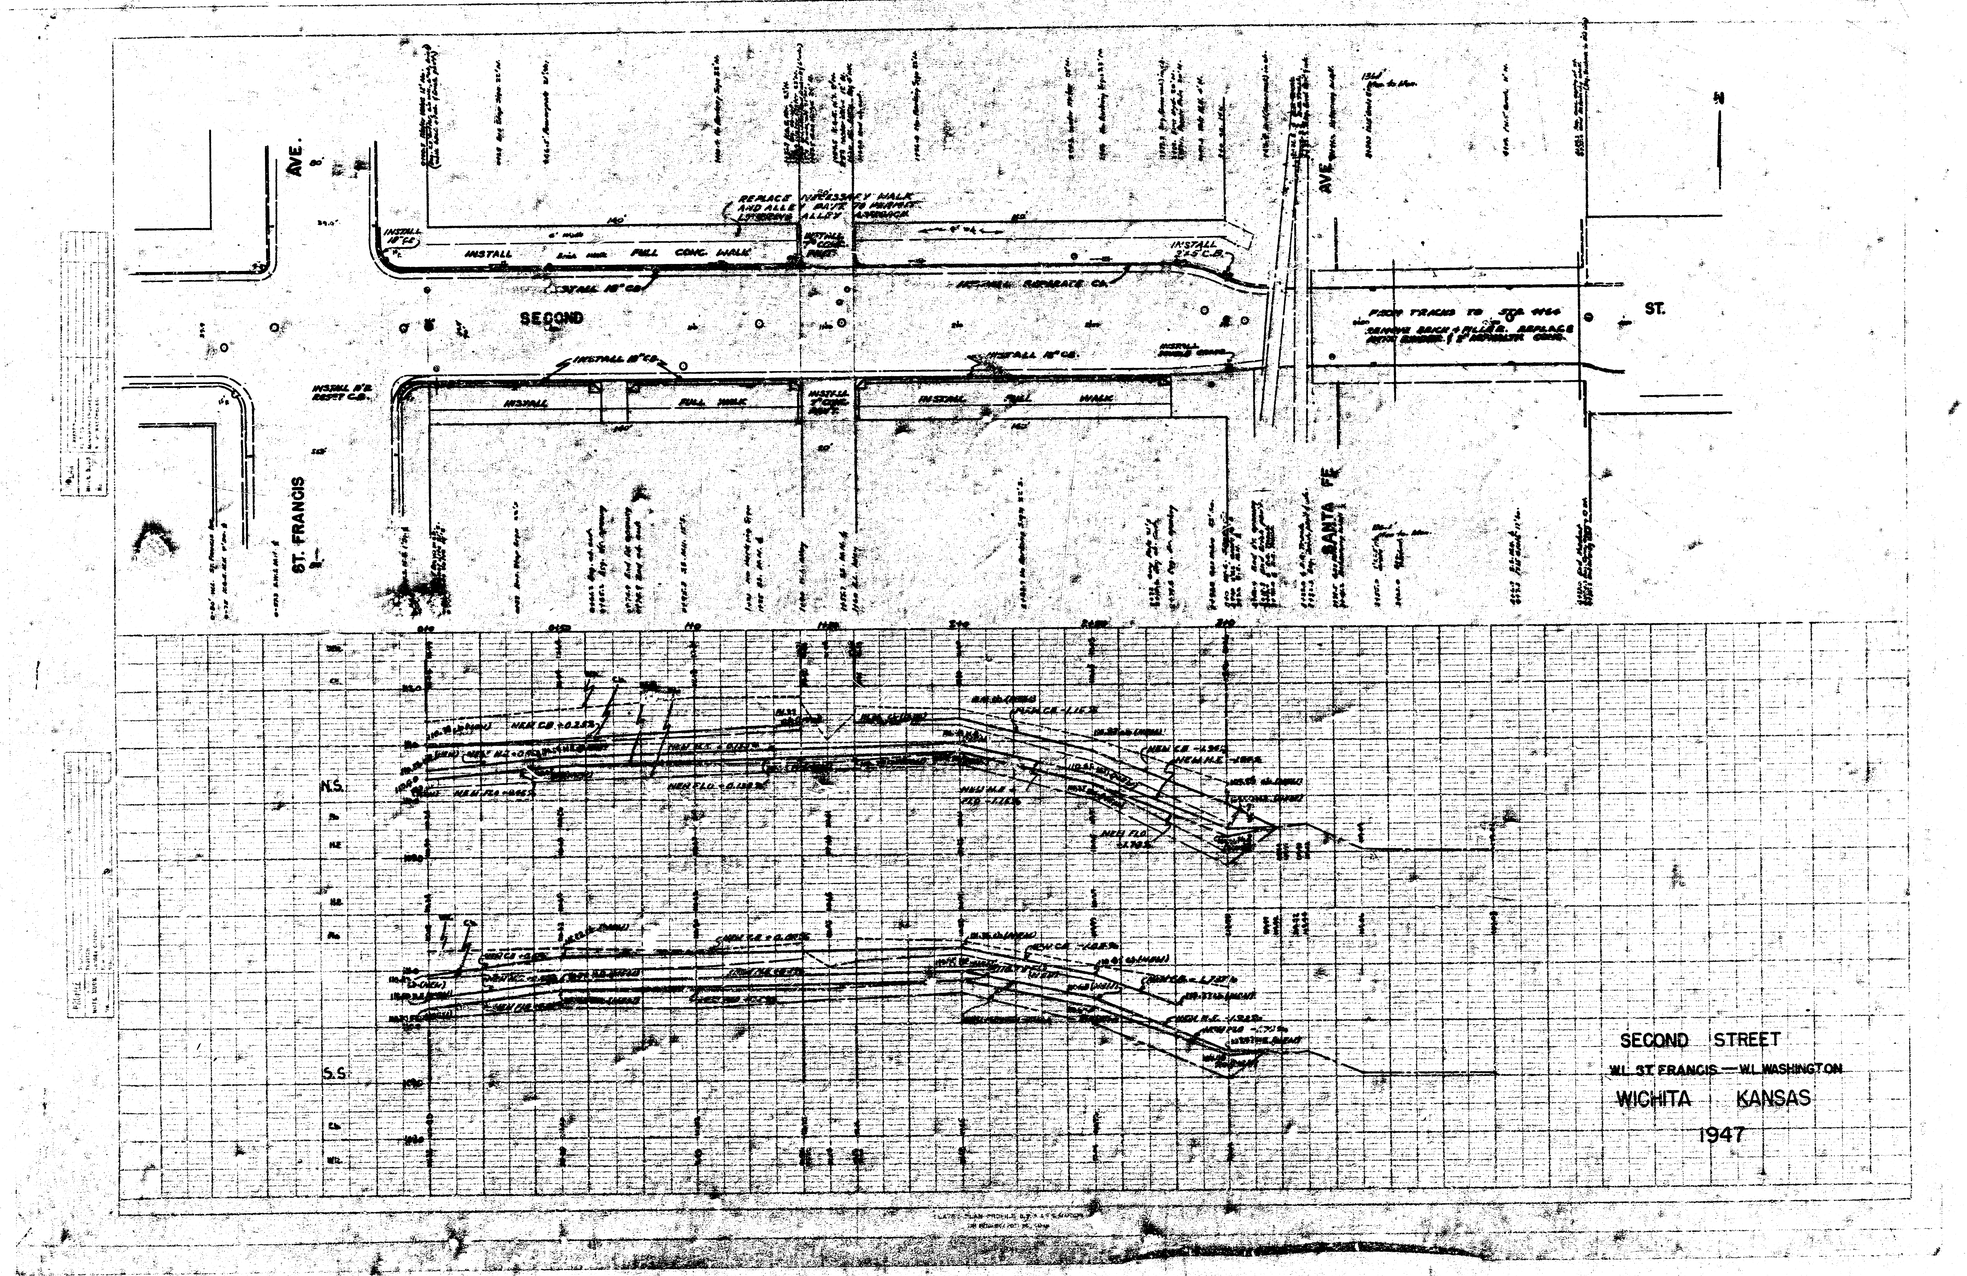



SECOND STREET


W.L. ST. FRANCIS — W.L. WASHINGTON


WICHITA KANSAS

1947

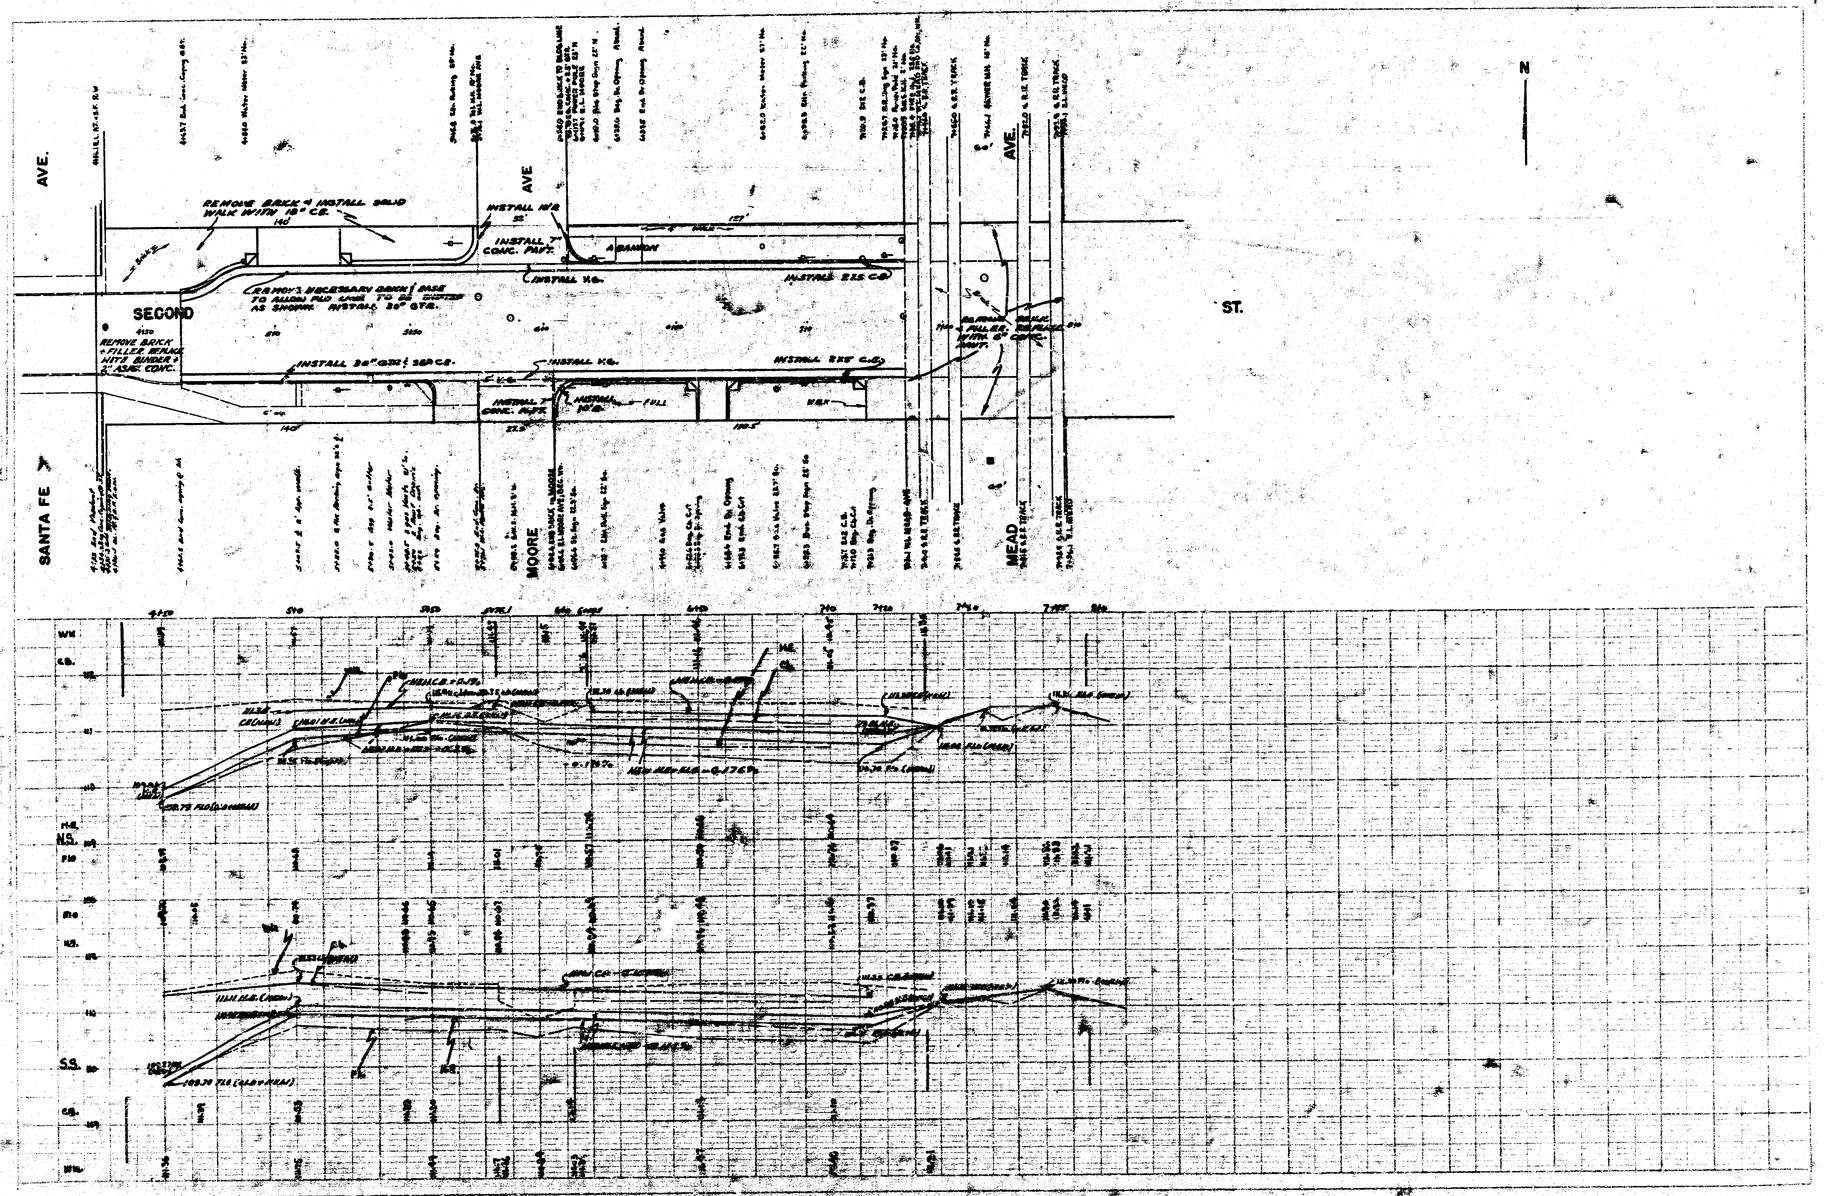
AVE.
AVE
AVE.
SECOND
ST.
SANTA FE
MOORE
MEAD
REMOVE BRICK & INSTALL SOLID WALK WITH 18" C.B.
INSTALL 18"Ø
INSTALL CONC. PAVT.
ABANDON
INSTALL H.H.
INSTALL 21" C.P.
REMOVE BRICK & FILLER, REMAKE WITH 6" BUNDLE & 2" ASPH. CONC.
INSTALL 36"Ø C.P. & 18"Ø C.B.
INSTALL 24" C.P.
INSTALL 30"Ø
FULL
REMOVE BRICK & FILLER, REMAKE WITH 6" CONC.
REMOVE BRICK & FILLER, REMAKE WITH 6" CONC.
N
WK
S.D.
M.S.
S.S.
W.S.

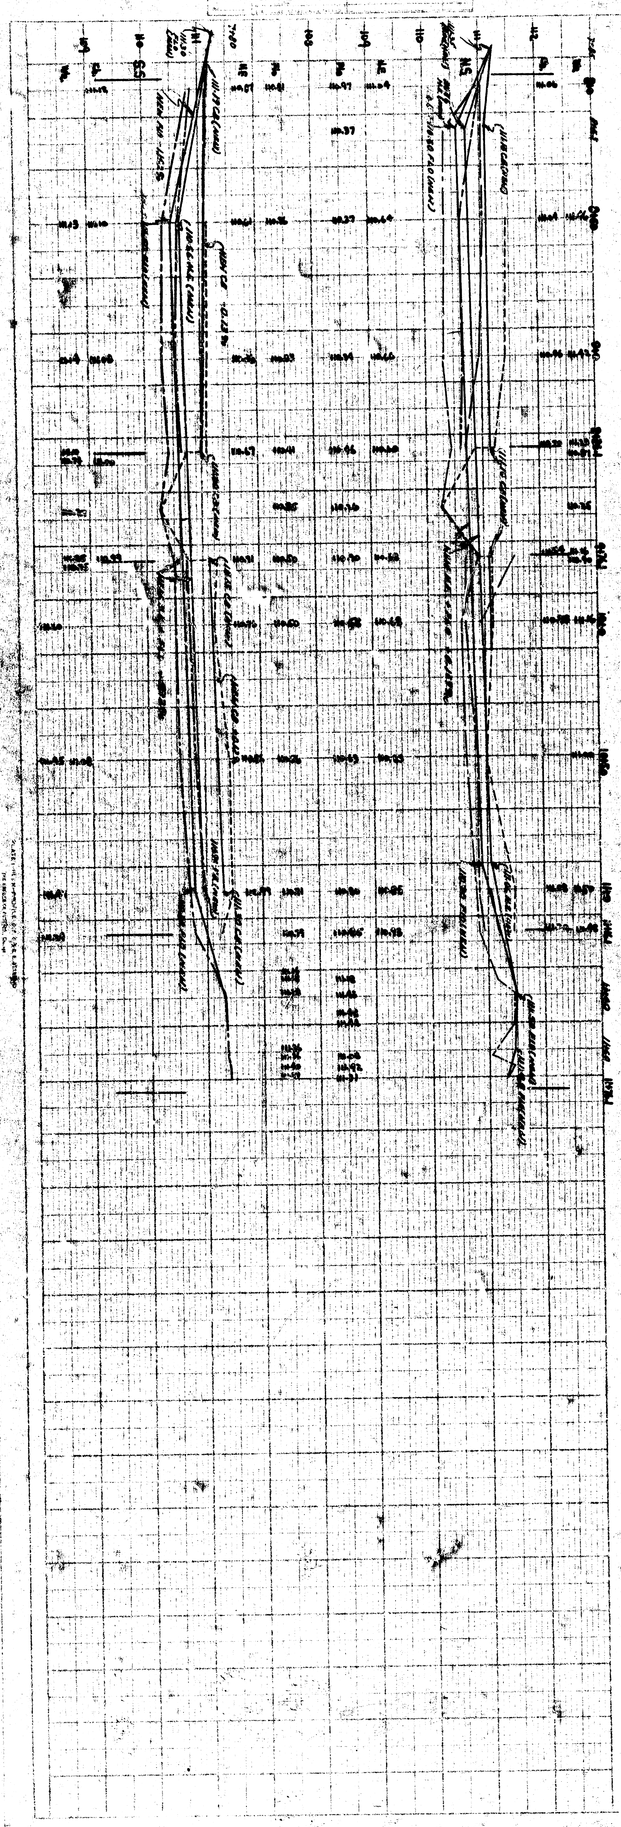

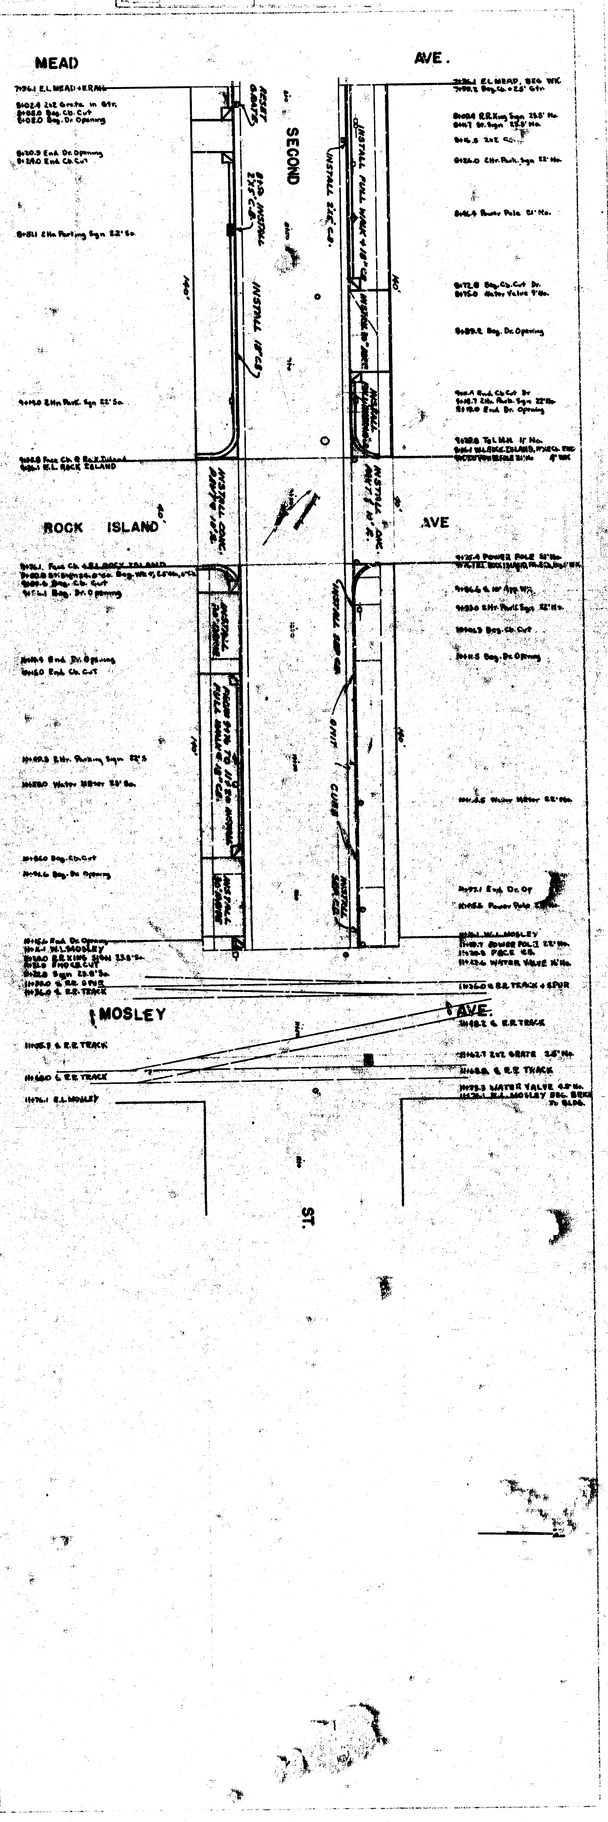

MEAD
AVE.
SECOND
ROCK ISLAND
AVE
MOSLEY
AVE.
ST.

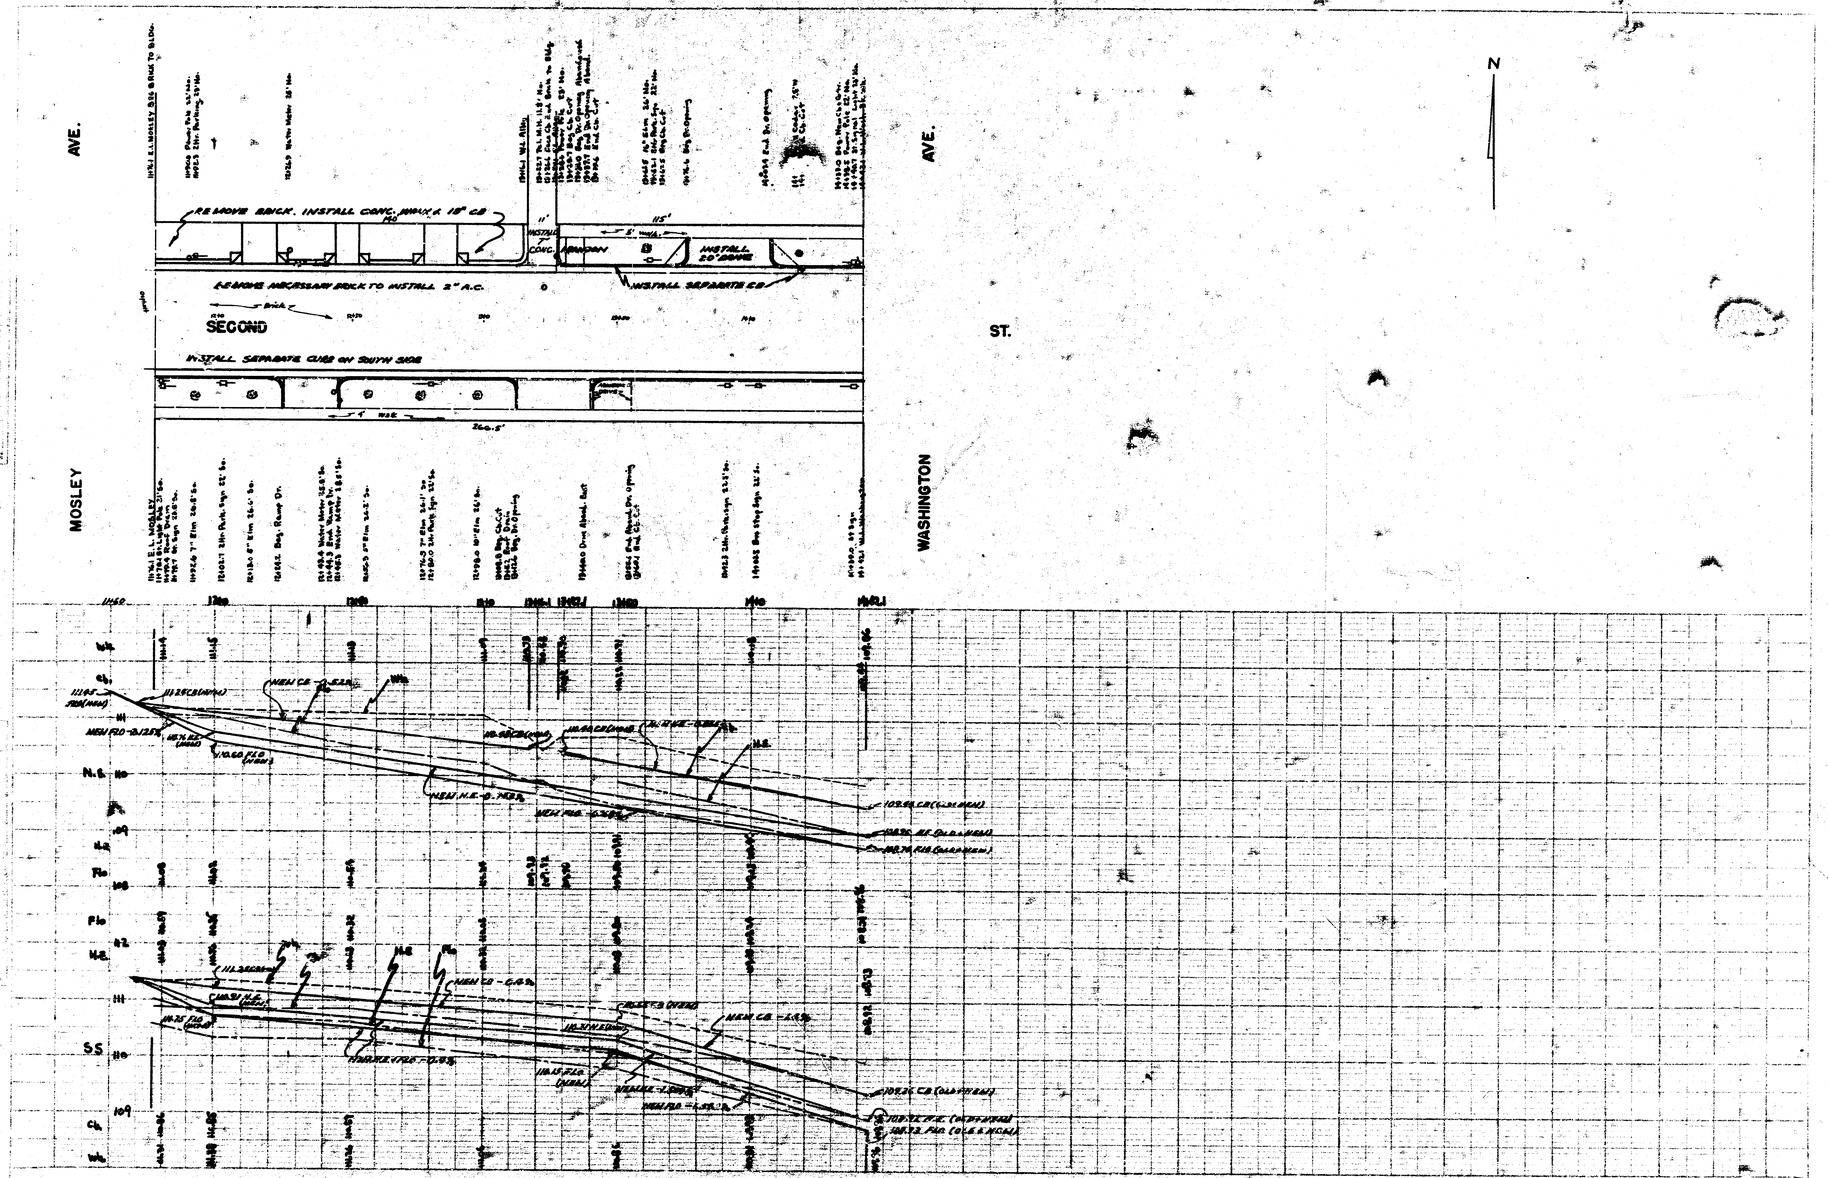
AVE.
MOSLEY
REMOVE BRICK. INSTALL CONC. MH W/ A 18" CB
INSTALL CONC.
INSTALL 20' CURB
REMOVE NECESSARY BRICK TO INSTALL 2" A.C.
INSTALL SEPARATE CB
SECOND
INSTALL SEPARATE CURB ON SOUTH SIDE
AVE.
WASHINGTON
ST.
N
SS

SECOND STREET

W.L. ST. FRANCIS — W.L. WASHINGTON

- 1947 -

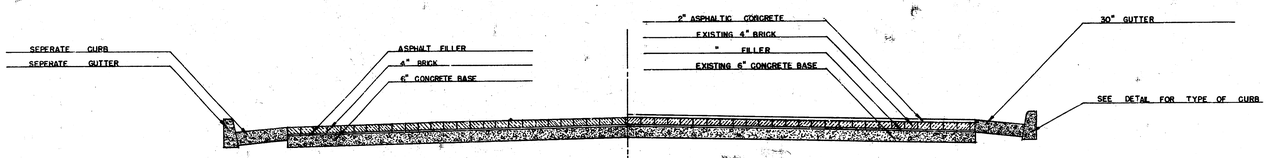

EXISTING SECTION PROPOSED SECTION

