#-3

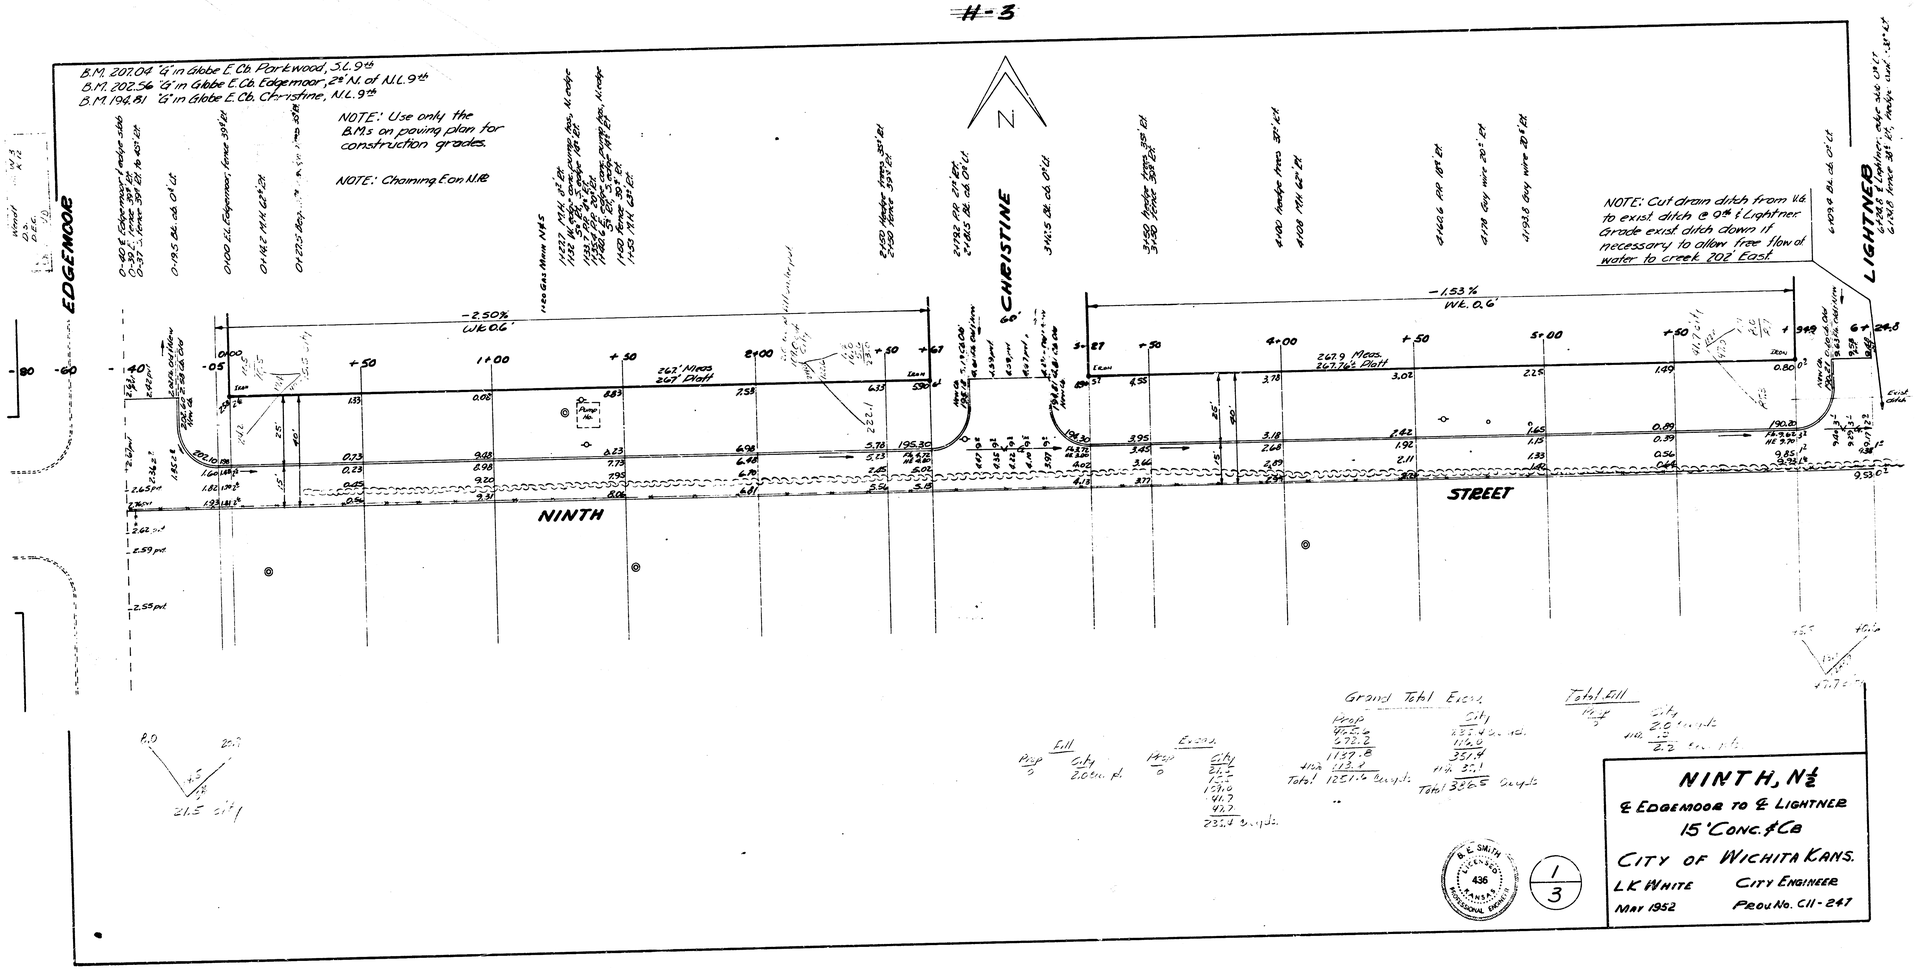
B.M. 207.04 'G' in Globe E. Cb. Parkwood, S.L. 9th
B.M. 202.56 'G' in Globe E. Cb. Edgemoor, 2ft N. of N.L. 9th
B.M. 194.81 'G' in Globe E. Cb. Christine, N.L. 9th
NOTE: Use only the B.M.s on paving plan for construction grades.
NOTE: Chaining E on N.R.
NOTE: Cut drain ditch from V.6 to exist. ditch @ 9th & Lightner. Grade exist. ditch down if necessary to allow free flow of water to creek 202' East.
EDGEMOOR
CHRISTINE
LIGHTNER
NINTH
STREET
-2.50%
Wk. 0.6'
-1.53%
Wk. 0.6'
262' Meas.
267' Plat
267.9 Meas.
267.76' Plat
Grand Total Excav.
Total Fill
Fill
Excav.
21.5 cu. yds.
NINTH, N½
& EDGEMOOR TO & LIGHTNER
15' CONC. & CB
CITY OF WICHITA KANS.
L.K. WHITE
CITY ENGINEER
MAY 1952
PROJ. No. C11-247
1/3