
B.M. 1931.9 Spike E.S. P. Pole W.S. Woodlawn & 9th

Base Line S. R. Going East.

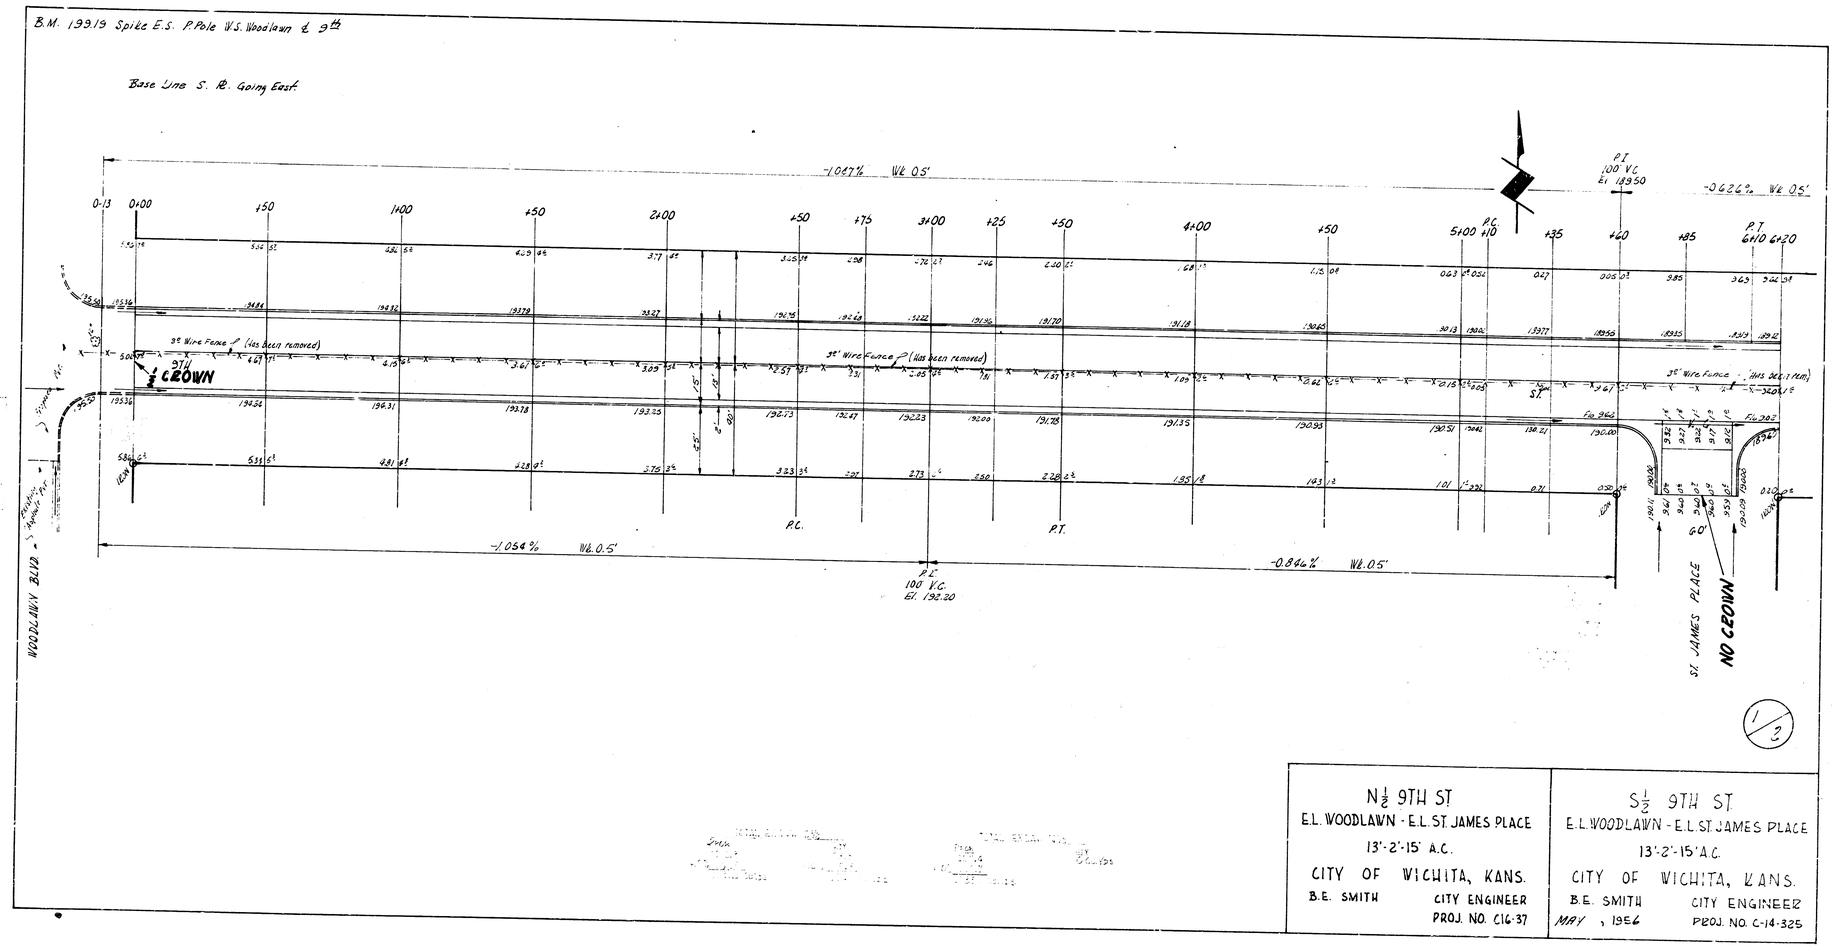

1/2

N½ 9TH ST	S½ 9TH ST
E.L. WOODLAWN - E.L. ST. JAMES PLACE	E.L. WOODLAWN - E.L. ST. JAMES PLACE
13'-2"-15' A.C.	13'-2"-15' A.C.
CITY OF WICHITA, KANS.	CITY OF WICHITA, KANS.
B.E. SMITH CITY ENGINEER	B.E. SMITH CITY ENGINEER
PROJ. NO. C16-37	MAY , 1956 PROJ. NO. C-14-325