
BM
BM CHIE TOP CB. E. END RADIUS NE. COR. 18TH & MOSLEY
BA[illegible] FIRE PLUG S.W. COR. 18TH & WABASH

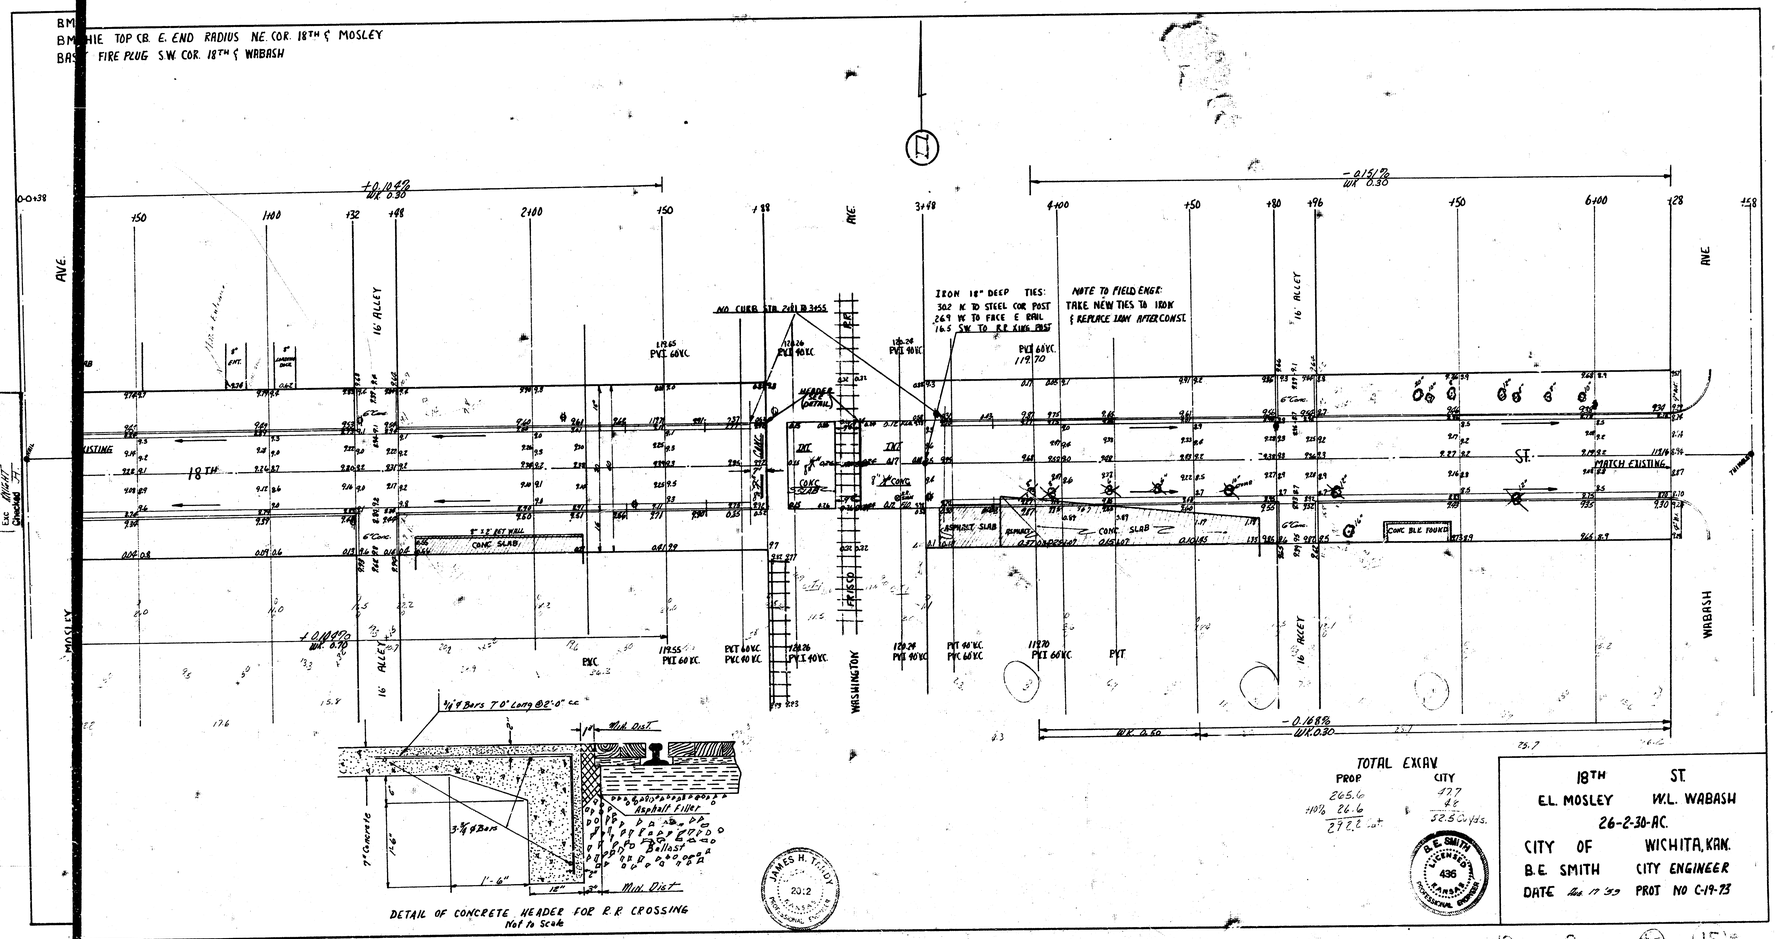

Survey YOUNG Bk. 76-7
Plan KNAPP 6-22-39
Exc. WRIGHT
Checked ET

TOTAL EXAV
PROP 265.0
+10% 26.6
292.2 cu.
CITY 277
+5 5
282.0 cu. yds.

B.E. SMITH LICENSED KANSAS PROFESSIONAL ENGINEER 436

JAMES H. TUTHILL 20:2 KANSAS

18TH ST.
E.L. MOSLEY W.L. WABASH
26-2-30-AC.
CITY OF WICHITA, KAN.
B.E. SMITH CITY ENGINEER
DATE Aug 17 '39 PROT NO C-19-73

10 9 15