
B.M. 215.67 R.R. Spk. N. Side P.P. on N.W. Cor. 18th & Gentry

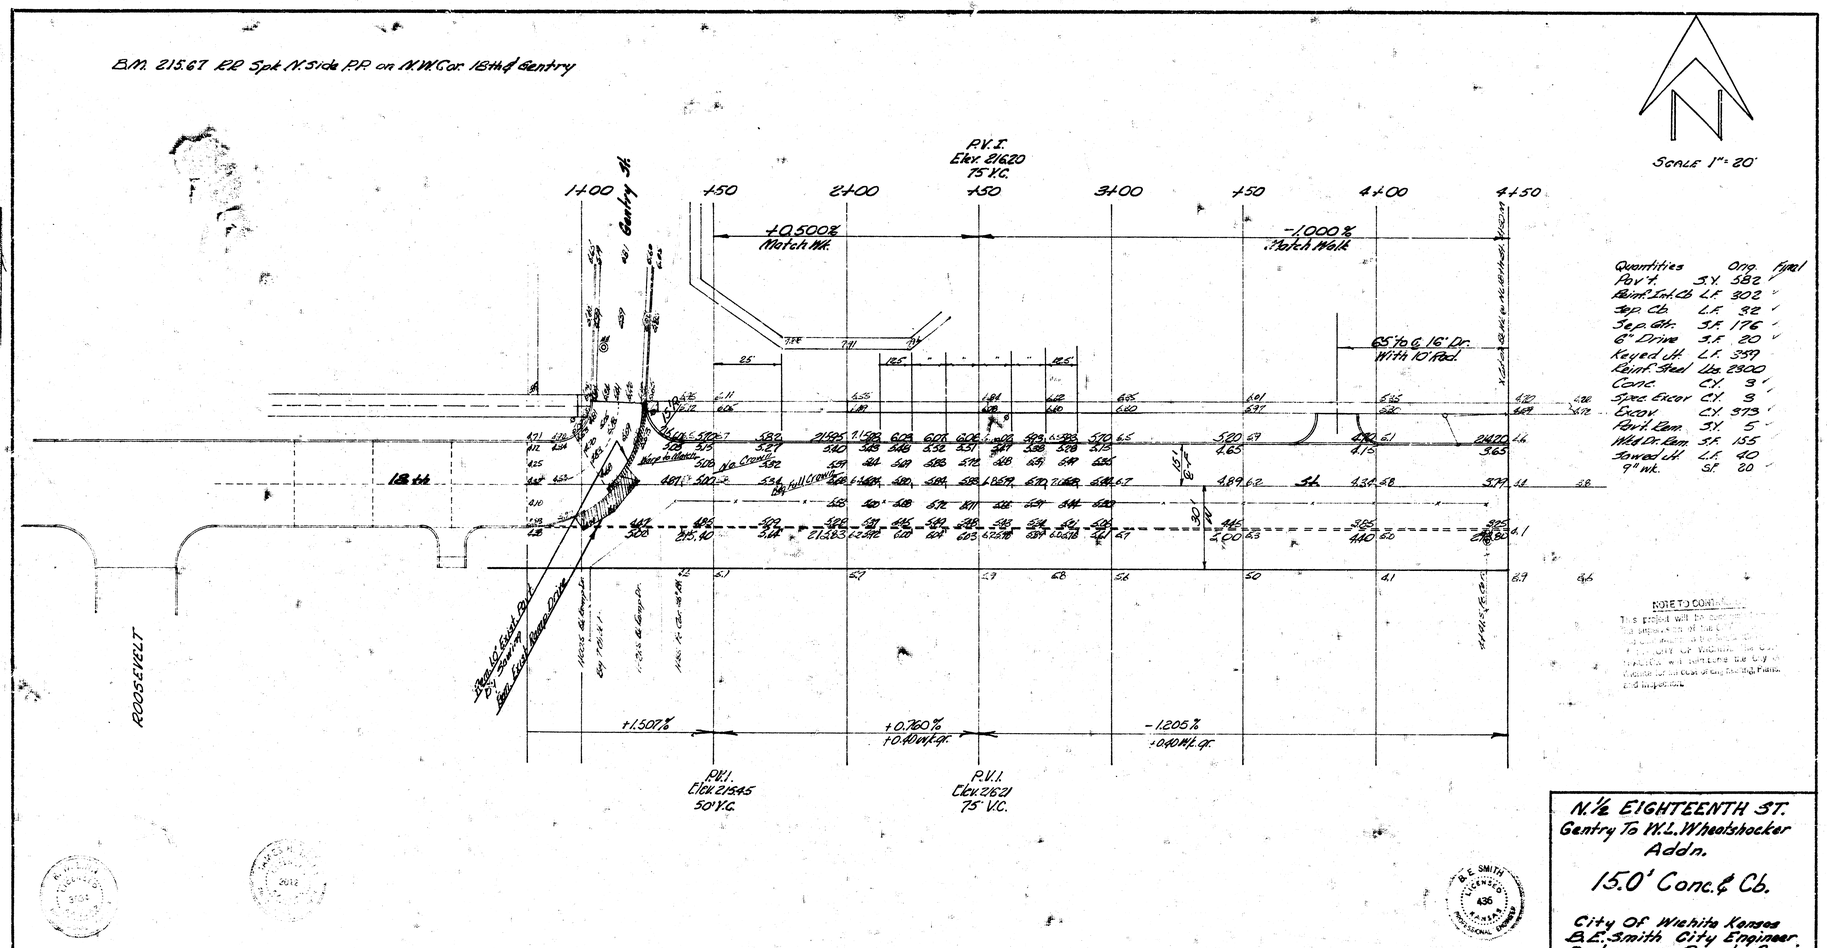

SCALE 1" = 20'

Quantities		Orig.	Final
Pav't.	S.Y.	582	✓
Reinf. Int. Cb.	L.F.	302	✓
Sep. Cb.	L.F.	92	✓
Sep. Gtr.	S.F.	176	✓
6" Drive	S.F.	20	✓
Keyed Jt.	L.F.	359	
Reinf. Steel	Lbs.	2900	
Conc.	C.Y.	3	✓
Struc. Excav.	C.Y.	3	✓
Excav.	C.Y.	373	✓
Reinf. Bars	S.Y.	5	✓
Wld. Dr. Bars	S.Y.	155	
Tooled Jt.	L.F.	40	
9" Wk.	S.F.	20	✓

NOTE TO CONTRACTOR

This project will be constructed under the provisions of the City of Wichita Standard Specifications for Public Improvements, 1957 Edition, and the City of Wichita will supervise the City Inspection of the Cost of Engineering Fees and Inspection.

Steven Roberts 18565
Plan Sheet
Ck.
Checked

B.E. SMITH LICENSED KANSAS PROFESSIONAL ENGINEER 436

N. ½ EIGHTEENTH ST. Gentry To W.L. Wheatshocker Addn.

15.0' Conc. & Cb.

City Of Wichita Kansas
B.E. Smith City Engineer.
Date Private Proj.