

B.M. = 1208' N.E. cor bottom conc step 325 East 19TH ST. (St Louis coke & foundry Co.)

N

SCALE 1"=20'

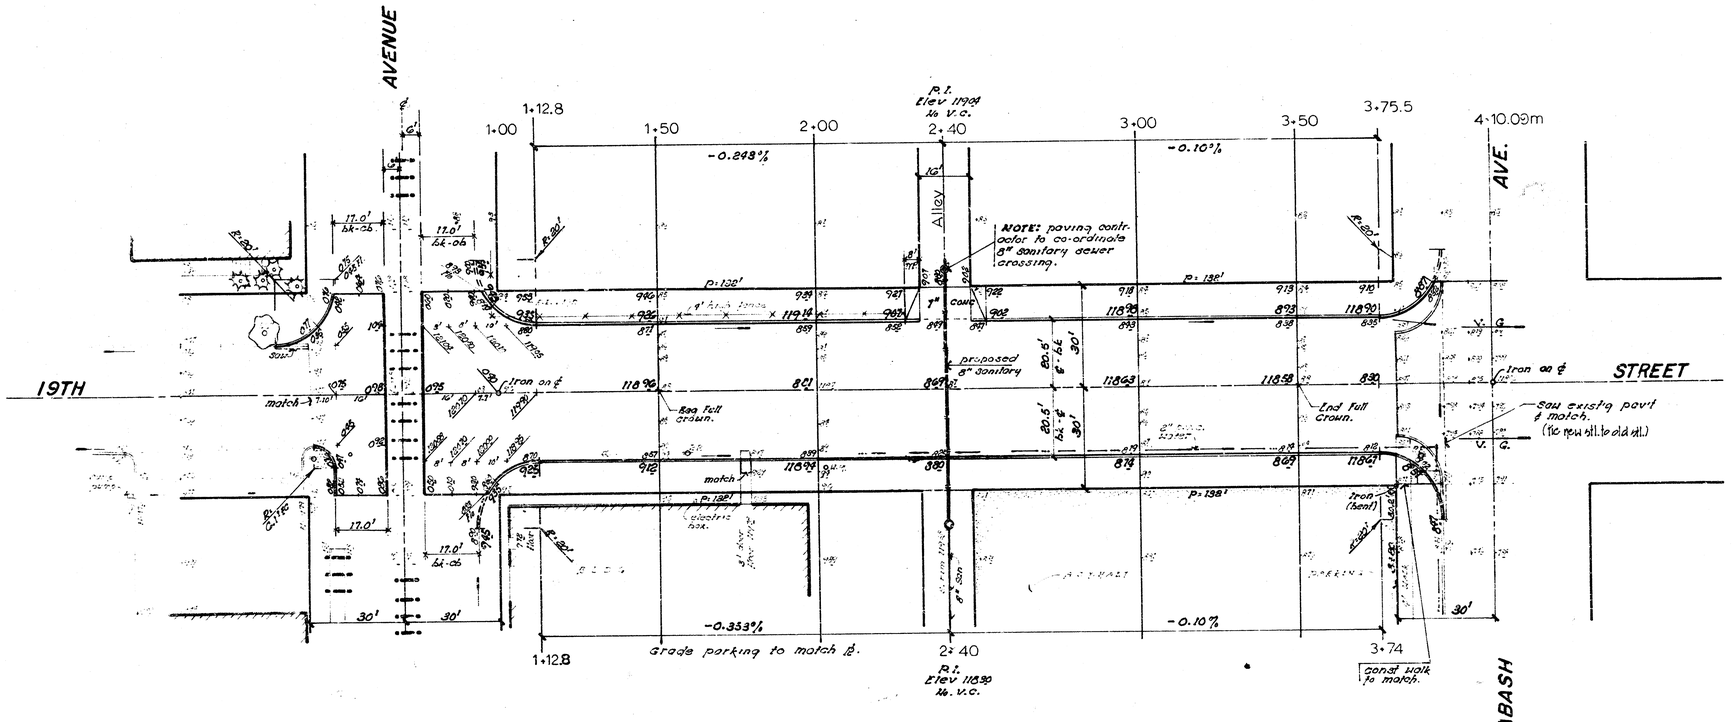

Survey: Xing At Oak Est
Plan of Unit
Exc. "
checked.

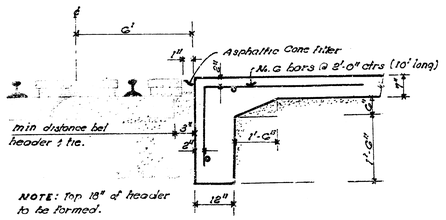

NOTE: top 18" of header to be formed.

R. ROAD CROSSING DETAIL
— no scale —

NOTE: Field Engineer to take ties to iron on ℄ sta 1+00. Replace iron and install thimble in new pavt.

SUBGRADE

TYPE OF SUBGRADE PREPARATION SHALL BE DETERMINED BY THE CONSULTING LABORATORY TO BE EMPLOYED BY THE CONTRACTOR, IN ACCORDANCE WITH CURRENT, STANDARD SPECIFICATIONS, OR AS DIRECTED BY THE ENGINEER.

"Revised Jun. 1976" (deleted to Alley Ref).

"EARTH WORK"

"PROPERTY" Excavation		"CITY" Excavation	
246.5 cu yds		53.1 cu yds	
+10% 24.9 " "		+10% 5.3 " "	
273.4 cu yds	12" Ext. Manip.	60.6 cu yds	6" Ext. Manip.

W. L. LINN REGISTERED 3534 LAND SURVEYOR

1/1

19TH STREET
W.L. WASHINGTON To E.L. WABASH
(40'-7" Concrete Pavt w/ Int Curb)

CITY of WICHITA, KANSAS

R.W. LINN CITY ENGINEER

Date Jan. 1976 Proj No. WMKB53343C

FILMED FROM THE BEST AVAILABLE COPY