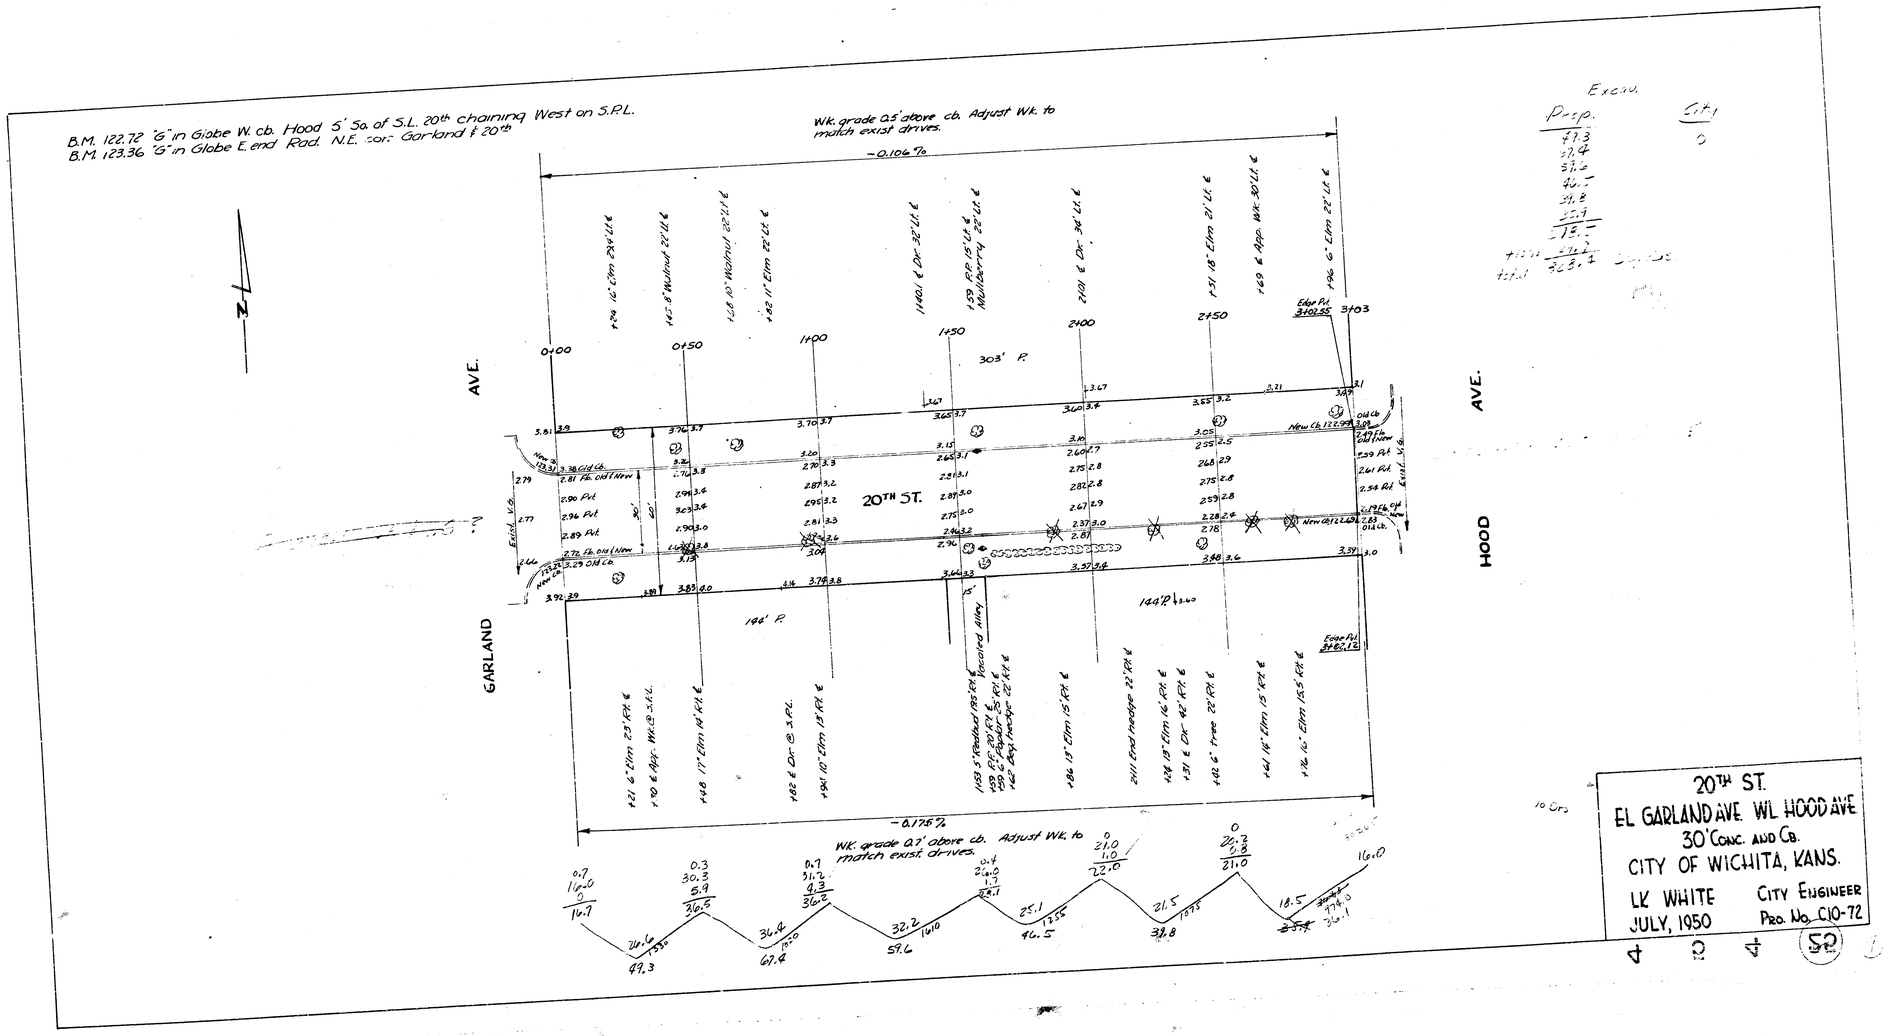
B.M. 122.72 "G" in Globe W. cb. Hood 5' So. of S.L. 20th chaining West on S.P.L.
B.M. 123.36 "G" in Globe E. end Rad. N.E. cor. Garland & 20th
Wk. grade 0.5' above cb. Adjust Wk. to match exist. drives.
-0.106%
Wk. grade 0.7' above cb. Adjust Wk. to match exist. drives.
-0.175%
N
GARLAND AVE.
HOOD AVE.
20TH ST.
303' P.
144' P.
146' P.
Exist. V.P.
Edge Pvt. 3402.55
Edge Pvt. 3402.12
Excav.
Prop.
Cut
20TH ST.
EL GARLAND AVE. WL HOOD AVE
30' CONC. AND CB.
CITY OF WICHITA, KANS.
LK WHITE
JULY, 1950
CITY ENGINEER
PRO. NO. C10-72