DWG NO. KD - 8177 | SH 5 | REV 2

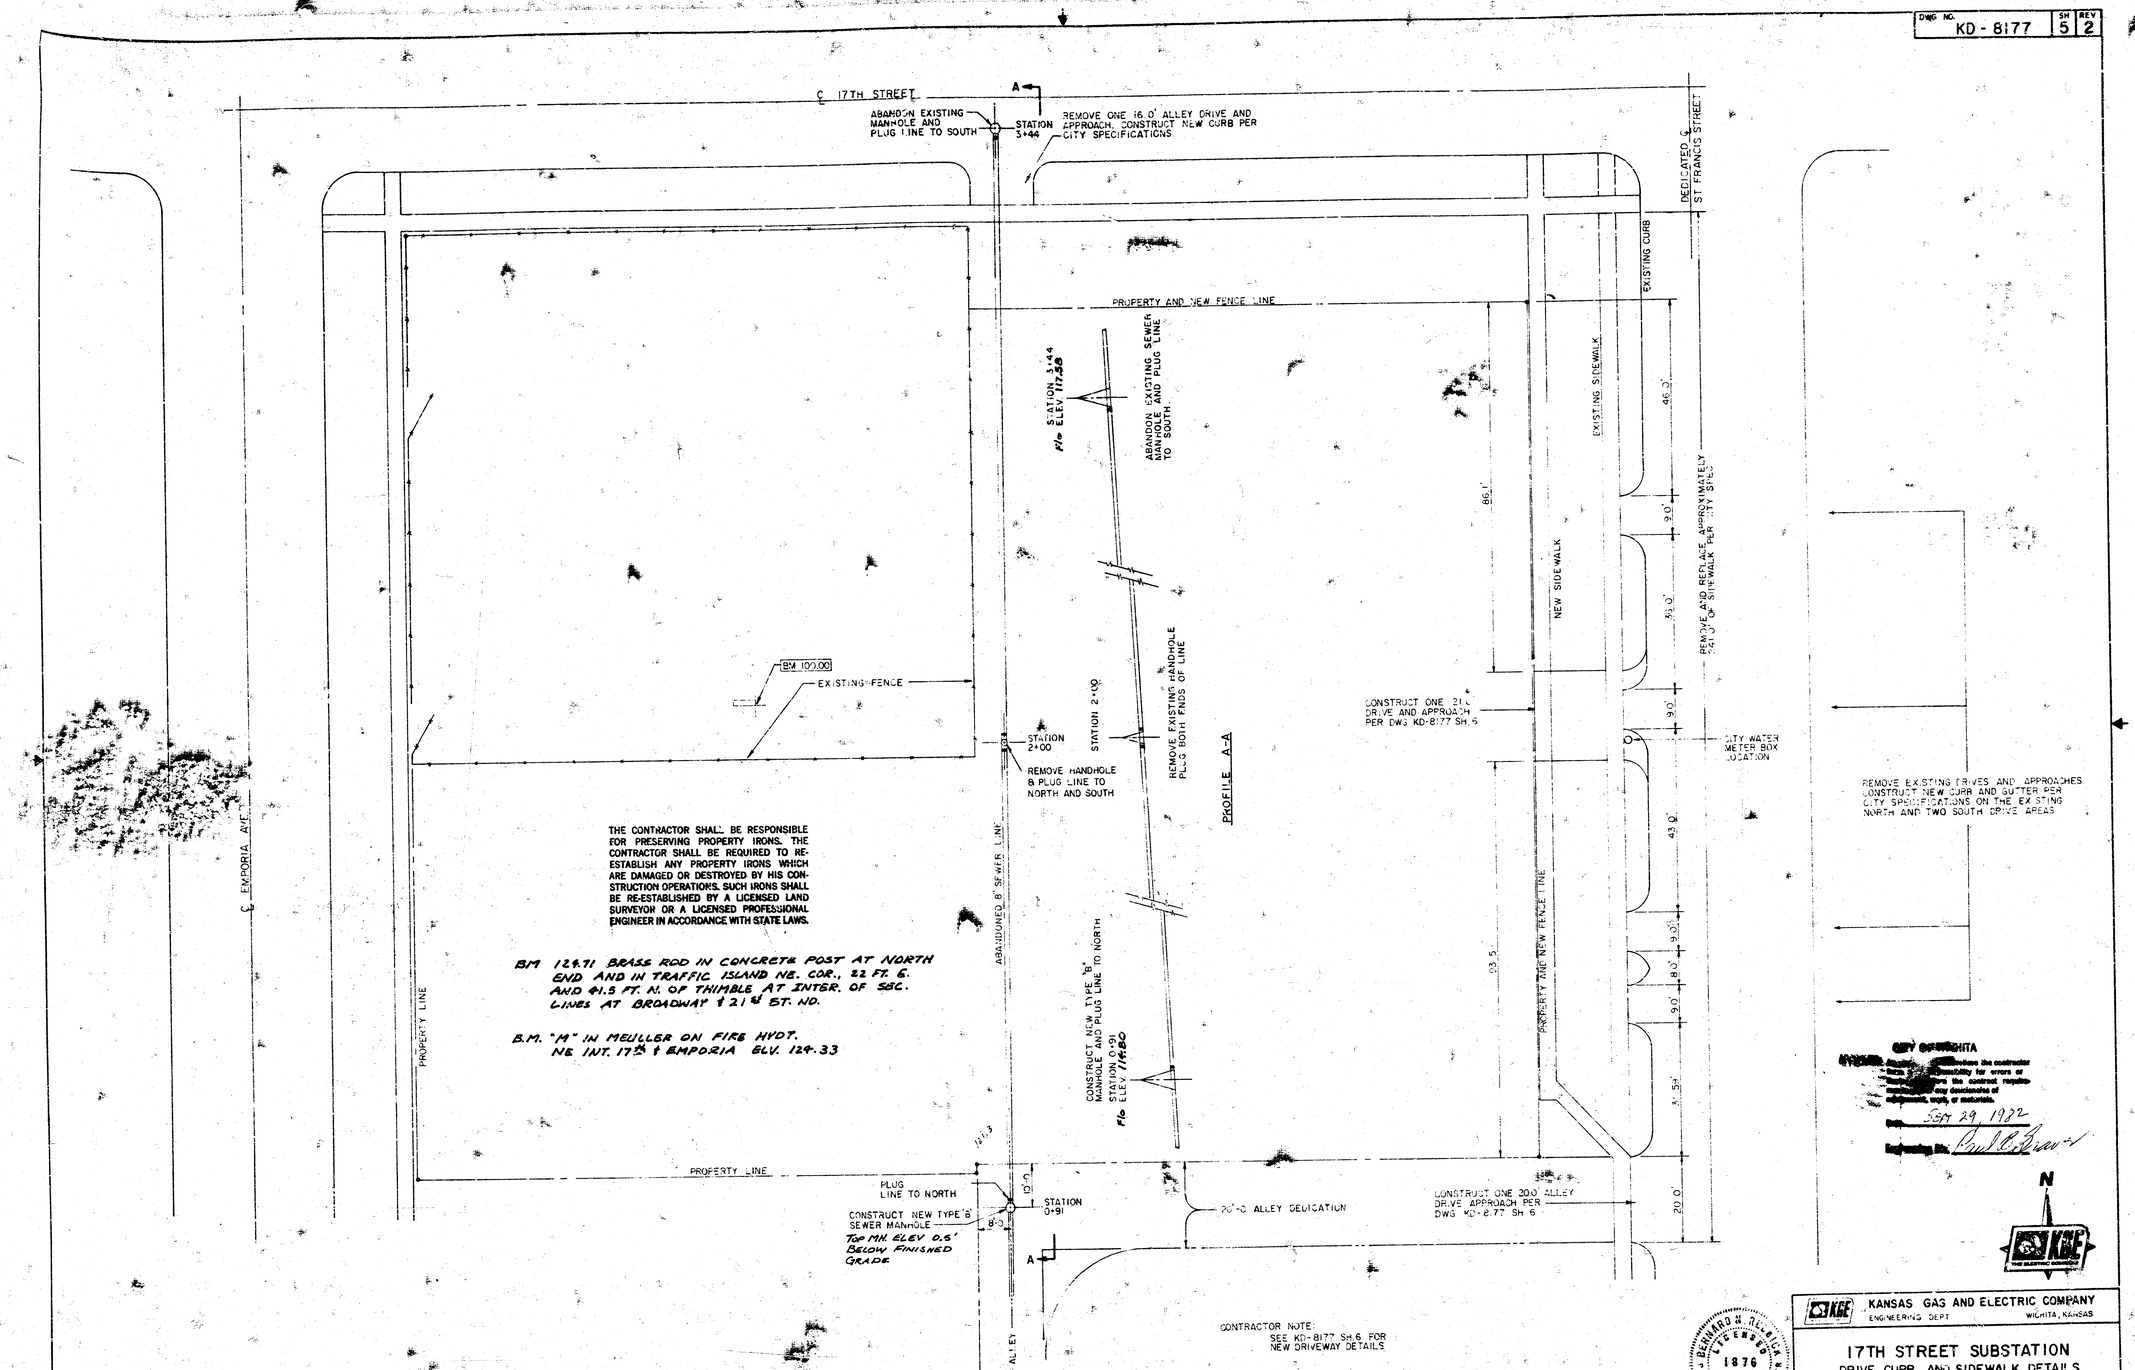

CITY OF WICHITA
APPROVED: Approval of this plan does not relieve the contractor from responsibility for errors or omissions in the contract requirements, any deviations of equipment, supply, or materials.
Date: SEP 29 1982
Engineering Div.: Paul C. Brown

BERNARD N. REVAH LICENSED 1876 PROFESSIONAL ENGINEER KANSAS

KGE KANSAS GAS AND ELECTRIC COMPANY
ENGINEERING DEPT WICHITA, KANSAS

17TH STREET SUBSTATION
DRIVE, CURB, AND SIDEWALK DETAILS
PRIVATE PROJECT No.: 468-76-245-000-000-005

DRAWN BY	DATE	CHECKED BY	SCALE	SH	OF
	5-26-82		1/16"	5	
APPROVED		DWG NO.		REV	
		KD-8177		2	

NO.	DATE	REVISION	BY	CK	APP
2	9-22-82	ADDED SEWER, MANHOLE, AND PROFILE A-A	JBC		
1	9-13-82	REVISED LOCATION OF EAST SIDEWALK	JBC		

REVISION