B.M. 125.01 "G" in Globe top east curb Dougherty @ S.L. 11th Street

**NOTE:**

Contractor to clear right-of-way, grade parkings and compact fill for proposed Sidewalk. Sidewalk to be constructed by others.

**NOTE TO FIELD ENGINEER & CONTRACTOR**

All excavated material to be retained on job to fill parkings and back of walk.

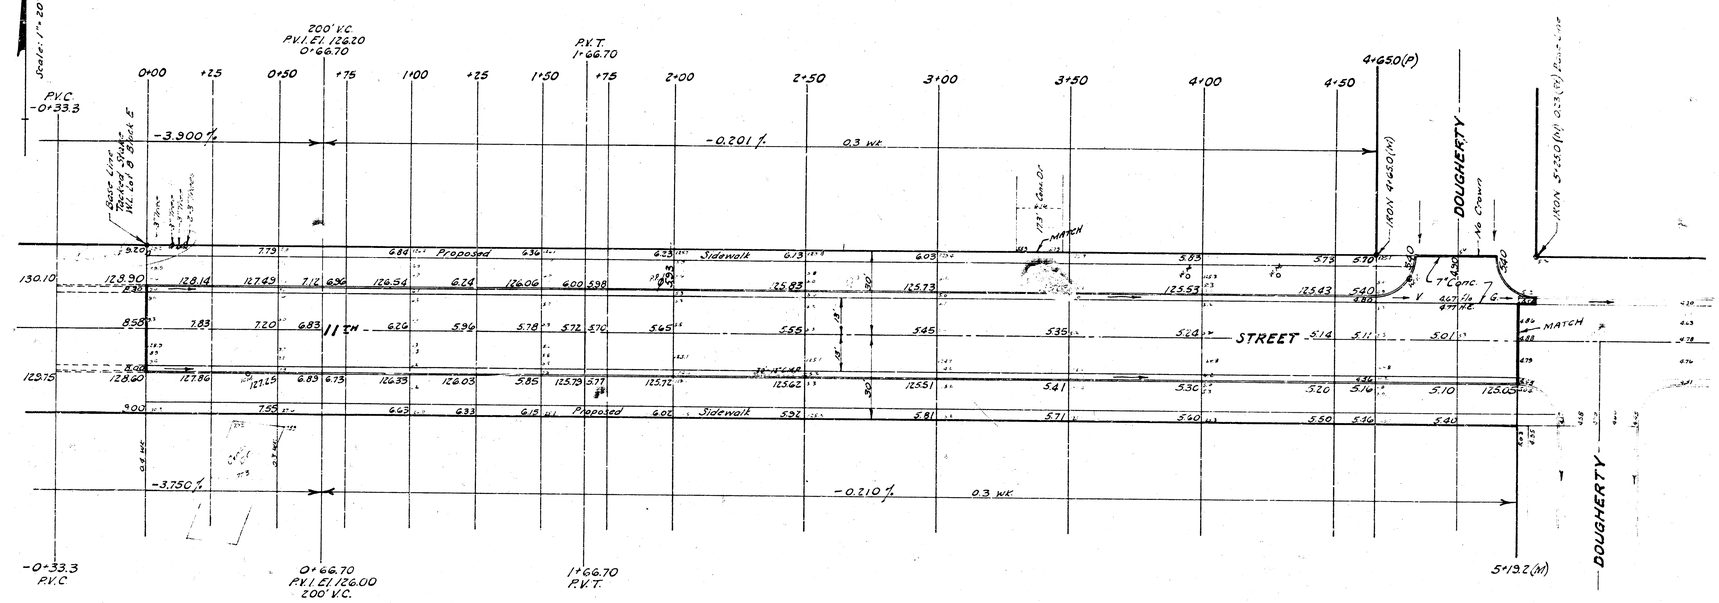


| PROPERTY | | |
|---|---|---|
| | EXCAVATION | COMP. FILL |
| | 376 Cu. yds. | 27 Cu. yds. |
| +10 % | 38 " " | 3 " " |
| Totals | 414 Cu. yds. | 30 Cu. yds. |

| CITY |
|---|
| EXCAVATION |
| 64 Cu. yds. |
| 6 " " |
| 70 Cu. yds. |

11TH STREET
From W.L. Lot 8, Block E, Replat of part of R.A. Morris Gardens to W.L. Dougherty South
26-2-30 A.C.

B.E. SMITH CITY ENGINEER
CITY OF WICHITA KANSAS
Date: MAY 1968

Project No. C16-5

1/2