
B.M. 125.01 "G" in Globe top east curb Dougherty @ S.L. 11th Street

NOTE:

Contractor to clear right-of-way, grade parkings and compact fill for proposed Sidewalk. Sidewalk to be constructed by others.

NOTE TO FIELD ENGINEER & CONTRACTOR

All excavated material to be retained on job to fill parkings and back of walk.

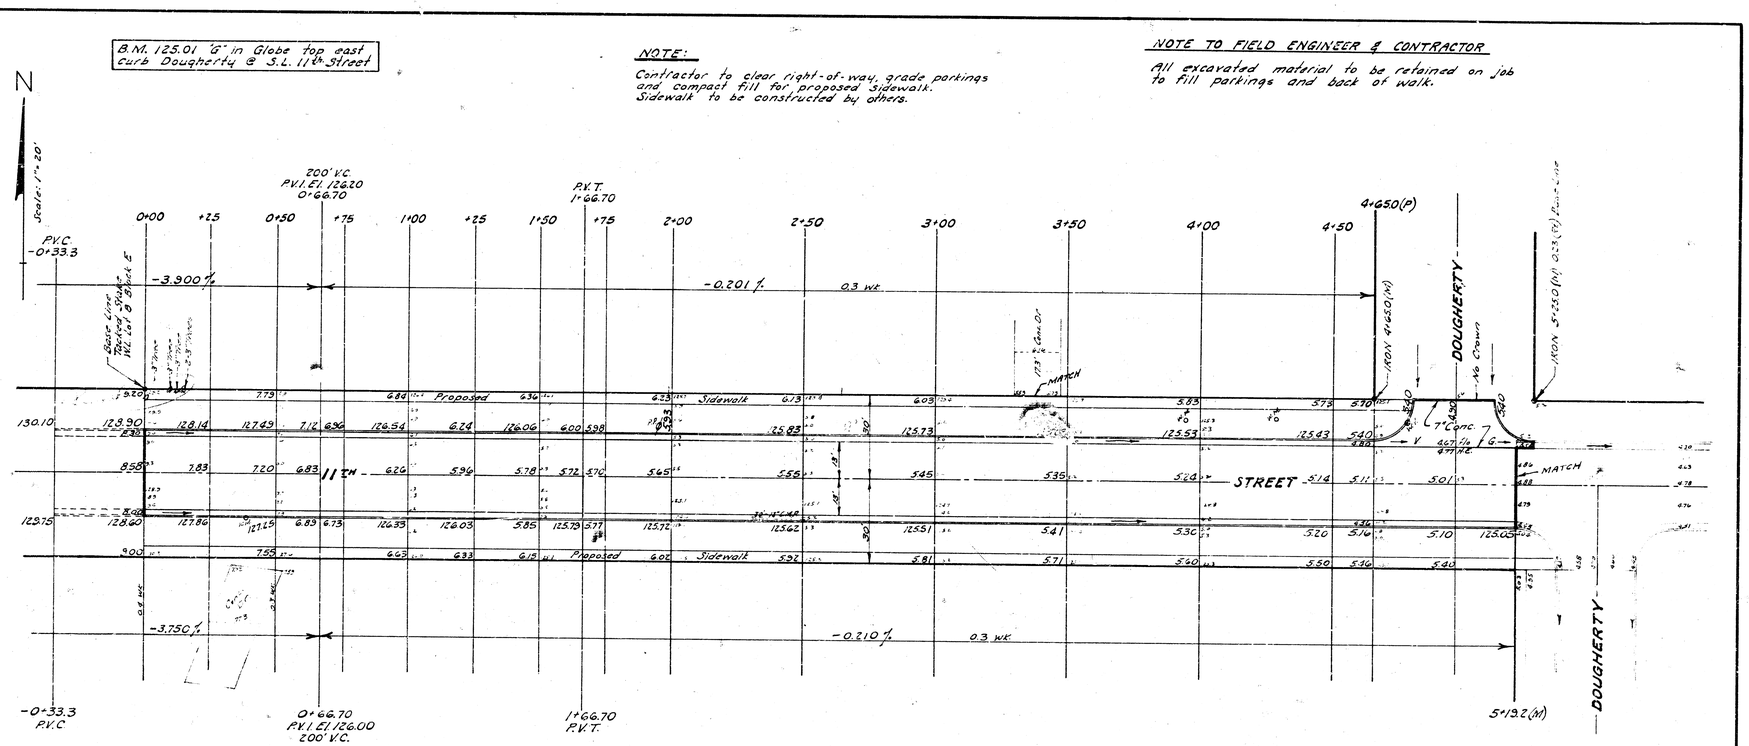

PROPERTY	EXCAVATION	COMP. FILL
	376 Cu. Yds.	27 Cu. Yds.
+10%	38 " "	3 " "
Totals	414 Cu. Yds.	30 Cu. Yds.

CITY	EXCAVATION
	64 Cu. Yds.
	6 " "
	70 Cu. Yds.

11TH STREET

From W.L. Lot 8, Block E, Replat of part of R.A. Morris Gardens to W. L. Dougherty South

26-2-30 A.C.

B.E. SMITH CITY ENGINEER
CITY OF WICHITA KANSAS
Date: MAY 1968

Project No. C16-5

1/2