Survey by U. F. G. Bk No. 160
Plan by U. R. W.
Excavation by U. R. W.
Checked by J. W. G.

B. M. 161.23 N.W. cor. conc Porch Ho. on N. E. cor. Maus Ln. & 12th St.
B. M. 161.78 N.W. cor. conc. Porch on brick Ho. # 1332 Caddy Lane.
Baseline on south ft.

NOTE:
All excavated material that is not needed on this Project is to be used on Maus Lane Proj. No. DAKS 5 68030 (Approx. 350 cu. yds.)

Contractor to grade parking and compact fill for proposed sidewalk. Sidewalk to be constructed by others.

N

1" = 20'

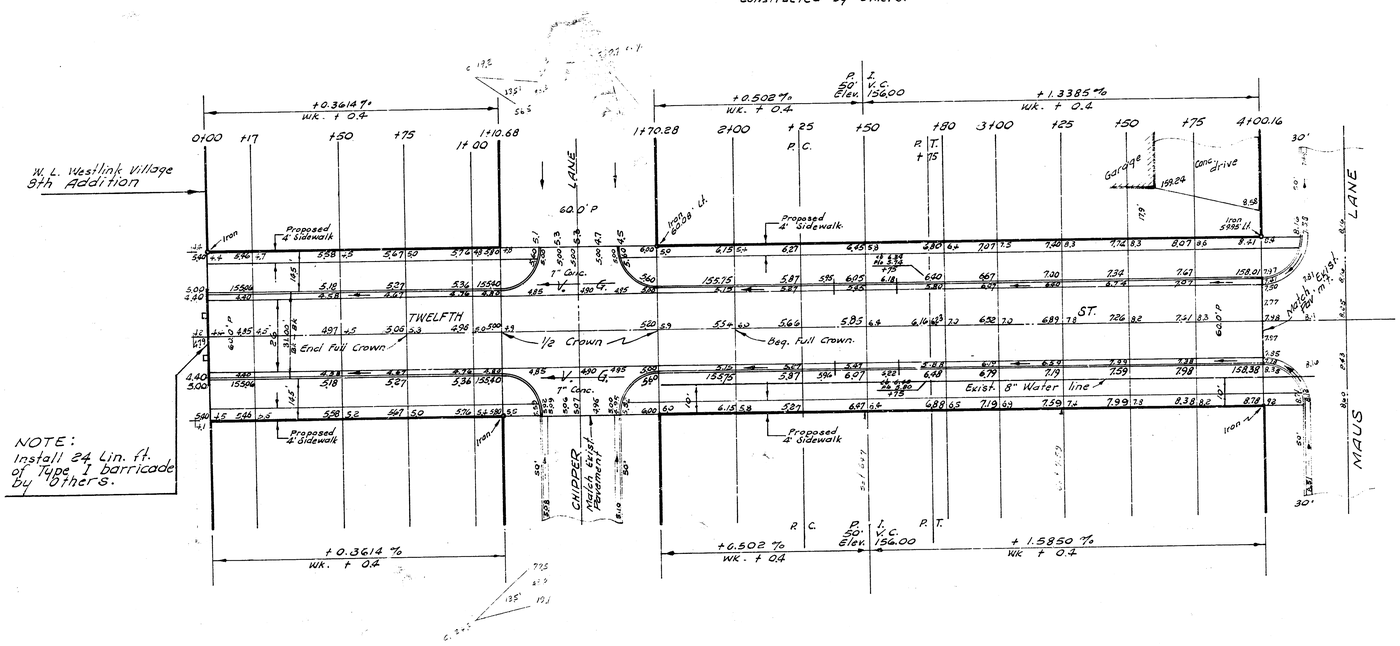

NOTE:
Install 24 Lin. ft. of Type I barricade by Others.

EARTHWORK

	City Excavation		City Fill Comp.		Prop. Excavation		Prop. Fill Comp.	
	107.4	Cu. yds	2.7	Cu. yds	373.4	Cu. yds	12.4	Cu. yds
-10%	10.7	" "	.3	" "	37.4	" "	1.2	" "
Totals	118.1	" "	3.0	" "	411.0	" "	13.6	" "

CITY 350 Sq. yds of lime treated sub-grade.
PROP 1290 Sq. yds of lime treated sub-grade.

JAMES H. TANDY
No. 20.2
REGISTERED ENGINEER
KANSAS

1/2

TWELFTH STREET

W. L. WESTLINK VILLAGE 8TH ADDN. TO W. L. MAUS LANE

31' CURB & GUTTER A. C.

CITY OF WICHITA, KANSAS

R. W. LINN — CITY ENGINEER

JULY 1971 PROJECT NO. DAKS 5 68048