
Survey by U. R. W. Bk No. 160
Plan by U. R. W.
Excavation by U. R. W.
Checked by [illegible]

B. M. 161.23 N.W. cor. conc. Porch Ho. on N. E. cor. Maus Ln. & 12th St.
B. M. 161.78 N.W. cor. conc. Porch on brick Ho. # 1332 Caddy Lane.
Baseline on south ft.

NOTE:
All excavated material that is not needed on this Project is to be used on Maus Lane Proj. No. DAKS 5 68030 (Approx. 350 cu. yds.)
Contractor to grade parking and Compact Fill for Proposed Sidewalk. Sidewalk to be Constructed by others.

N

1" = 20'

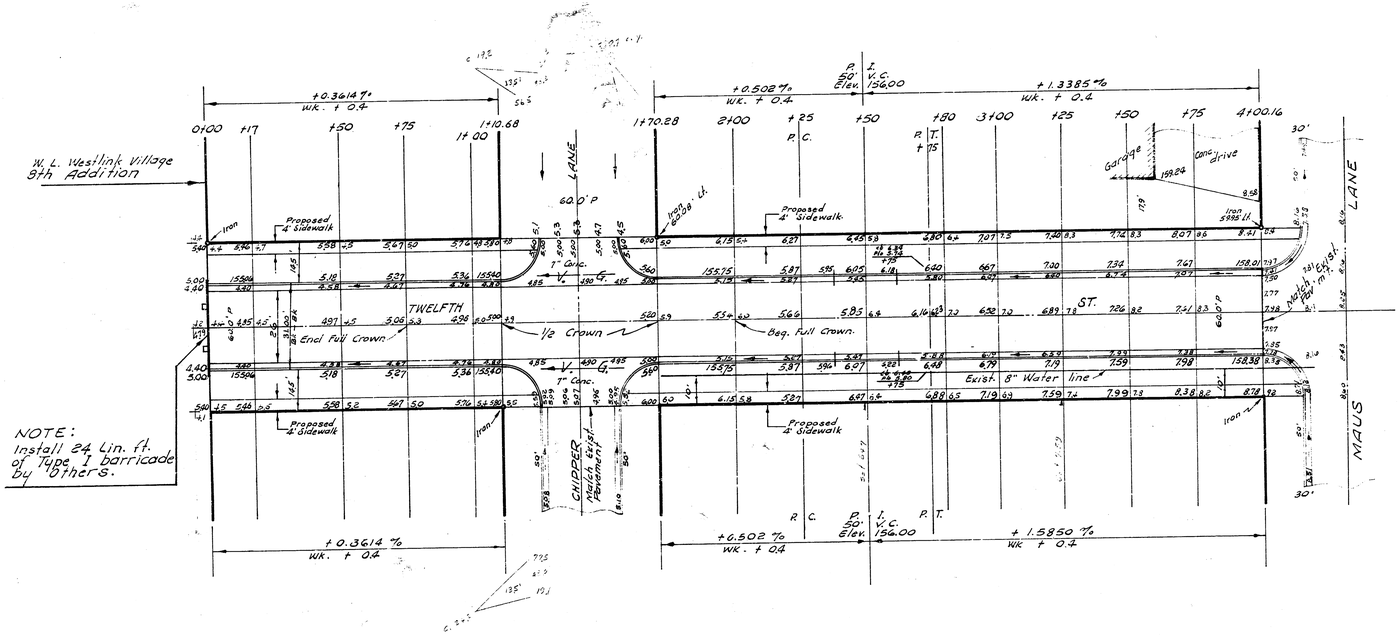


NOTE:
Install 24 Lin. ft. of Type I barricade by others.

EARTHWORK

| | City Excavation | | City Fill Comp. | | Prop. Excavation | | Prop. Fill Comp. | |
|---|---|---|---|---|---|---|---|---|
| | 107.4 | Cu Yds | 2.7 | Cu. Yds | 373.4 | Cu. Yds | 12.4 | Cu. Yds |
| -10% | 10.7 | " " | .3 | " " | 37.4 | " " | 1.2 | " " |
| Totals | 118.1 | " " | 3.0 | " " | 411.0 | " " | 13.6 | " " |

CITY 350 Sq. yds of lime treated sub-Grade.
PROP 1290 Sq yds of lime treated sub-grade.

JAMES H. TANDY 20.2 KANSAS REGISTERED ENGINEER

# TWELFTH STREET

W. L. WESTLINK VILLAGE 8TH ADDN. TO W. L. MAUS LANE
31' CURB & GUTTER A. C.
CITY OF WICHITA, KANSAS
R. W. LINN — CITY ENGINEER
JULY 1971 PROJECT NO. DAKS 5 68048

1/2