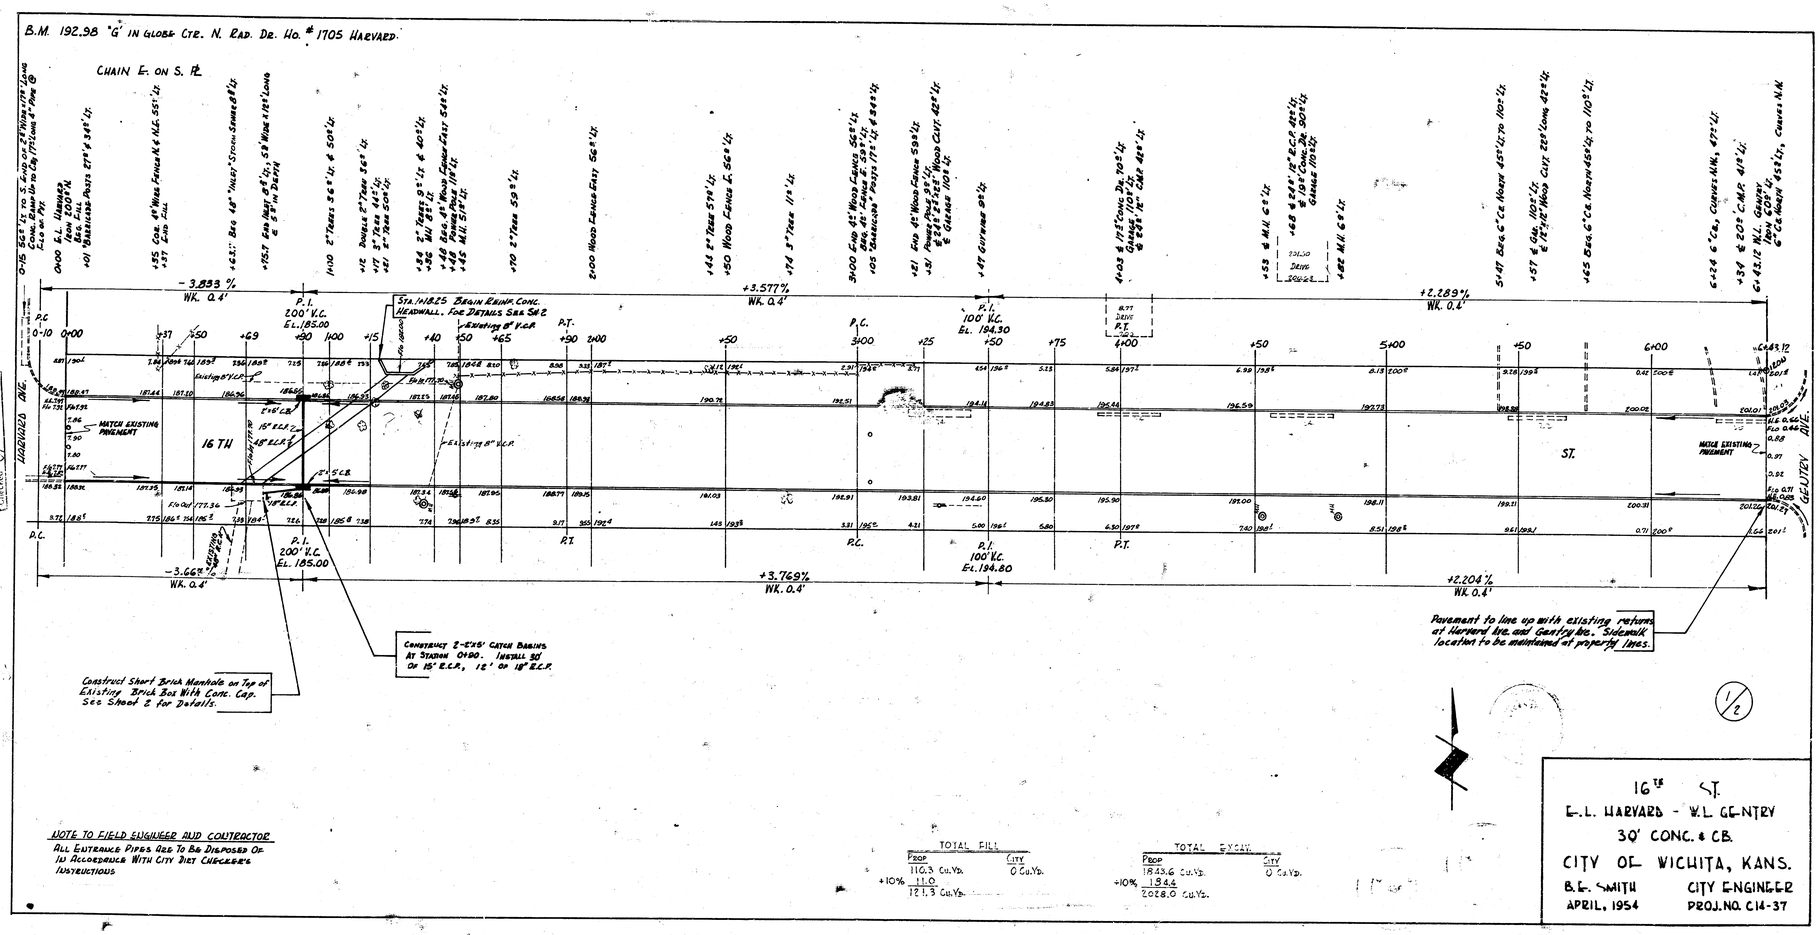

NOTE TO FIELD ENGINEER AND CONTRACTOR

ALL ENTRANCE PIPES ARE TO BE DISPOSED OF IN ACCORDANCE WITH CITY DIRECTOR'S INSTRUCTIONS

TOTAL FILL		
	PROP	CITY
	110.3 CU.YD.	0 CU.YD.
+10%	11.0	
	121.3 CU.YD.	

TOTAL EXCAV.		
	PROP	CITY
	1843.6 CU.YD.	0 CU.YD.
+10%	184.4	
	2028.0 CU.YD.	

16TH ST.
E.L. HARVARD - W.L. GENTRY
30' CONC. & C.B.
CITY OF WICHITA, KANS.
B.E. SMITH — CITY ENGINEER
APRIL, 1954 — PROJ. NO. C14-37

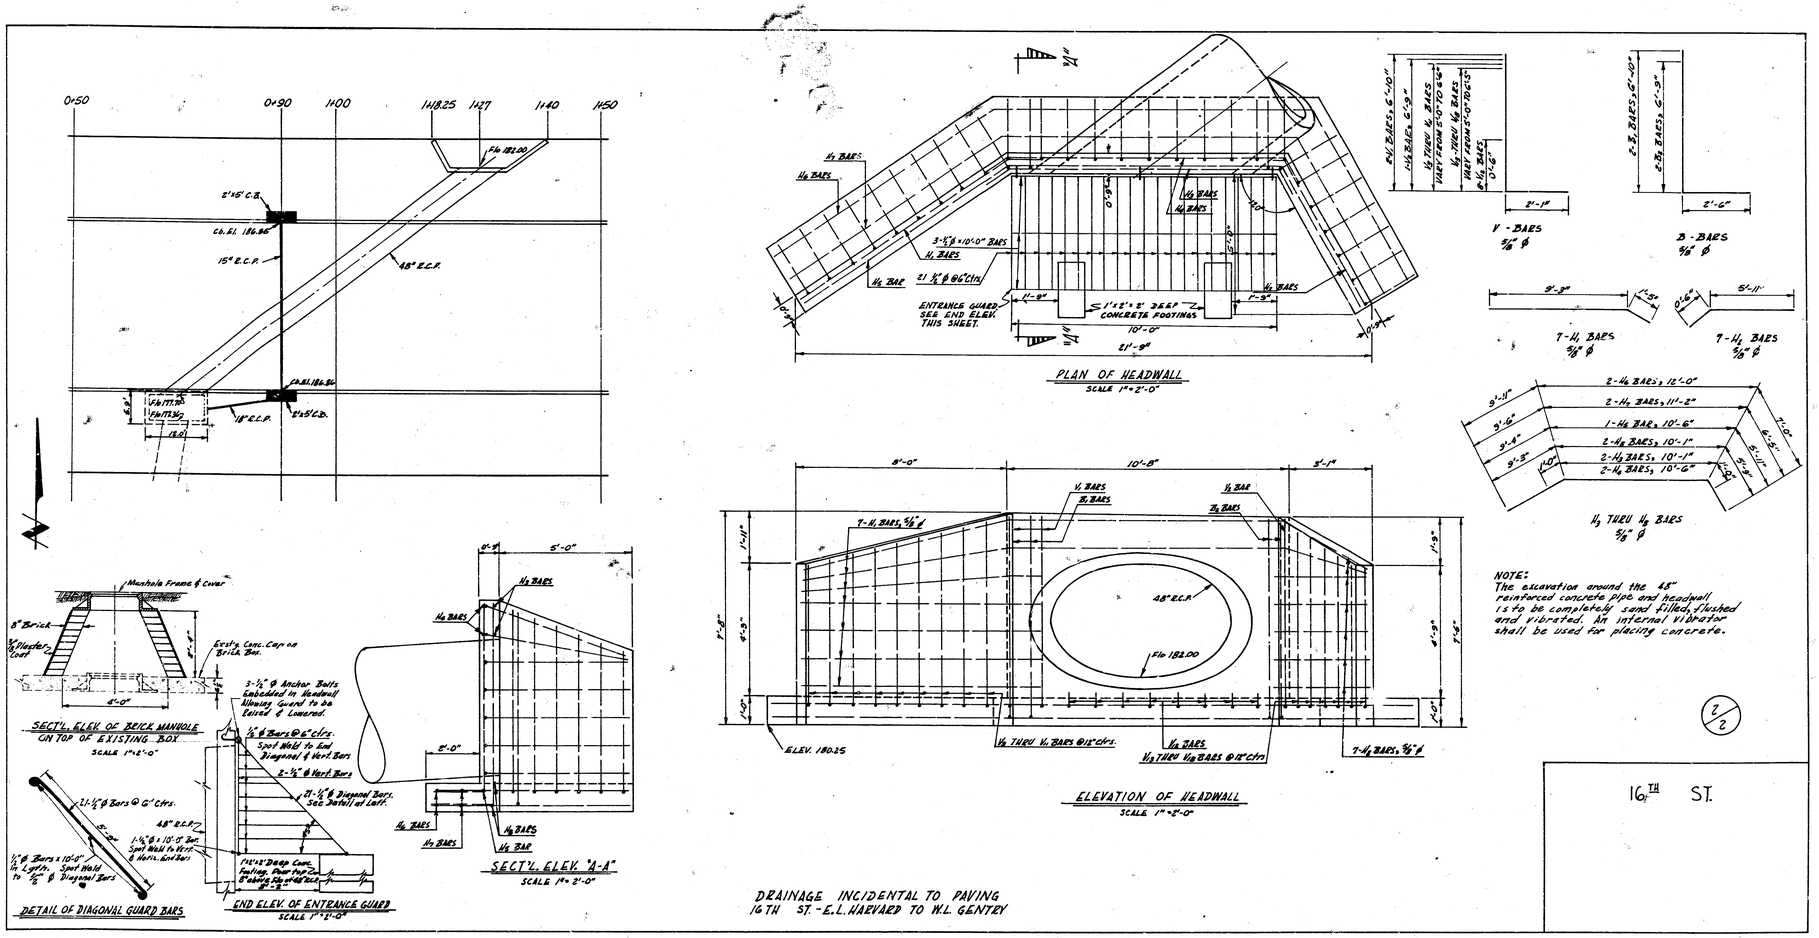

DRAINAGE INCIDENTAL TO PAVING
16TH ST. - E.L. HARVARD TO W.L. GENTRY