
B.M. 1295.5 R.R. Spk. E.S. P.P. on S.E. Cor. Bolla Vista & West Dale Dr.
B.M. 1301.27 R.R. Spk. E.S. P.P. on S.E. Cor. 19th & West Dale Dr.

NOTE
Elev. shown are for ROLL CURB

N.O.T.E. To Field Engr. & Contr.
Place Asphalt on Side Slopes of Inlets to provide for drainage and erosion control
See Sketch Sheet 3.

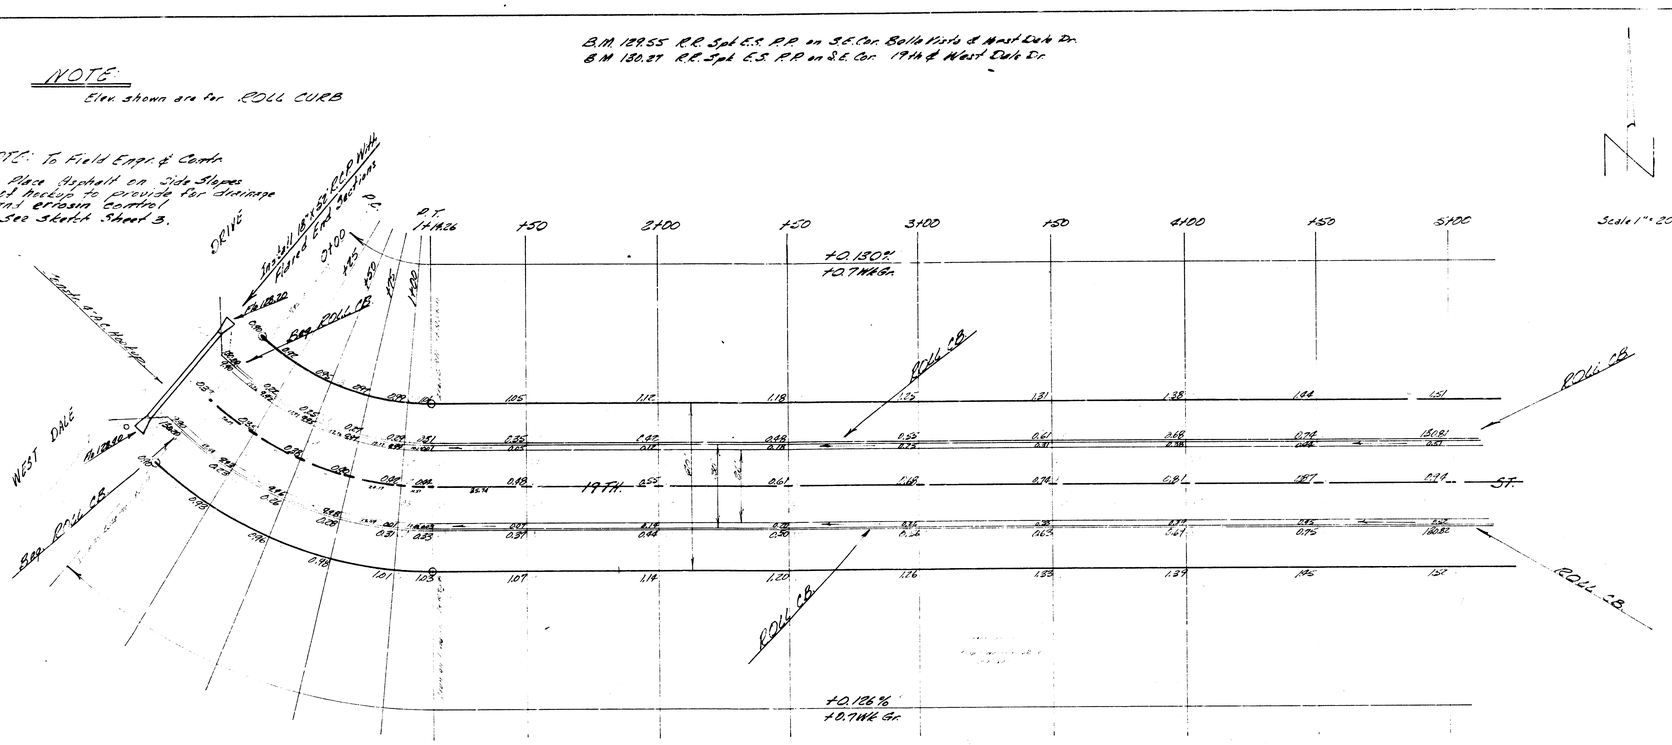

CURVE DATA BASED ON S.R. R. 135.47 Δ = 42°-06'-30"

STA	ARC	Chord Bearing	Chord Length	Deflection	Total Defl's
P.C. 0+00					
1+25	25	16.46'	23.85'	9°-36'-26"	9°-36'-26"
+50	"	"	"	"	9°-12'-98"
+75	"	"	"	"	18°-49'-12"
1+00	25	16.46'	23.85'	9°-36'-26"	18°-25'-36"
P.T. 1+11.26	11.26	9.89	13.61	2°-37'-39"	21°-03'-15"

11.0560 min/ft.

Excavation

Prop.	City
586.3 C.Y.	19.3 C.Y.
58.6 +10%	1.9 +10%
644.9 C.Y. Total	18.7 C.Y. Total

Comp. Fill


Prop.	City
114.5 C.Y.	68.2 C.Y.
11.4 +10%	6.8 +10%
125.9 C.Y.	75.0 C.Y. Total

B. E. SMITH
ENGINEER
KANSAS

1/4

19 TH ST
E.C. WEST DALE DR TO N.L. WEST S-
26' - 8" - 30 A.C.
CITY OF WICHITA KANSAS
B. E. SMITH CITY ENGINEER
DATE Aug. 1965 PROJ. No. 47-15

B.M. 131.58 R.R. Spk. W.S. R.P. on S.E. Cor. 19th St. E. & West St.

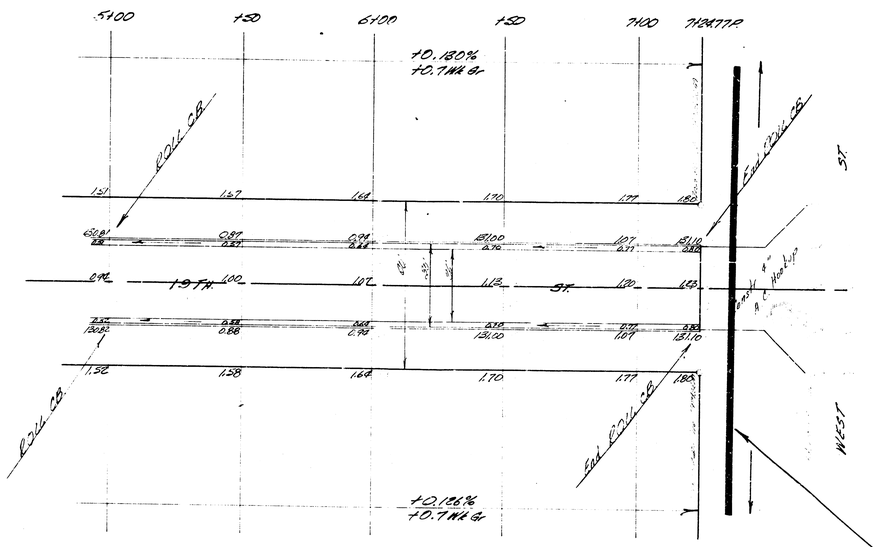

NOTE: To F. old Engr. & Contractor

Fill West ditch on West St. to drain MH 3 from 19th.

NOTE:

Prop. San. Sewer Excavation. Do Not constr. Asph. finish until sewer ca. tr. is completed.

2/4

Proj. No. C19-113