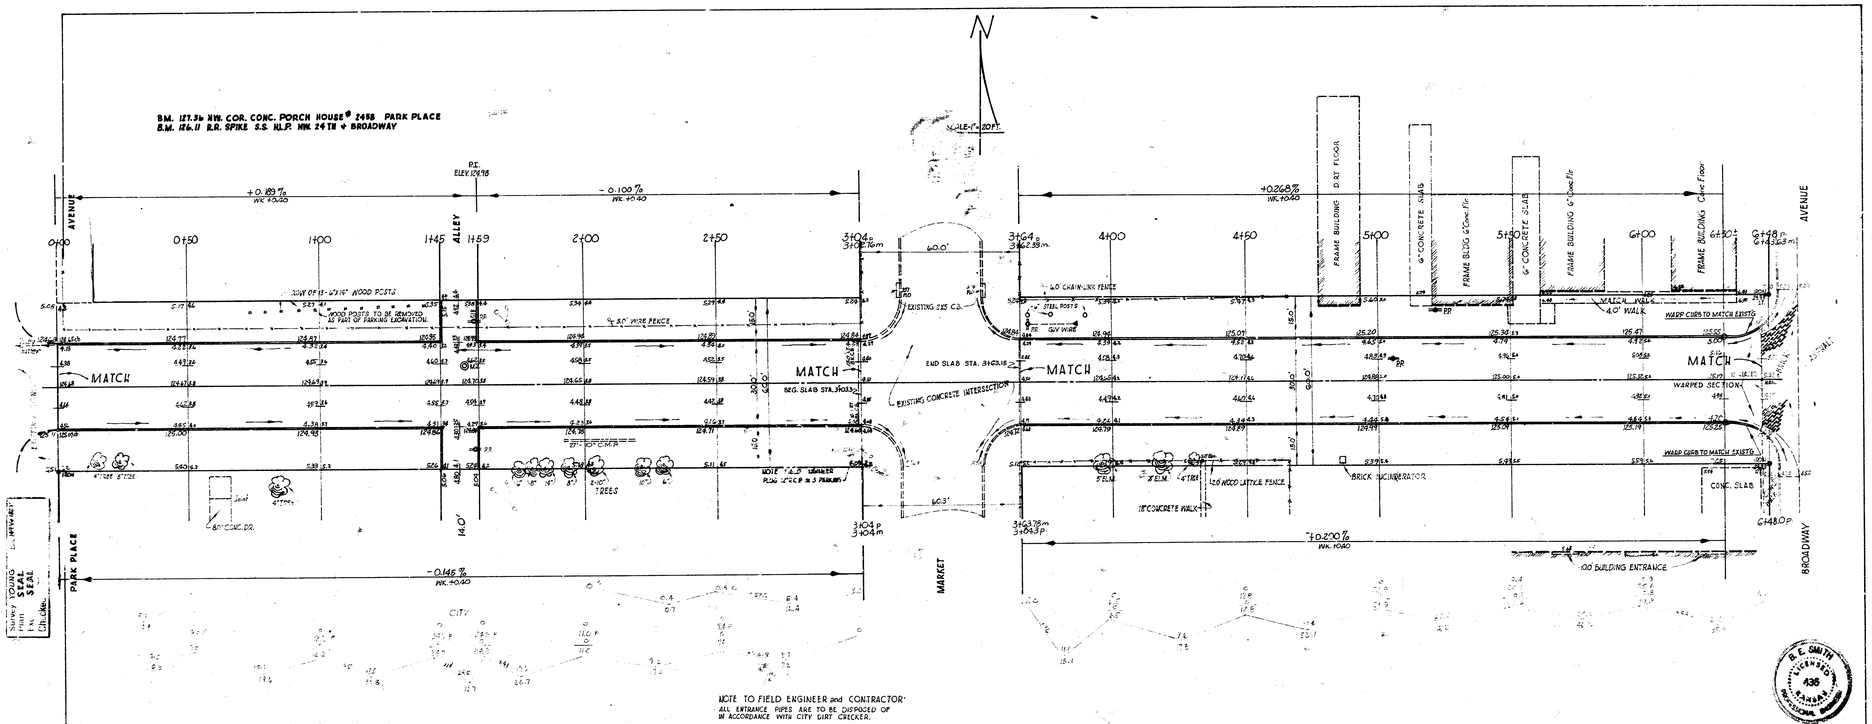

EXCAVATION TOTALS

PROJECT C18-57 PROP.	PROJECT C18-57 CITY	PROJECT C18-104 PROP.	PROJECT C18-104 CITY
319	0	.613	0
FILL 4.06	TOTALS 12.5	FILL 2.643	TOTALS 0
TOTALS 12.5	TOTALS 12.5	FILL 0	TOTALS 0

TWENTY-FOURTH STREET	TWENTY-FOURTH STREET
E. PARK PLACE ~ W. MARKET STREET	E. MARKET STREET ~ W. BROADWAY AVE.
30 CONCRETE	30' CONCRETE
CITY OF WICHITA, KANS.	CITY OF WICHITA, KANS.
B.E. SMITH — CITY ENGINEER	B.E. SMITH — CITY ENGINEER
DATE: SEPT. 1958 — PROJ. NO. C18-57	DATE: SEPT. 1958 — PROJ. NO. C18-104