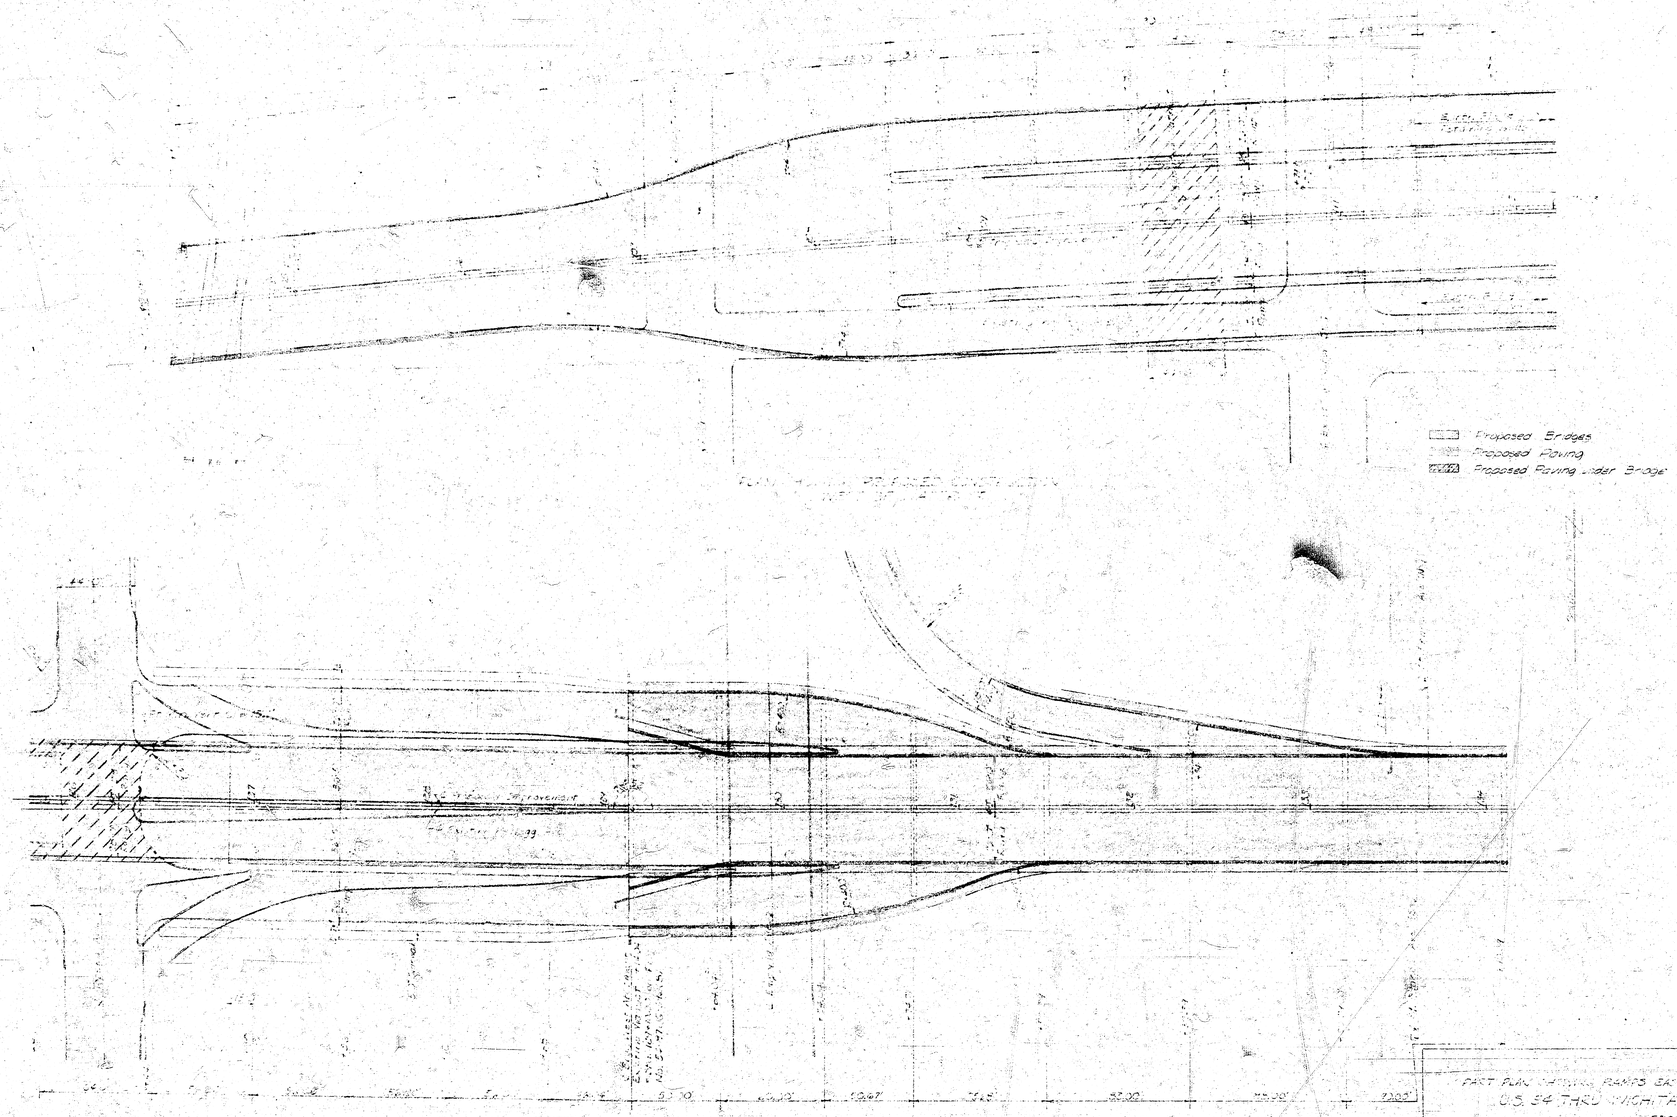

PLAN SHOWING PROPOSED CONSTRUCTION
EAST OF TOPEKA AVE.