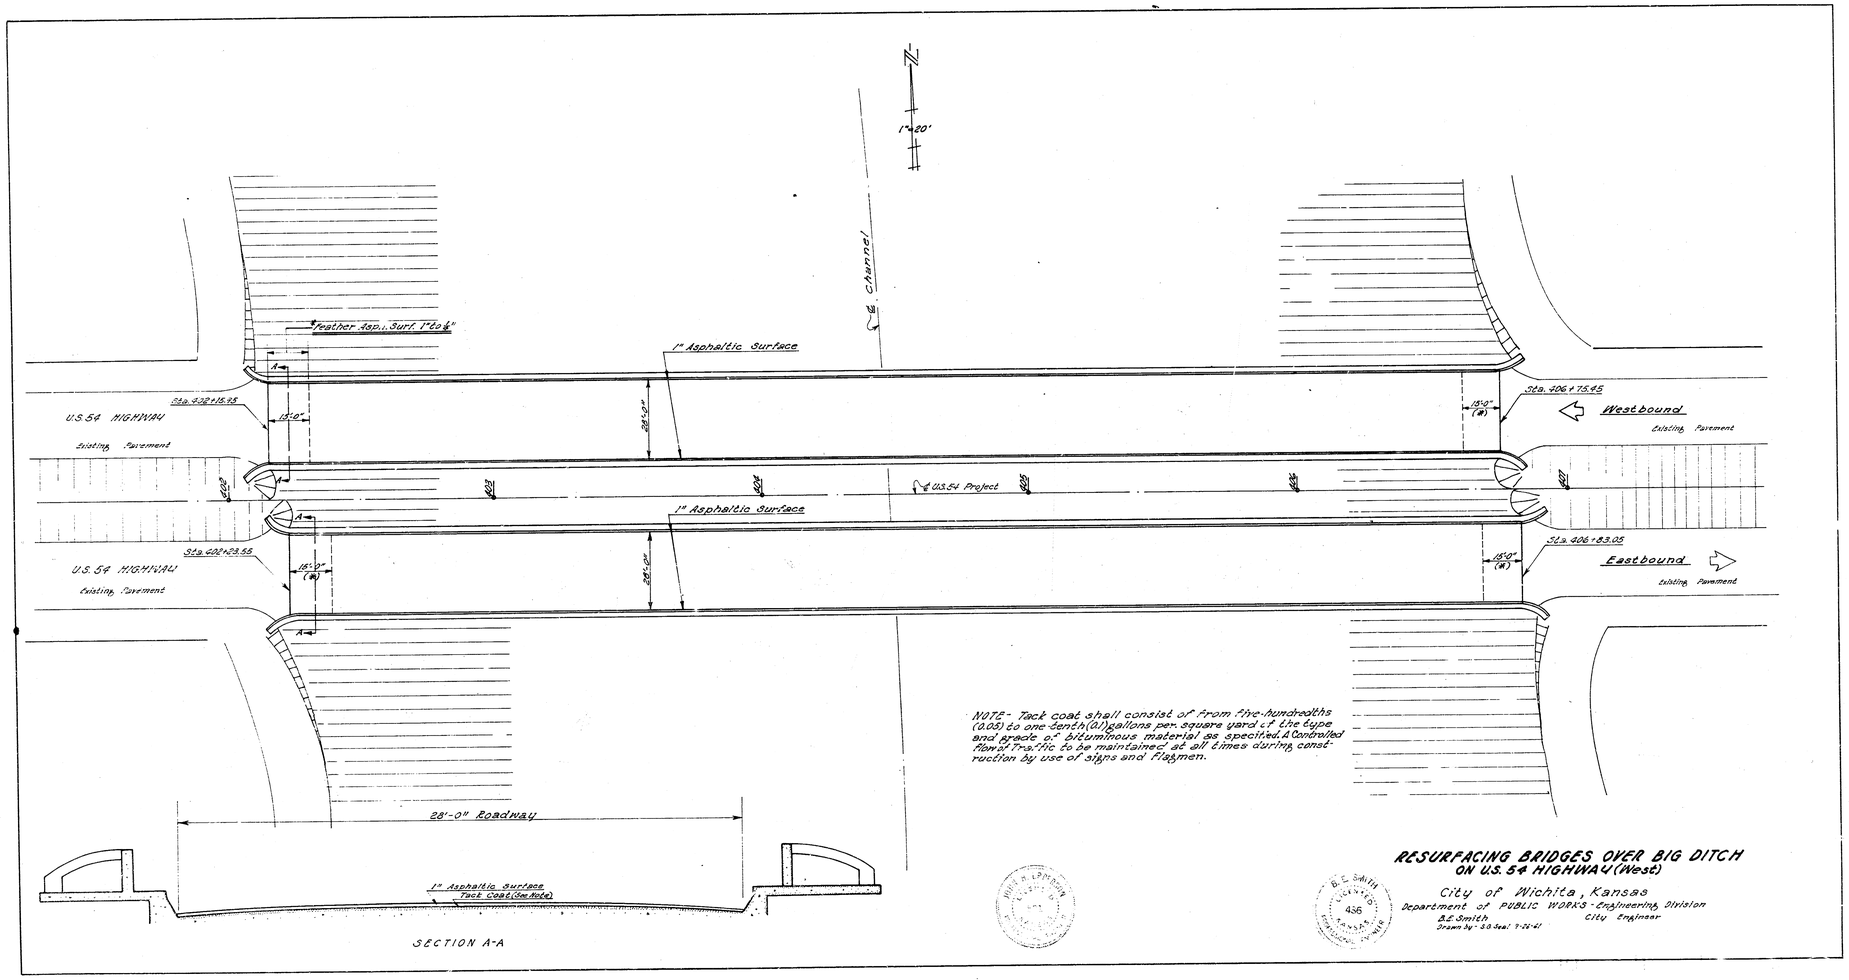



NOTE - Tack coat shall consist of from five-hundredths (0.05) to one tenth (0.1) gallons per square yard of the type and grade of bituminous material as specified. A Controlled Flow of Traffic to be maintained at all times during construction by use of signs and Flagmen.

# RESURFACING BRIDGES OVER BIG DITCH ON U.S. 54 HIGHWAY (West)

City of Wichita, Kansas

Department of PUBLIC WORKS - Engineering Division

City Engineer

B.E. Smith

Drawn By - S.G. Seal: 7-22-41