B.M. 100.24 S.E. Cor. Conc. Porch 2633 Sycamore
B.M. 97.37 "R" in Ritchie E. End Radius N.E. Cor. 26th & Sycamore
B.M. 97.89 "G" in Globe Top E. Cb. Magnolia @ S.L. 26th
B.M. 98.33 "G" in Globe Top S. Cb. Aspen @ W.L. Exchange Pl.

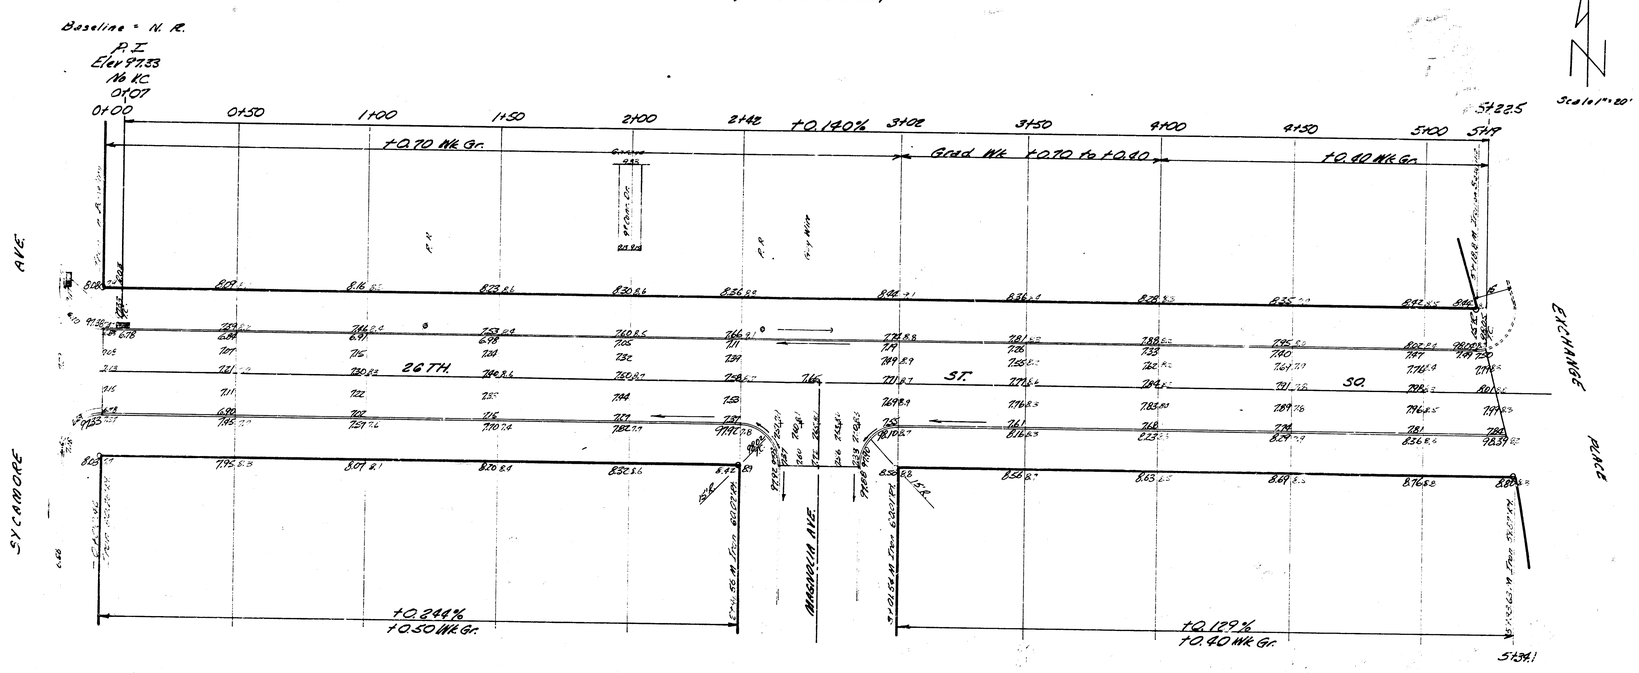

Excavation

Prop	City
890.3 C.Y.	63.3 C.Y.
89.0 +10%	6.4 +10%
979.3 C.Y. Total	70.7 C.Y. Total

26TH. ST. SOUTH
EL SYCAMORE TO W.L. EXCHANGE PL.
30' CONC. & C.B.
CITY OF WICHITA, KANSAS
B.E. SMITH, CITY ENGINEER
DATE SEPT. 1934 PROJ. C.5-136

1/2