B.M. 96.16 S.E. Cor Conc. Porch of No. W.S. Elizabeth ℄ W.C. Loma Linda Gardens Add.
B.M. 95.75 Std S.E. Cor: 31st ℄ Seneca

Running E. on ℄

NOTE TO FIELD ENGINEER & CONTRACTOR:
All entrance pipes are to be disposed of in accordance with instructions from the City dirt checker.


Grand Total Excav.

Prop	City
822.9	67.6
519.4	6.8
1380.3	
+10% 138.0	
Total 1518.3 Cu. yds	Total 74.4 Cu. yds

Excav.

Prop.	City
822.9 Cu. yds.	67.6 Cu. yds

Survey Herron Bk. ZK 88
Plan DEC.
Exc DEC.
Checked JT

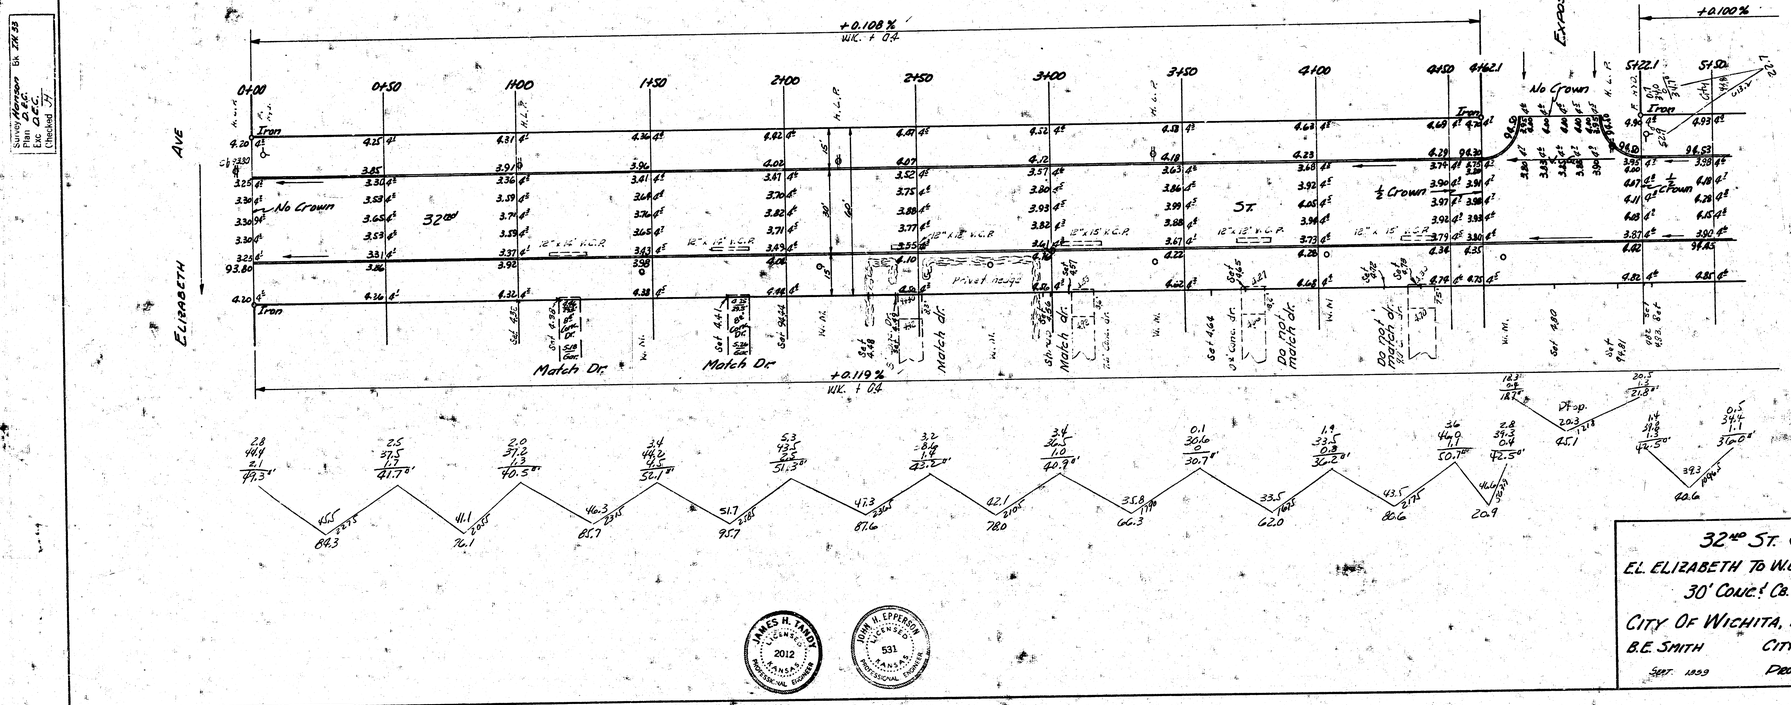

1/2.

32nd St. So.
El. Elizabeth To Wl. Seneca
30' Conc.ᵗ Ca.

City Of Wichita, Kansas
B.E. Smith City Engineer.
Sept. 1939 Proj. No. C16-4

JAMES H. TANDY LICENSED 2012 KANSAS PROFESSIONAL ENGINEER

JOHN H. EPPERSON LICENSED 531 KANSAS PROFESSIONAL ENGINEER

Excav.
Prop'd Cut
5.24
City
0

N

P.I.
No V.C.
Elev. 94.90

+0.100%
W.K. + 0.4

-0.123%
W.K. + 0.4

5+50 6+00 6+50 7+00 7+50 8+00 8+50 9+00 9+22 9+50 10+00 10+50 10+88.6P 10+98.5M

E Ditch 11+11

W. Edge Asph. 11+26

Iron 5.10

Constr. Asph. hookup. Maximun thickness 4 inches.

95.38

95.94

94.70

94.90

94.70

94.53

96.45

3.98

4.15

4.28

4.41

2.90

4.85

4.93

4.98

5.03

5.08

5.18

5.18

5.23

5.28

5.27

5.20

5.16

5.10

4.03

4.23

4.34

4.21

3.96

4.57

4.91

4.93

4.98

5.03

5.08

5.18

5.18

5.23

5.28

5.27

5.20

5.16

5.10

4.68

4.79

4.78

4.88

4.87

4.80

4.74

4.75

4.13

4.18

4.23

4.28

4.33

4.32

4.25

4.19

4.20

4.36

4.39

4.45

4.50

4.55

4.55

4.67

4.61

4.39

4.45

4.50

4.55

4.58

4.66

4.59

4.57

4.32

4.37

4.16

4.20

4.26

4.32

4.25

4.19

4.15

4.03

4.08

4.13

4.18

4.23

4.28

4.33

4.32

4.25

4.19

4.15

4.08

4.02

4.08

4.16

4.20

4.26

4.32

4.25

4.19

4.15

4.63

4.69

4.75

4.81

4.87

4.80

4.74

4.70

4.57

4.63

4.69

4.75

4.81

4.87

4.80

4.74

4.70

4.97

5.03

5.09

5.15

5.21

5.27

5.20

5.16

5.10

32 nd

St.

No Crown

SENECA ST.

End of Curb

16" W.L.P. 94.80

4" W.L.P.

6" Water

8" W.L.P.

8" Water

6" Water

8" Water

6" Water

8" Water

6" Water