B.M. 96.16 S.E. Cor Conc. Porch of No. W.S. Elizabeth ± N.C. Loma Linda Gardens Add.
B.M. 95.75 Std S.E. Cor: 31st & Seneca

Surveyed Henson Bk. ZK 88
Plan D.E.C.
Exc D.E.C.
Checked JT

Running E. on ℄

NOTE TO FIELD ENGINEER & CONTRACTOR:
All entrance pipes are to be disposed of in accordance with instructions from the City dirt checker.

Grand Total Excav.

Prop	City
822.9	67.6
519.4	+10% 6.8
1380.3	Total 74.4 Cu. yds.
+10% 138.0	
Total 1518.3 Cu. yds	

Excav.

Prop.	City
822.9 Cu. yds.	67.6 Cu. yds

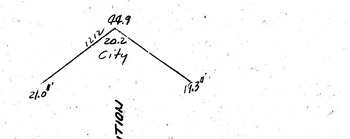

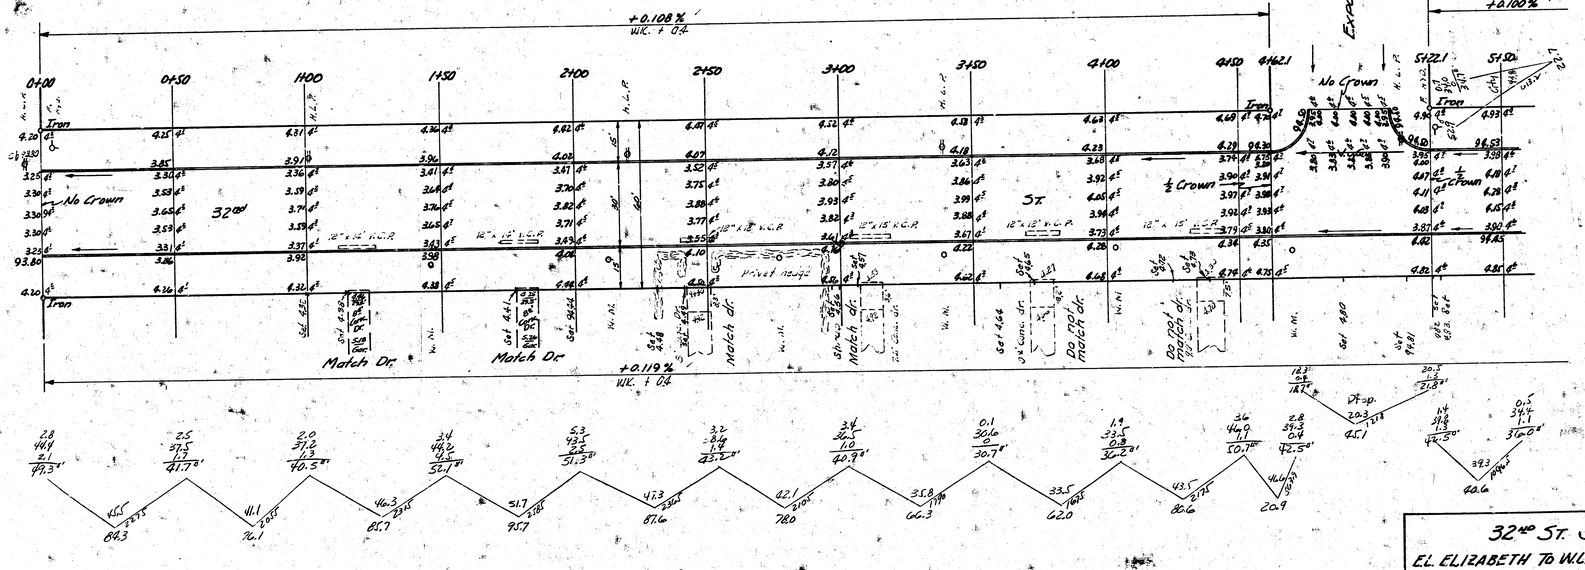

JAMES H. TANDY LICENSED 2012 KANSAS PROFESSIONAL ENGINEER

JOHN H. EPPERSON LICENSED 531 KANSAS PROFESSIONAL ENGINEER

1/2

32nd St. So.

EL. ELIZABETH TO WL. SENECA
30' Conc.t Co.

CITY OF WICHITA, KANSAS
B.E. SMITH CITY ENGINEER
Sept. 1959 Proj. No. C16-4

Excav.
Prop'd Cut
5,214
Fill
0

N

P.I.
No V.C.
Elev. 94.90

+0.100%
W.K. + 0.4

-0.123%
W.K. + 0.4

5+50 6+00 6+50 7+00 7+50 8+00 8+50 9+00 9+22 9+50 10+00 10+50 10+88.86P 10+98.5M

℄ Ditch 11+11

W. Edge Asph. 11+26

Iron

Constr. Asph. hookup. Maximun thickness 4 inches.

95.5

95.75

95.25

95.0

94.8

94.6

94.70

94.53

94.45

94.90

32nd

ST.

No Crown

SENECA

End of Comb.

+0.119%
W.K. + 0.4

-0.123%
W.K. + 0.4

P.I.
No V.C.
Elev. 94.90

2
2