
NOTE TO FIELD ENGINEER: USE THIS B.M. ONLY

B.M. - 96.50 S.W. COR. CONC. PORCH NOS.# 3332 SO. SYCAMORE

NOTE TO FIELD ENGINEER:
There is a 18.85' Surplus Between Oak + Silver Streets
DO NOT use plotted distances use ONLY measured dist.

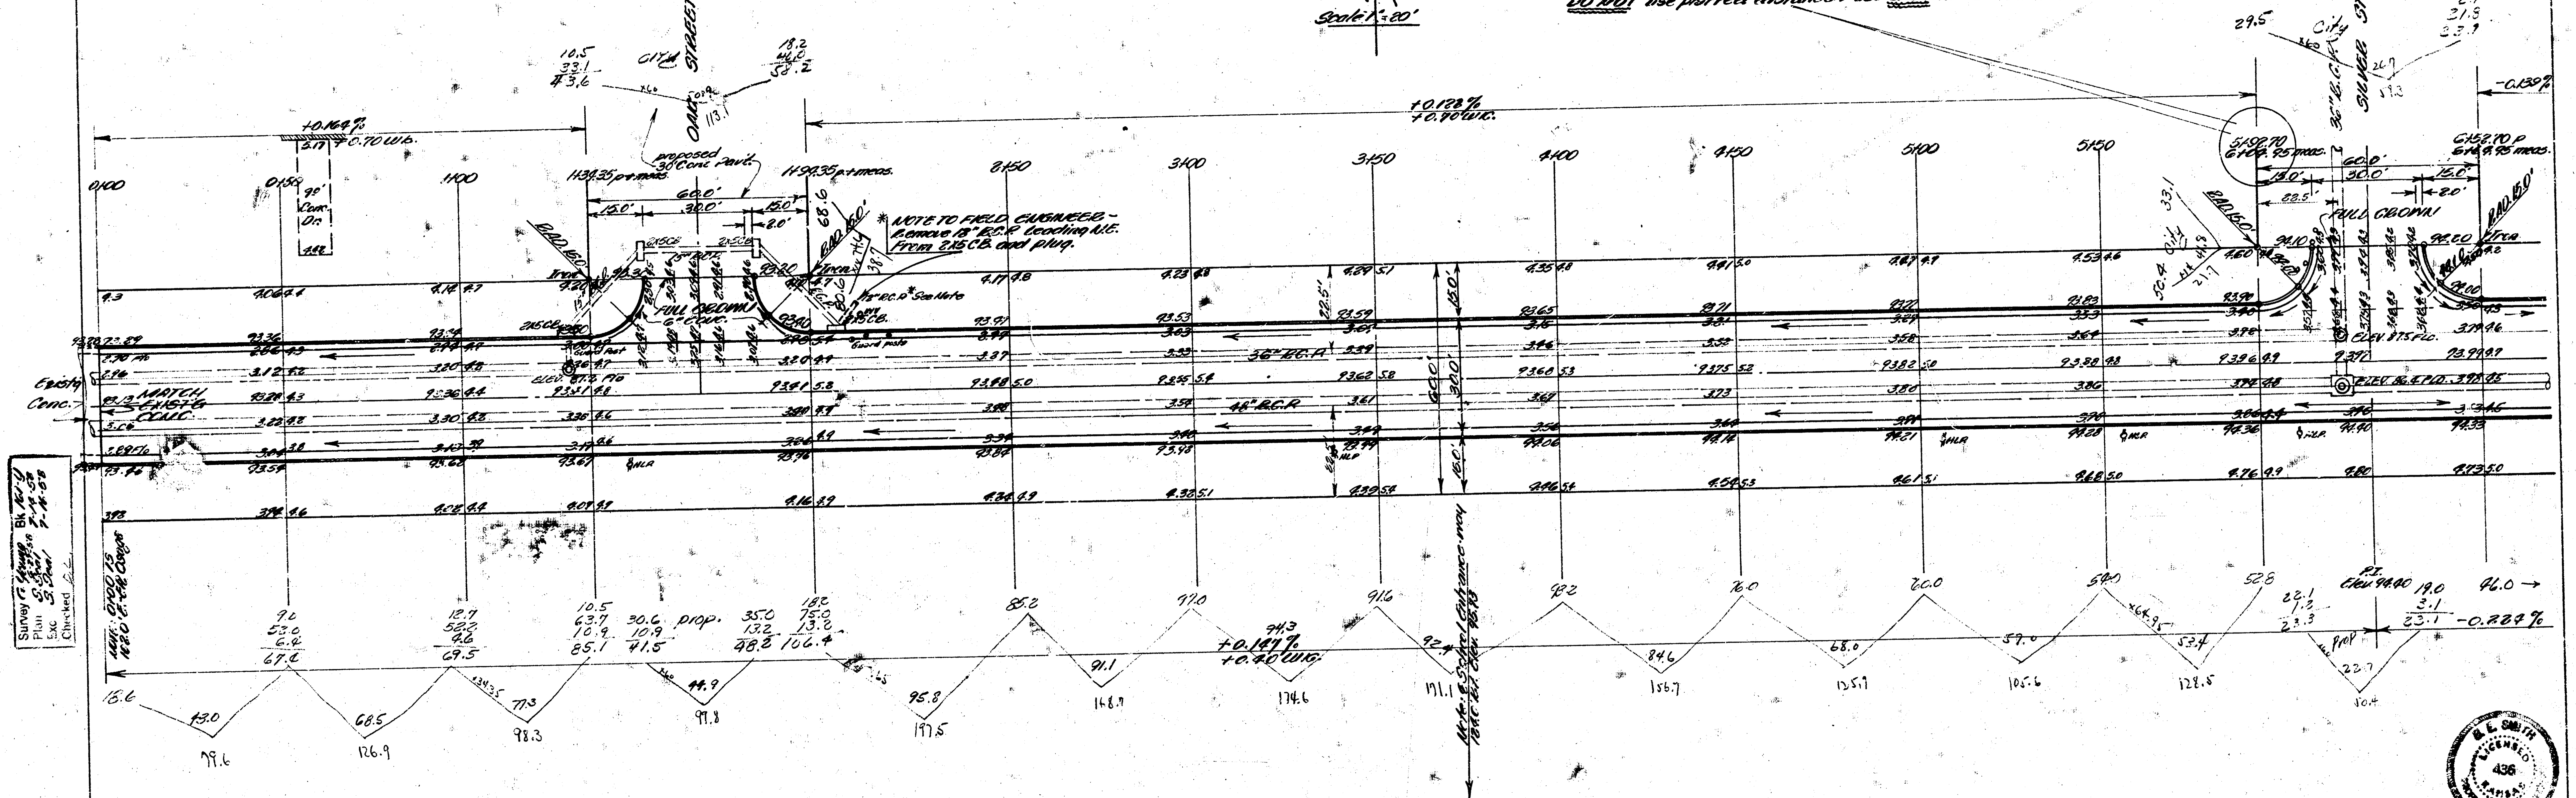


## EXCAVATION TOTALS

| PROPERTY | | CITY | |
|---|---|---|---|
| | 1901.9 | | 232.8 |
| +10% | 190.2 | +10% | 23.3 |
| | 2092.1 C.Y. | | 256.1 C.Y. |

SHEET 1/3

R. W. LINN LICENSED 3684 KANSAS PROFESSIONAL ENGINEER

B. E. SMITH LICENSED 436 KANSAS PROFESSIONAL ENGINEER

33RD. STREET SO.


102.0' East of OSAGE to W.L. A.C. JONES ADDN.

26-2-30 A.C.

CITY OF WICHITA, KANSAS

B.E. SMITH CITY ENGINEER

Date: AUG. 1958. Proj. No. 618-34

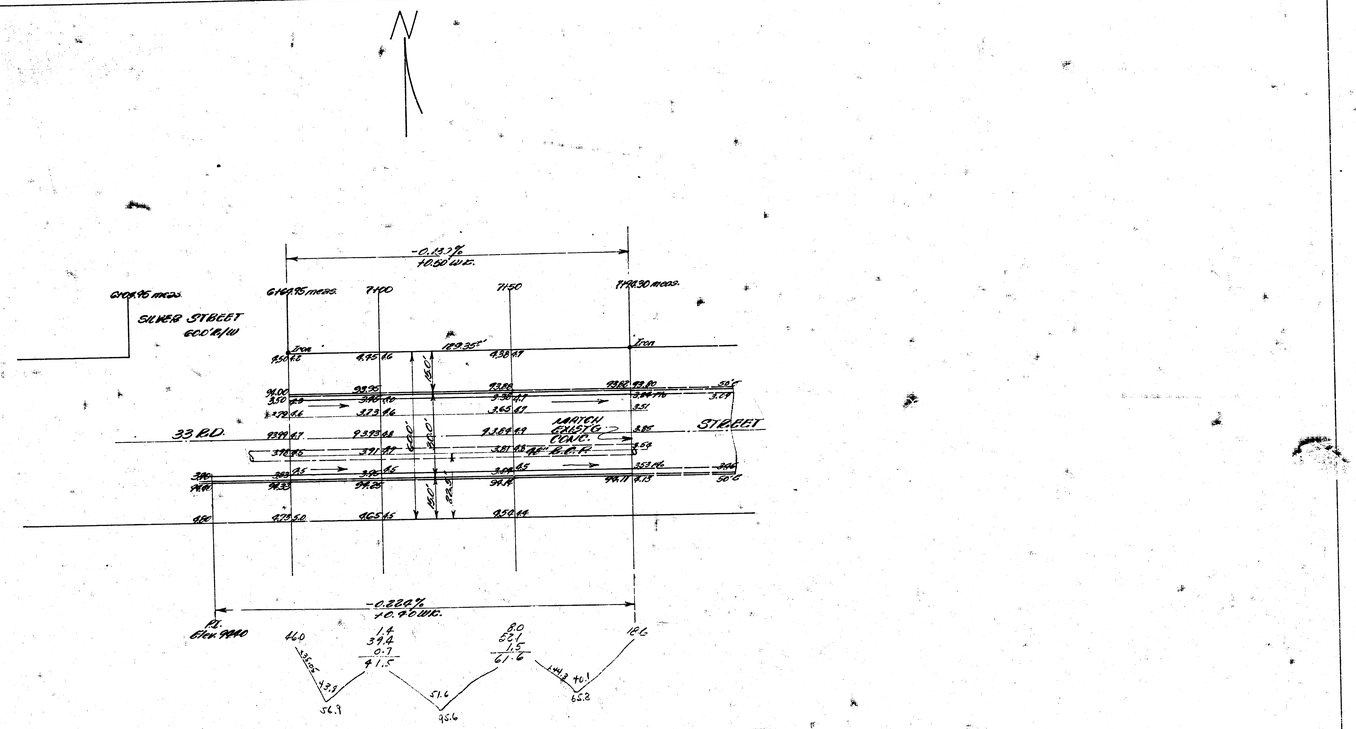
-0.19%
+0.50 W.C.
SILVER STREET
60.0 R/W
6168.95 meas.
7100
7150
7198.30 meas.
Iron
189.95'
4.95 rg
4.30 rt
33 RD.
LARCH
CREEK
ROAD
STREET
-0.22%
+0.90 W.C.
Pt. Elev. 9980
44.0
1:4
39.4
0:1
41.5
51.6
8.0
52.1
1:5
61.6
18.6
1:1.2
40:1
56.9
65.6
62.8

Sheet 2/3