


B.M. 96.64 N.E. Cor First Conc Step House N.W. Cor. Hiram & 33RD St So
Stationing & Base Line E Of Bonn

Survey
Plan
Ext. of Control
Checked

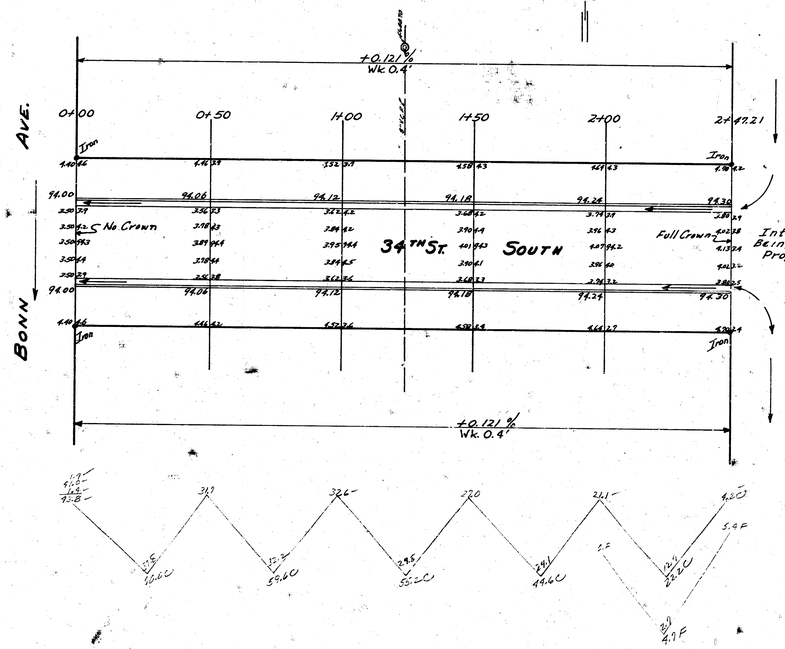

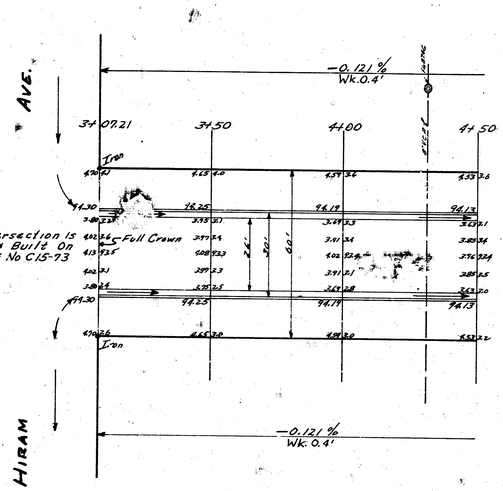

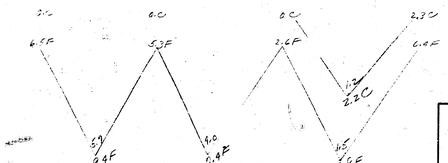

OUT 150.9 +10% 45.1 = 195.9 CU. YDS CUT

PROPERTY

FILL 30.1 +10% 3.0 = 33.1 CUBIC FILL

0

B.E. SMITH LICENSED PROFESSIONAL ENGINEER 436

34TH ST. SOUTH


E.L. BONN TO W.L. GLENN

26-2-30-AC

CITY OF WICHITA KAN.

B.E. SMITH CITY ENGINEER

March 1956 PROJ. NO C15-81

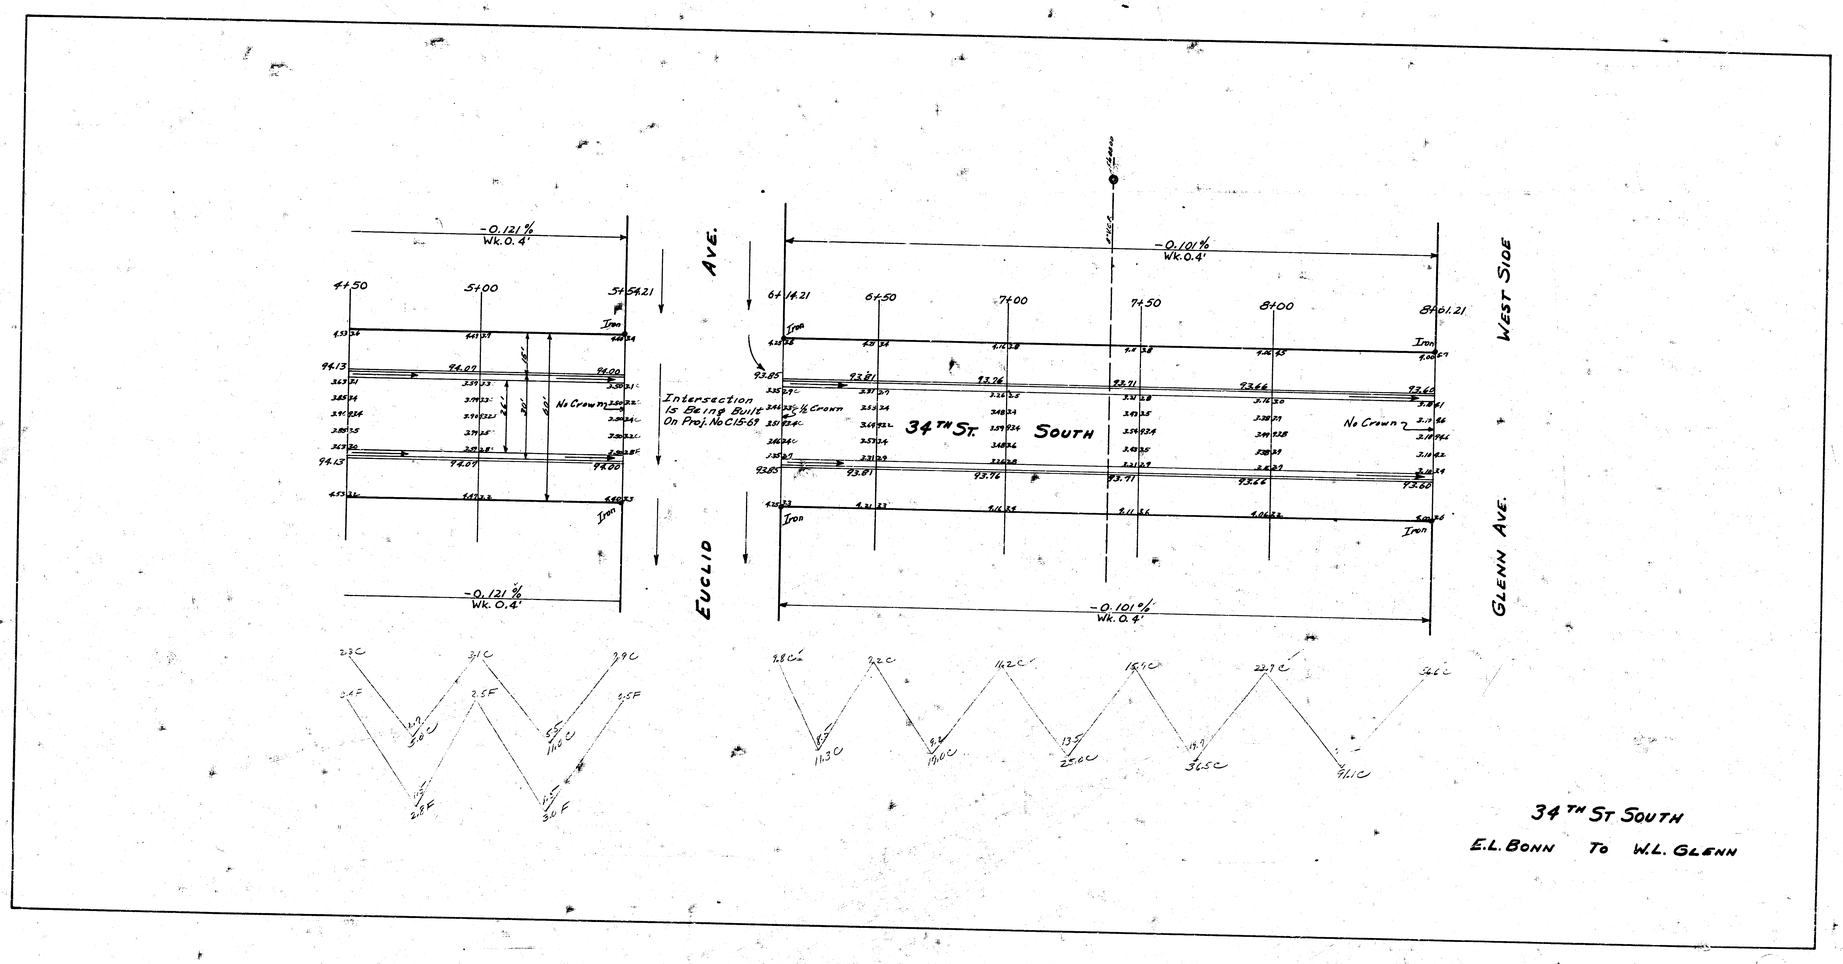
-0.12% Wk. 0.4'
4+50
5+00
5+54.21
Iron
94.13
94.07
94.00
No Crown
Intersection to be ring Built On Proj. No C15-67
EUCLID AVE.
-0.12% Wk. 0.4'
-0.10% Wk. 0.4'
6+19.21
6+50
7+00
7+50
8+00
8+61.21
93.85
93.81
93.76
93.71
93.66
93.60
2.5% Crown
34TH ST. SOUTH
No Crown
Iron
-0.10% Wk. 0.4'
GLENN AVE.
WEST SIDE
34TH ST SOUTH
E.L. BONN TO W.L. GLENN