B.M. 1342.99 Nail E-Side P.Pole, S. Amidon R/W on SL. 39th Street Extended.

NOTE:
Contractor to grade parkings & comp. fill for proposed sidewalk. Sidewalk to be constructed by others.

Depress Curb thru driveways.

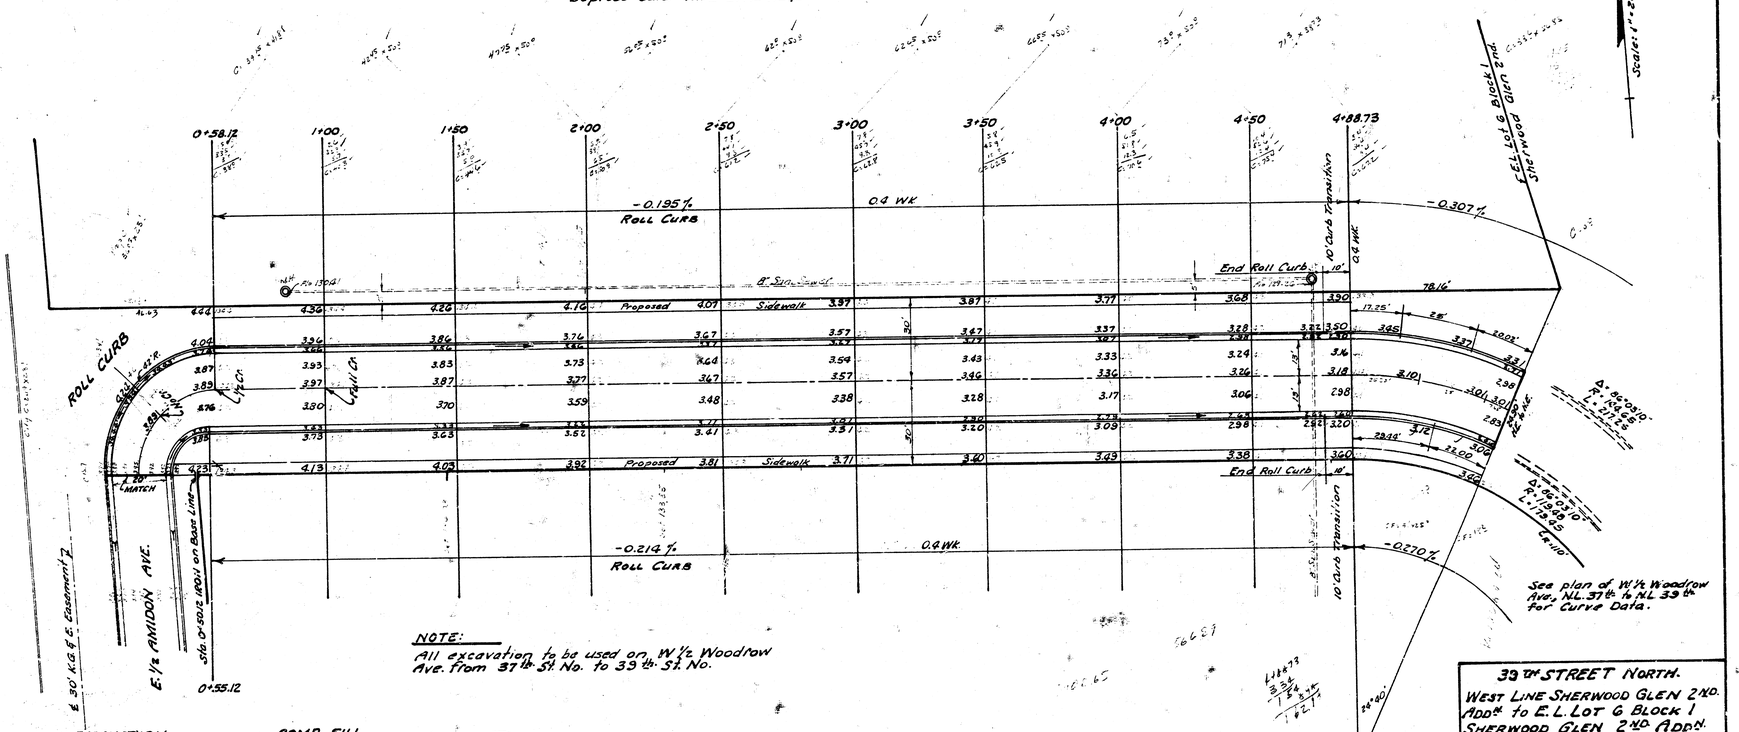

NOTE:
All excavation to be used on W. 1/2 Woodrow Ave. from 37th St. No. to 39th St. No.

EXCAVATION	PROPERTY	CITY
	1,025 Cu.Yds.	21 Cu.Yds.
+10%	102 " "	2 " "
Totals	1,127 Cu.Yds.	23 Cu.Yds.
	1,930 Sq.Yds.	90 Sq.Yds. Cement Treated Sub-Grade.

COMP. FILL PROP.
8 Cu.Yds.
1 " "
9 Cu.Yds.

39th STREET NORTH.
WEST LINE SHERWOOD GLEN 2ND. ADDN. to E. L. LOT 6 BLOCK 1 SHERWOOD GLEN 2ND. ADDN.
26-2-30 Asph. Conc.
R.W. LINN CITY ENGINEER
CITY OF WICHITA KANSAS
Date: July 1971
Project No. DAKS 5G5012

11 1 15