
ERNIE ALCORN ADDITION
(Drainage)

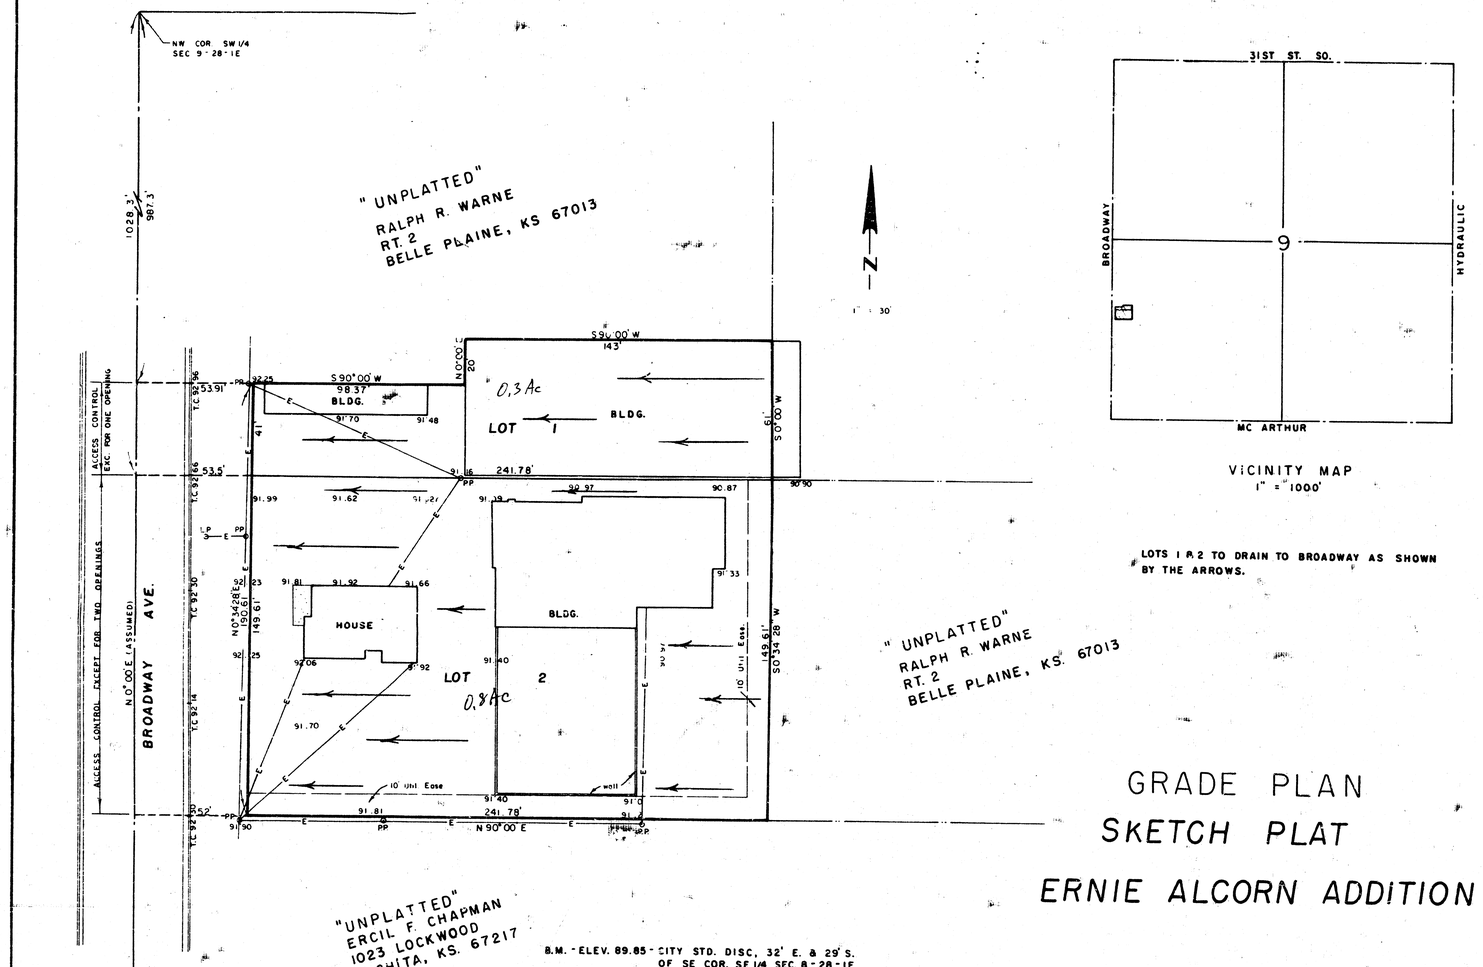

VICINITY MAP
1" = 1000'

LOTS 1 & 2 TO DRAIN TO BROADWAY AS SHOWN BY THE ARROWS.

B.M. - ELEV. 89.85 - CITY STD. DISC, 32' E. & 29' S. OF SE COR. SE 1/4 SEC. 8-28-1E

TOPO MADE MARCH 28, 1985

LOT 1 - Zone change, Case No. Z-2663, from "C" to "E" - Light Industrial.
LOT 2 - Zoned "C".

GRADE PLAN
SKETCH PLAT
ERNIE ALCORN ADDITION

FOR:
ERNIE ALCORN
703 W. 45TH ST. SO.
WICHITA, KS. 67217

LOWELL D HIGH, L.S.
MARCH 29, 1985